


*T4S, R40E, Section 11
In The Willamette Meridian
Union County Oregon*


Tax Assessor Designation: 45-40E Tax Lot 2900
12-31-94

Property owned by Robert L. & Patricia Sheehy

This map is for the purpose of locating a water right and
is not intended to provide legal dimensions for locations of
property boundaries.


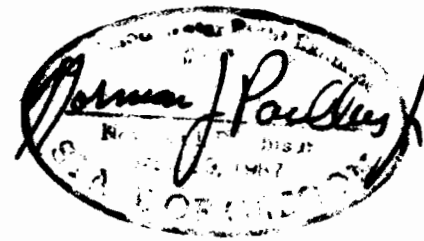


Application No. R-76399
Permit No:

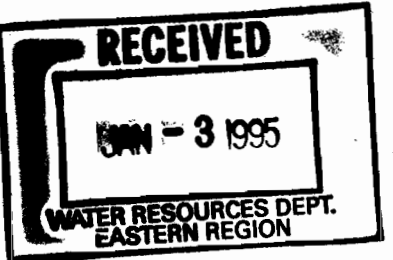

RECEIVED

JAN - 6 1995
WATER RESOURCES DEP
SALEM, OREGON

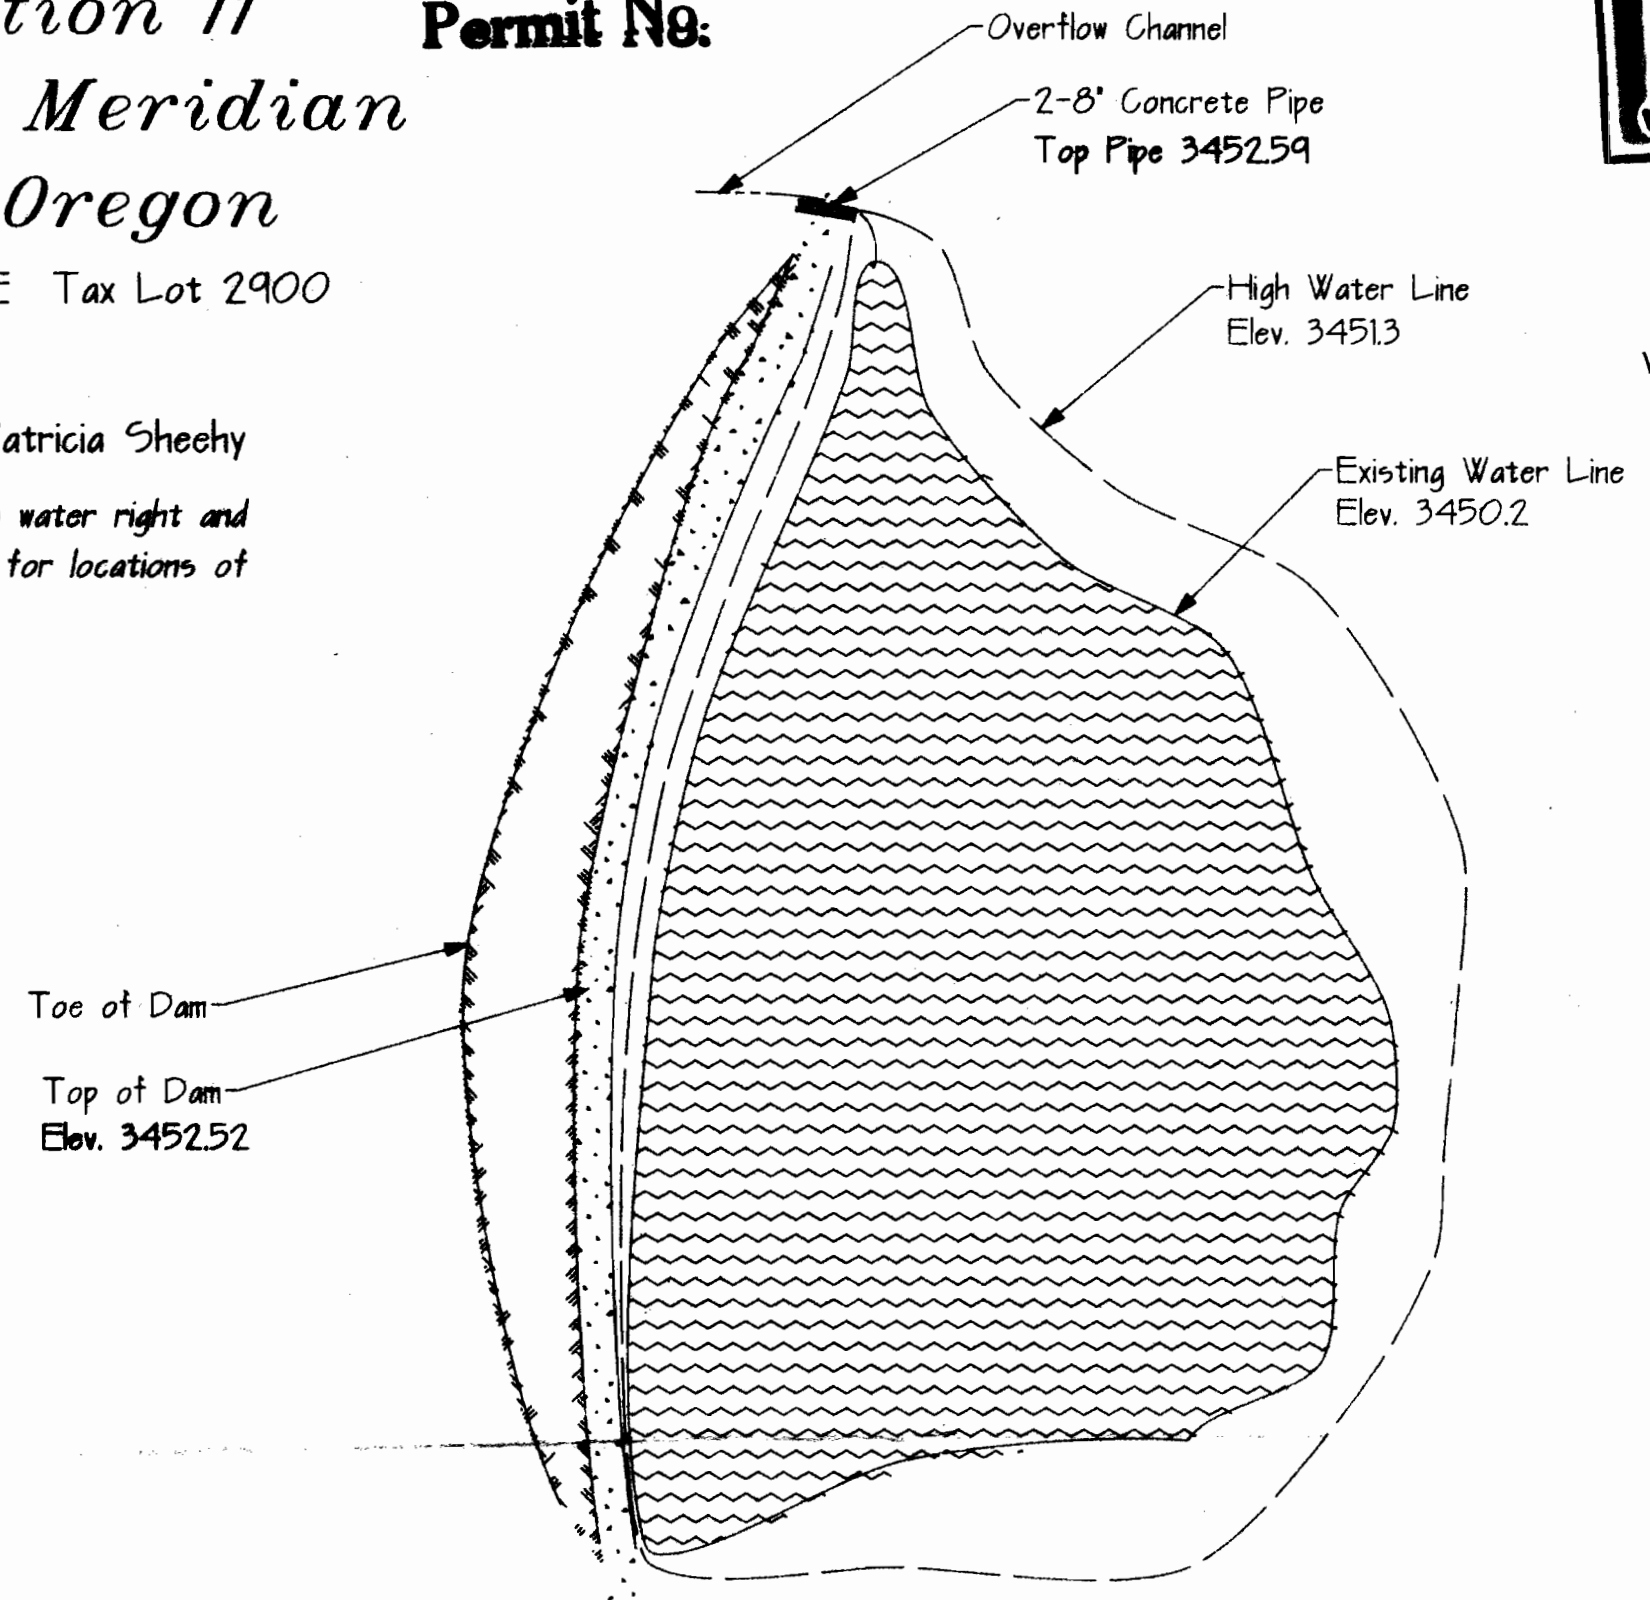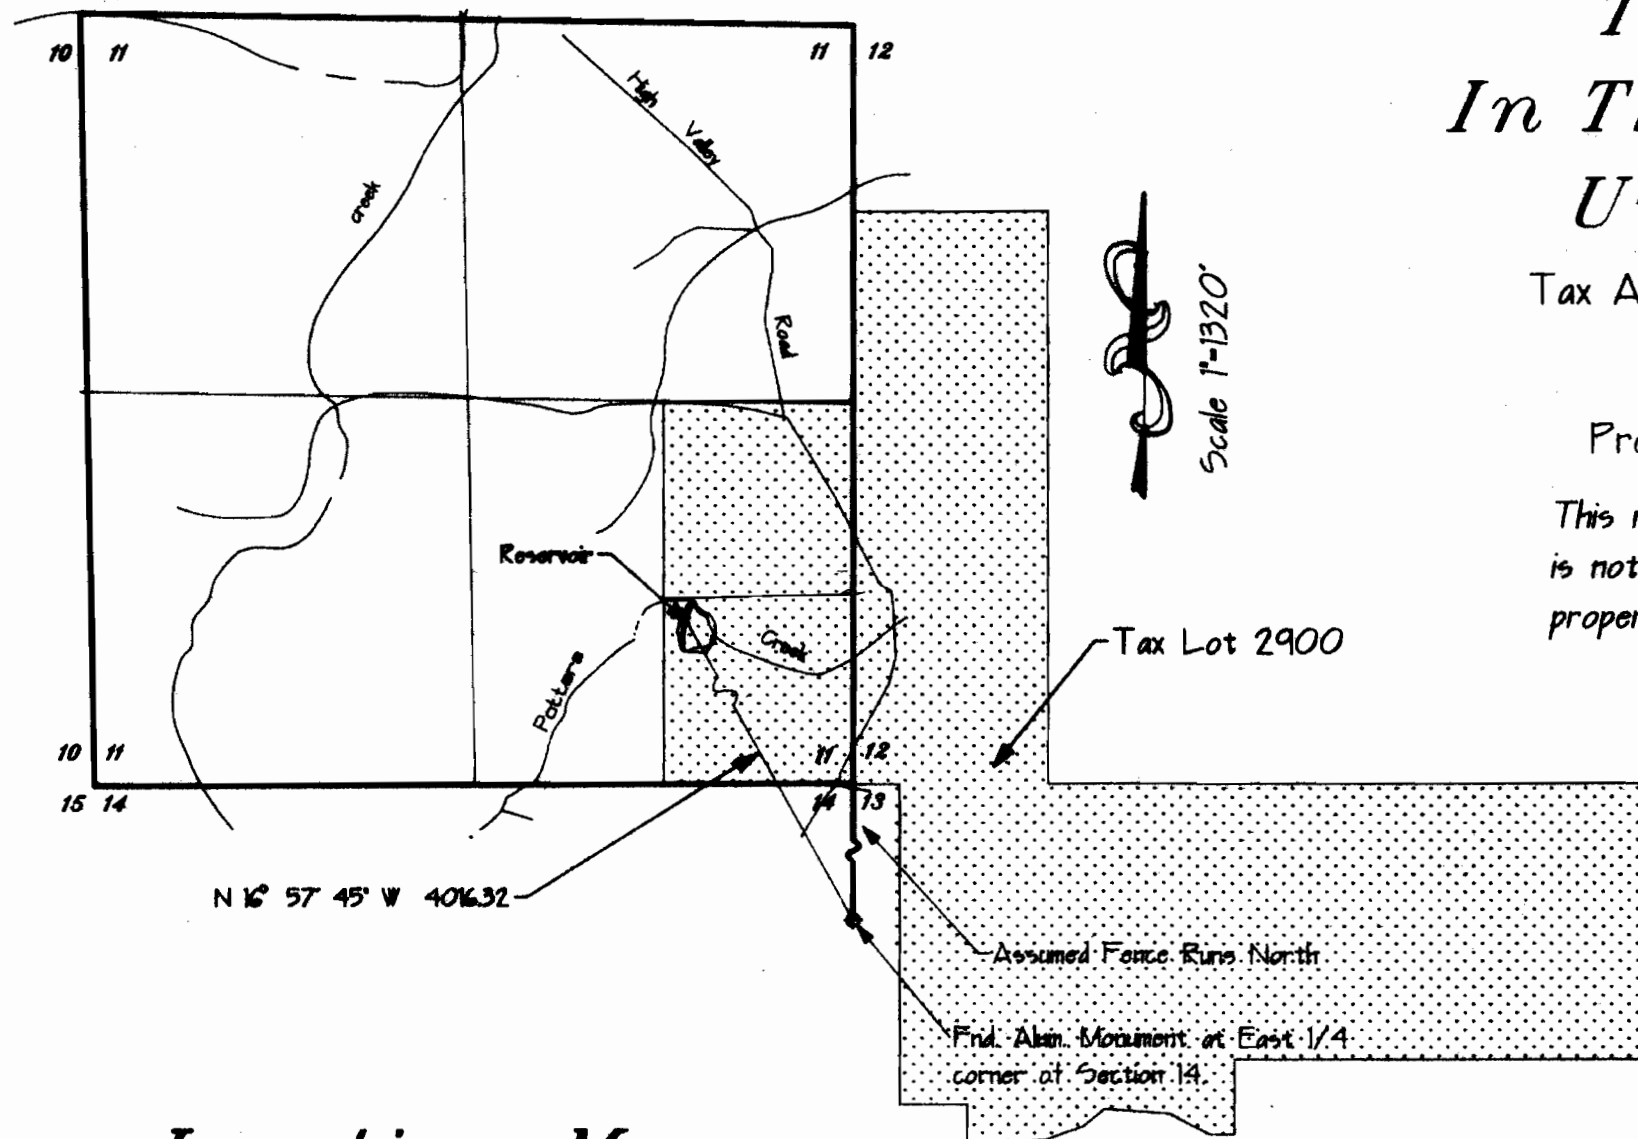

Pond Configuration Map

Dam Profile

Dam Cross Section

