

1979

BUXTON QUADRANGLE
OREGON—WASHINGTON CO.
7.5 MINUTE SERIES (TOPOGRAPHIC)
NW/4 FOREST GROVE 15' QUADRANGLE

13751 SE
(BACOM)

2

10' 1 320 000 FEET

'88

'89

'90

123°07'30" 45°45'

770 000
FEET

RECEIVED


DEC 30 1994

WATER RESOURCES DEPT
SALEM, OREGON

Application No.
Permit No.

R-70607

70607

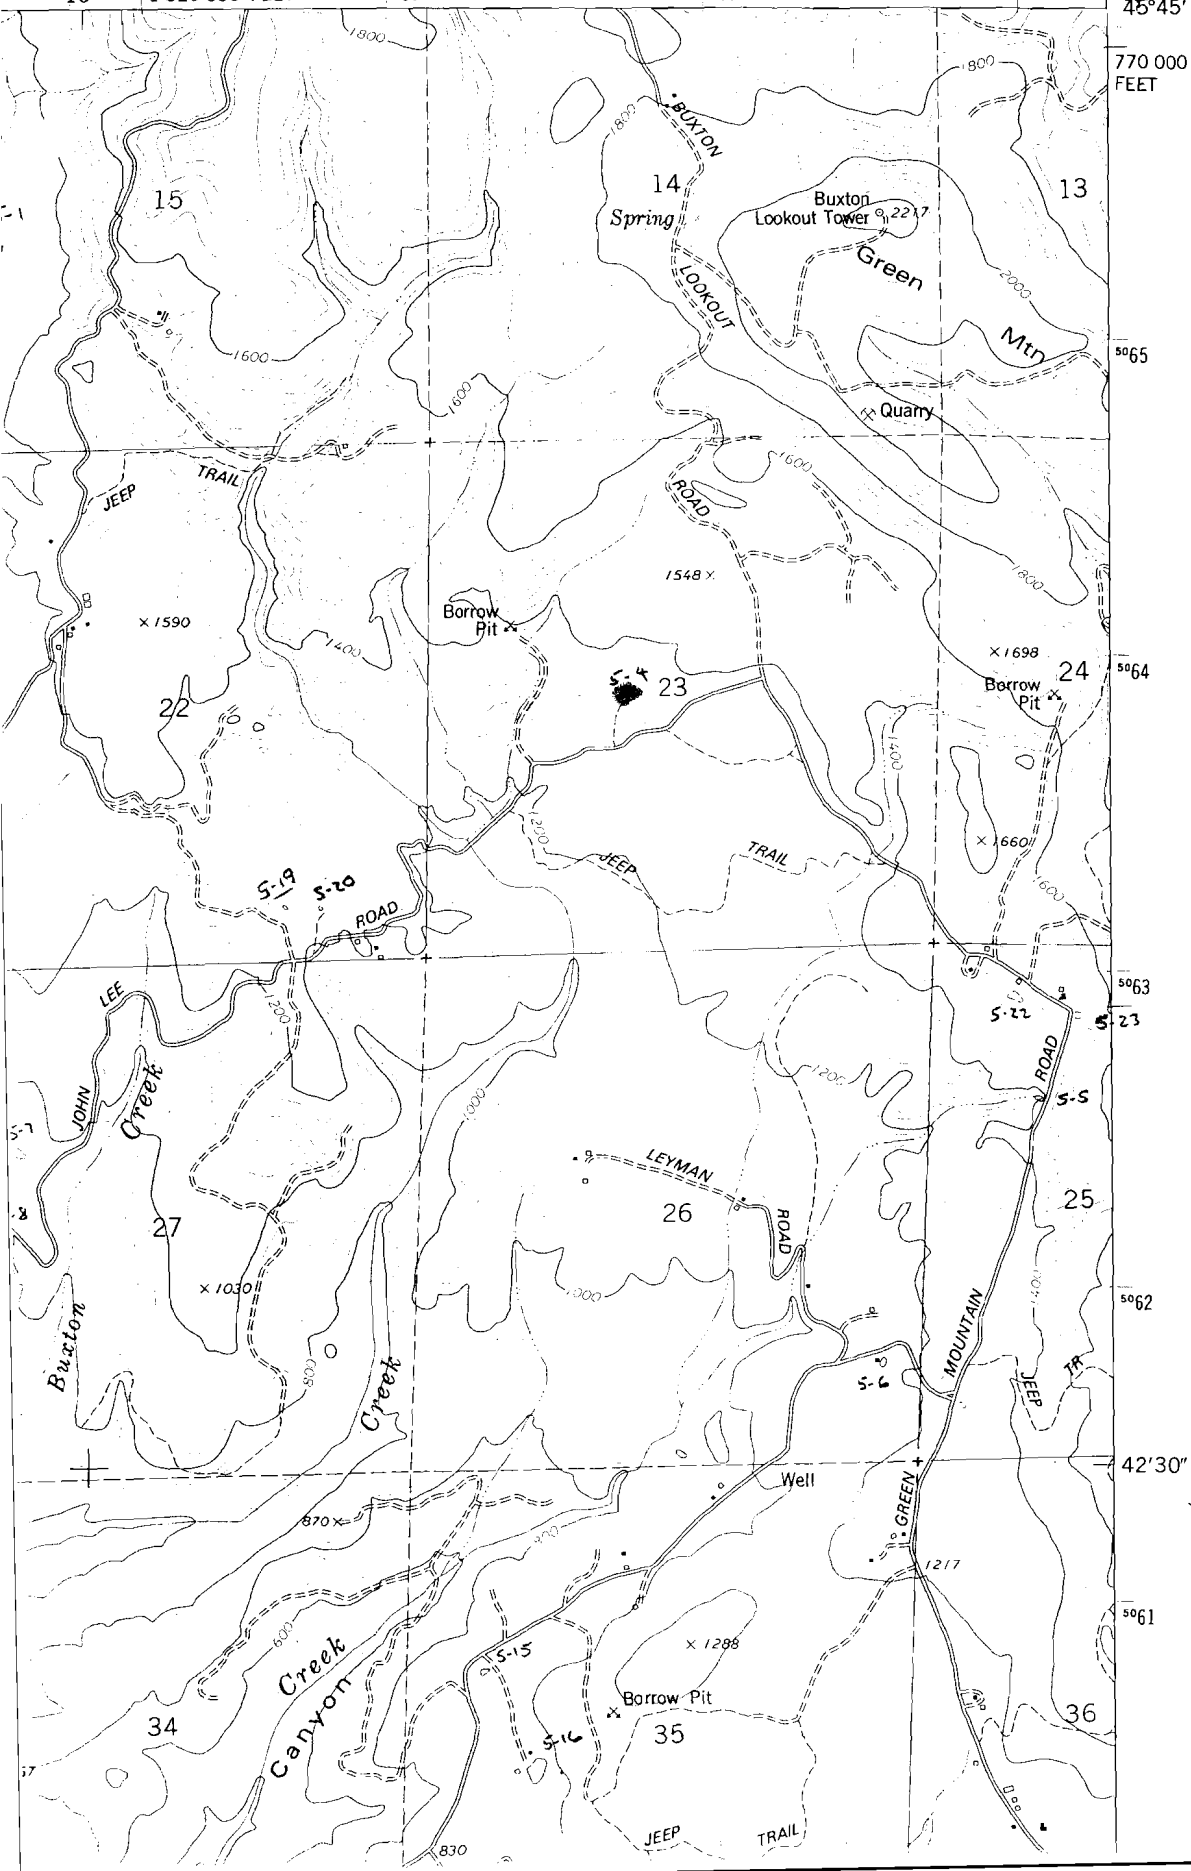

Application No. *R-76681*
Permit No.

SECTIONS 22-27, 34-36 T3N R4W W.M.


WASHINGTON COUNTY OREGON

SCALE 1"=1000'

SEE MAP
3N 4 A

70607

3N 4 D

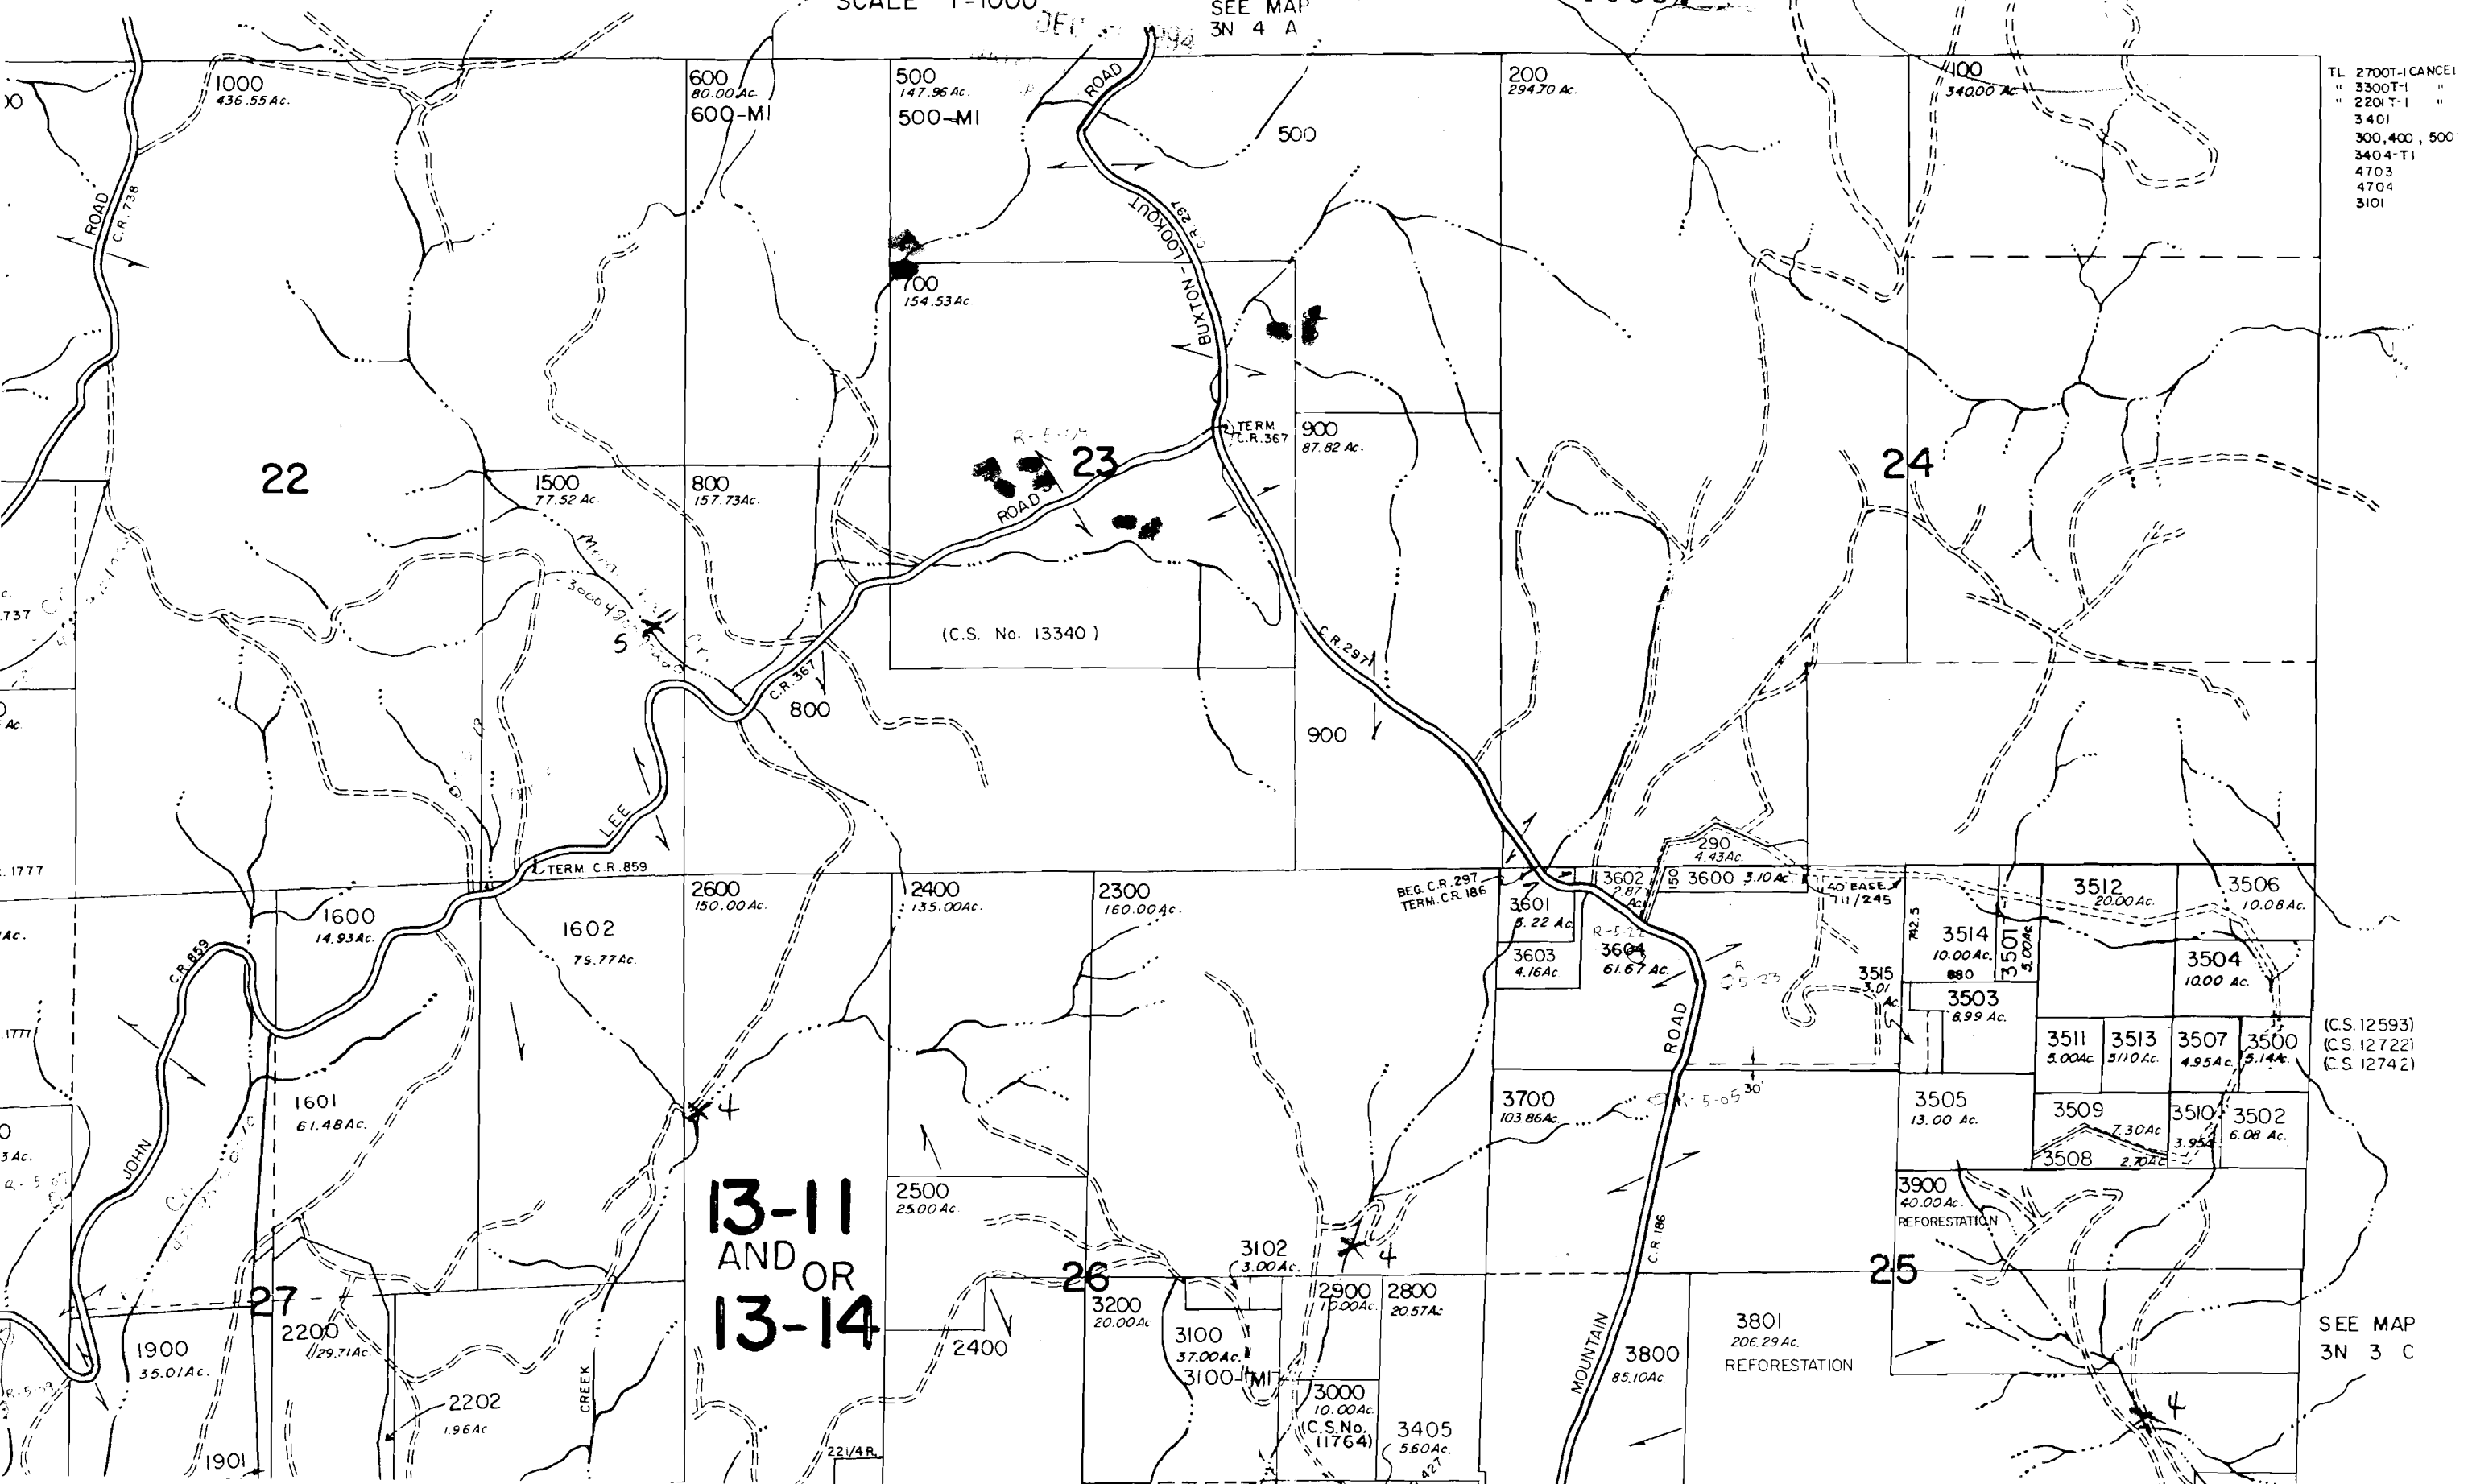

No Final Proof Map available

No Permit Map available