


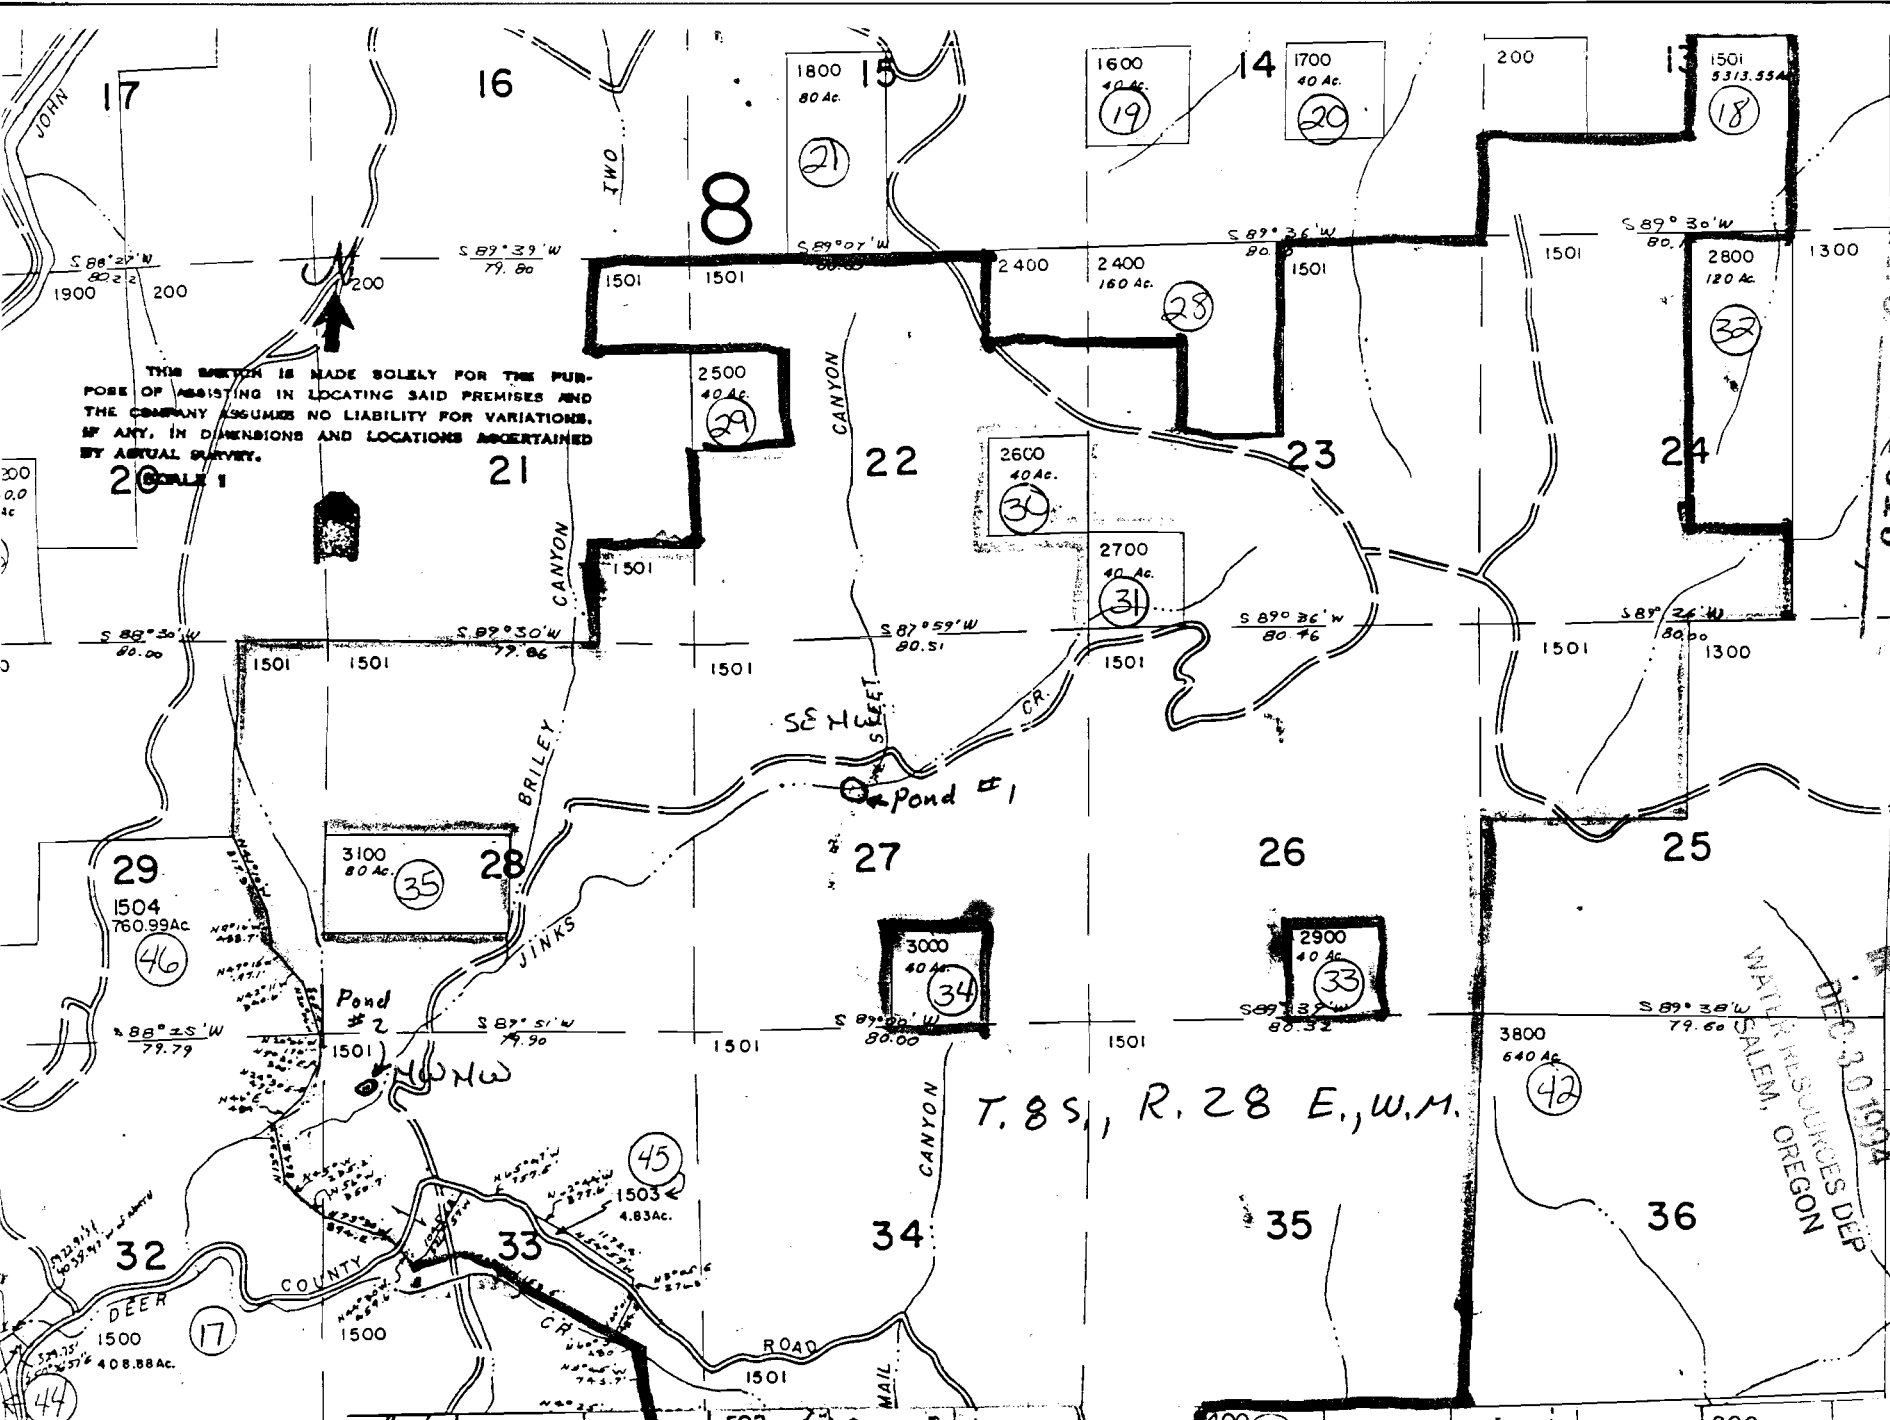

THIS SURVEY IS MADE SOLELY FOR THE PURPOSE OF ASSISTING IN LOCATING SAID PREMISES AND THE COMPANY ASSUMES NO LIABILITY FOR VARIATIONS, IF ANY, IN DIMENSIONS AND LOCATIONS ASCERTAINED BY ACTUAL SURVEY.

SCALE 1

SEE MAP 8 29

SEC. 30

- 1-N 87° 31' E -
- 2-N 4° 30' W -
- 3-N 35° 01' W -
- 4-N 9° 24' W -
- 5-N 9° 54' W -
- 6-N 1° 58' E -
- 7-N 5° 10' E -
- 8-N 19° 55' E -
- 9-N 20° 01' E -
- 10-N 34° 36' E -
- 11-N 37° 21' E -
- 12-N 58° 54' N -
- 13-SOUTH -

Application No. R-76694
Permit No.

RECEIVED
DEC 30 1974
WATER RESOURCES DEPT
SEASIDE, OREGON

T. 8 S., R. 28 E., W. 1.

LOT 3 33.03	LOT 2 33.17	LOT 1 33.31	LOT 4 33.73	LOT 3 34.43	LOT 2 35.13	LOT 1 35.83	LOT 4 36.32	LOT 3 36.61	LOT 2 36.89	LOT 1 37.18	LOT 4 37.46	LOT 3 37.73	LOT 2 38.00
LOT 6 40.00	LOT 7 40.00	LOT 8 40.00	LOT 5 40.00	LOT 6 40.00	LOT 7 40.00	LOT 8 40.00	LOT 5 40.00	LOT 6 40.00	LOT 7 40.00	LOT 8 40.00	LOT 5 40.00	LOT 6 40.00	LOT 7 40.00

No Final Proof Map available

No Permit Map available