

REC
DEC 2 1994

Application No. 12-70904
Permit No.

CERTIFICATE NO.

70213

2N 40E

100 40E
585 6 47

70
6-0


04

1-0 05

20

30

100 40E
585 1 40

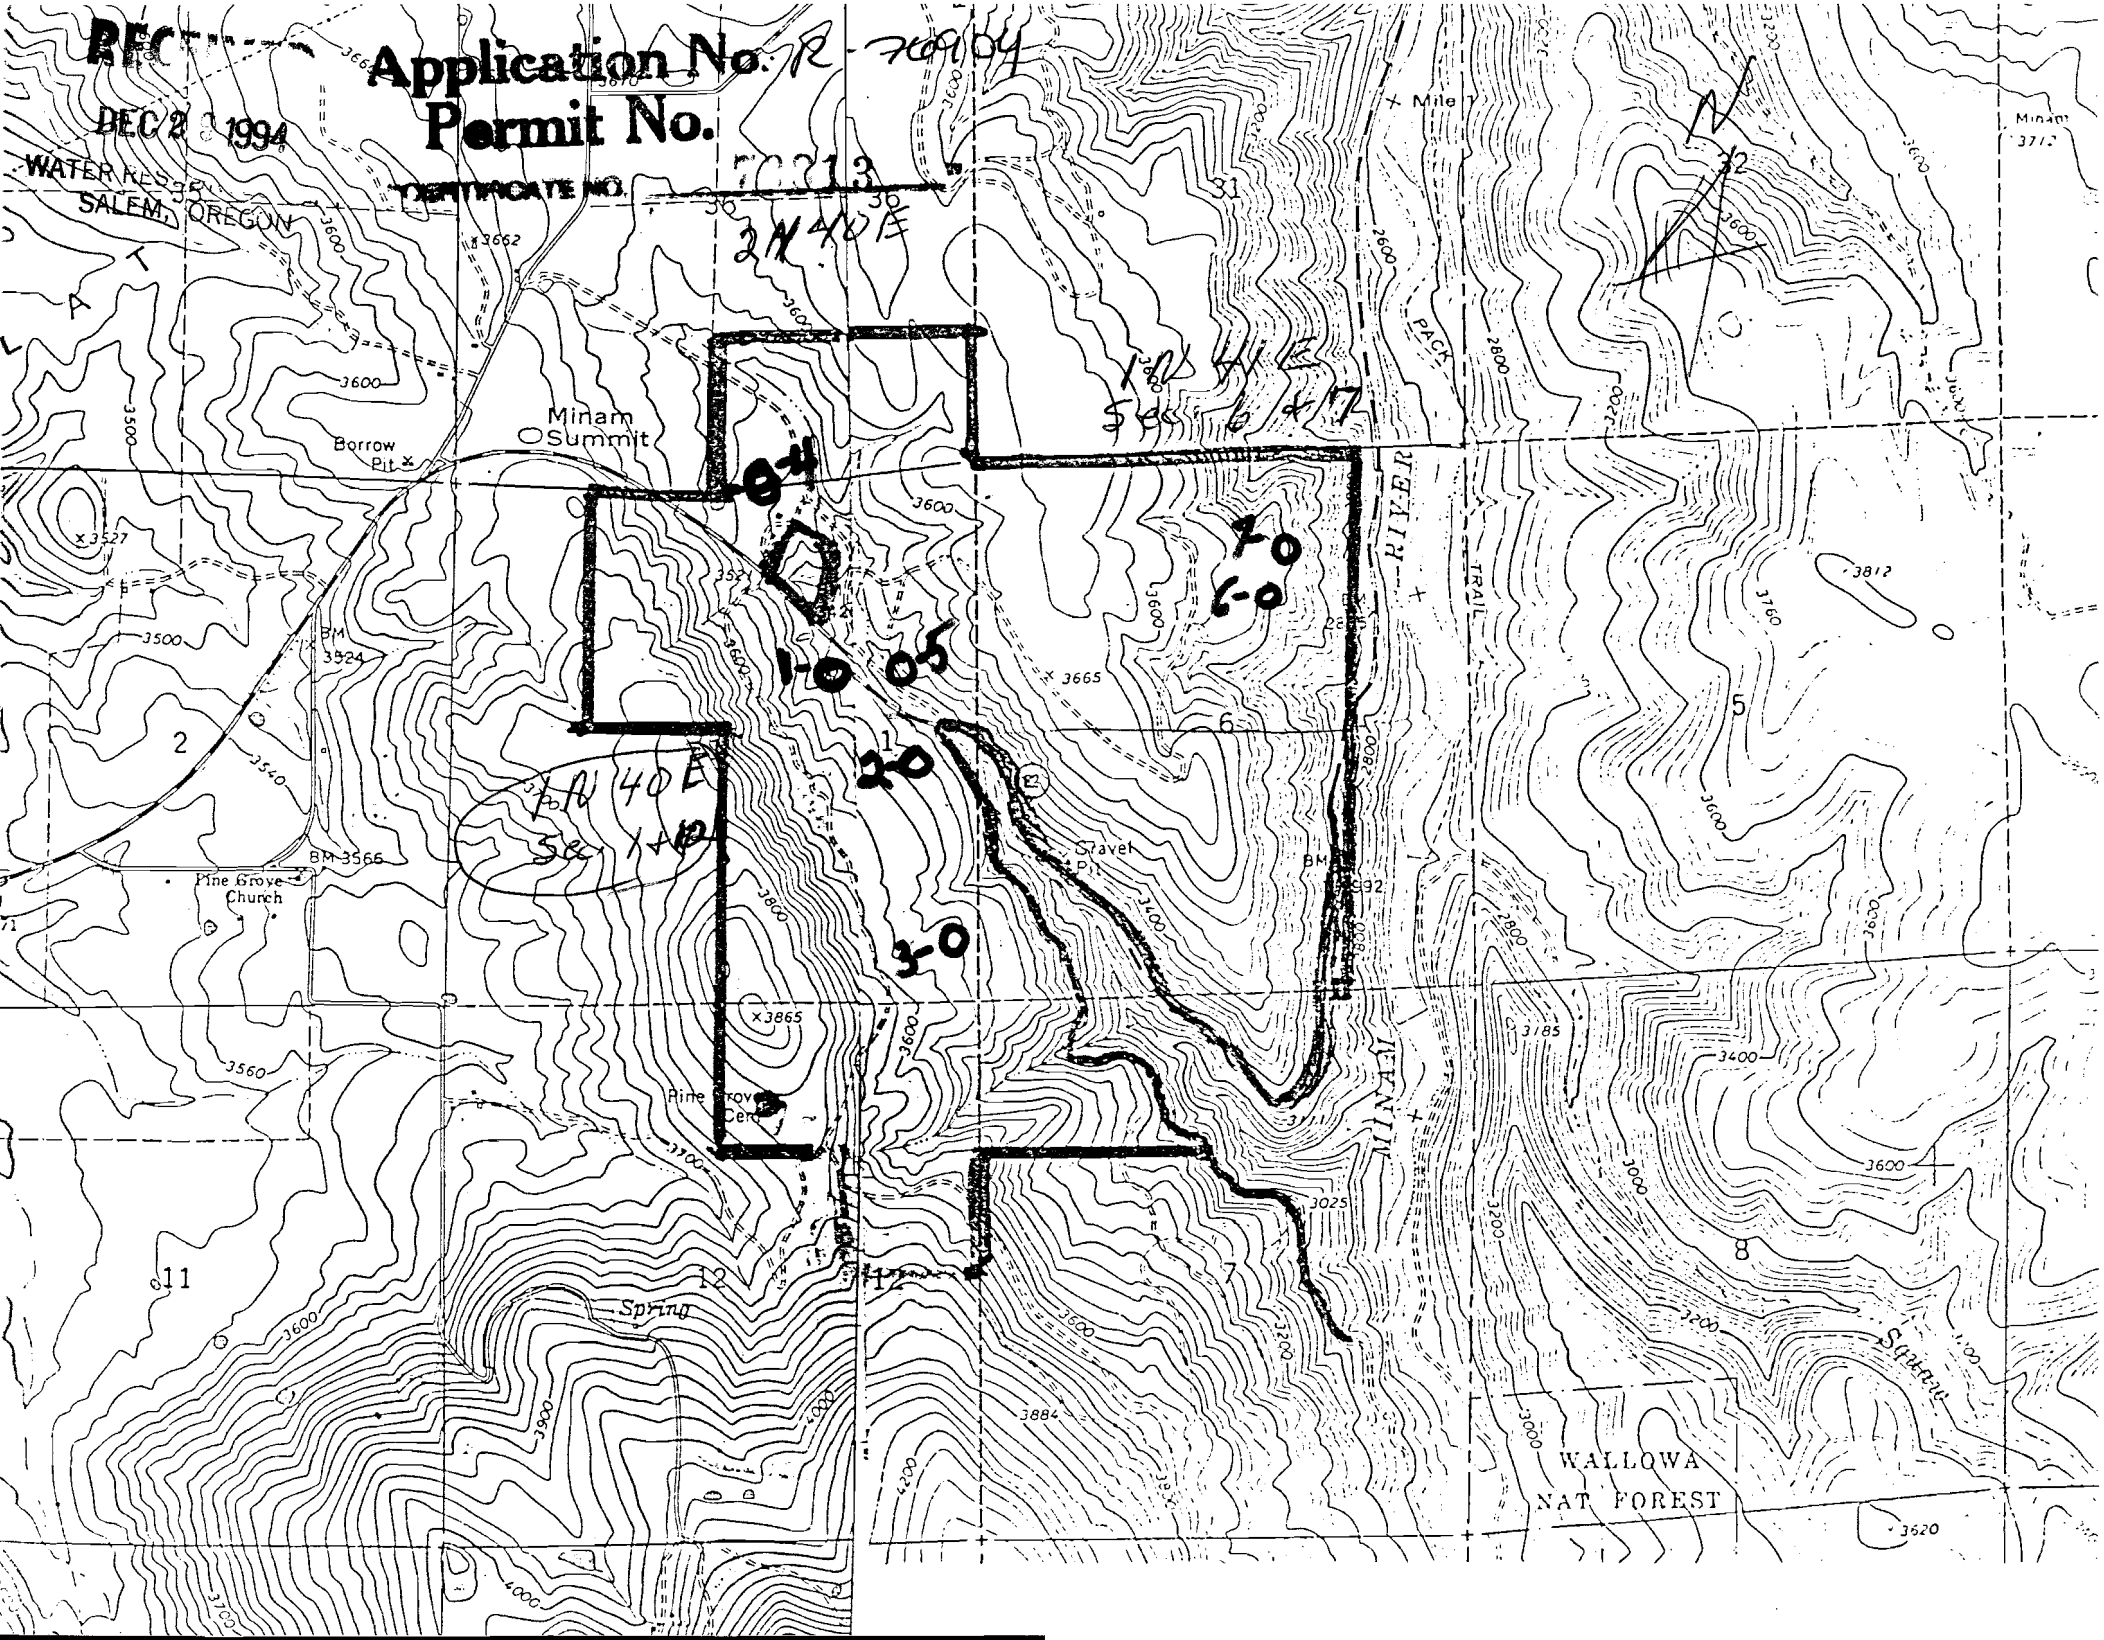

Application No. R-76904

Company assumes no liability for any error or omission as may be disclosed by actual survey.

Permit No.

ORDER NO. 93-5965

CERTIFICATE NO.




Eastern Oregon Title, Inc.

P.O. Box 446 • 1110 Spring Street • La Grande, Oregon 97850-0446 • Ph. (503) 963-0514 • FAX (503) 963-2391

2N 40

DE 2 1994
WATER RES
SALE

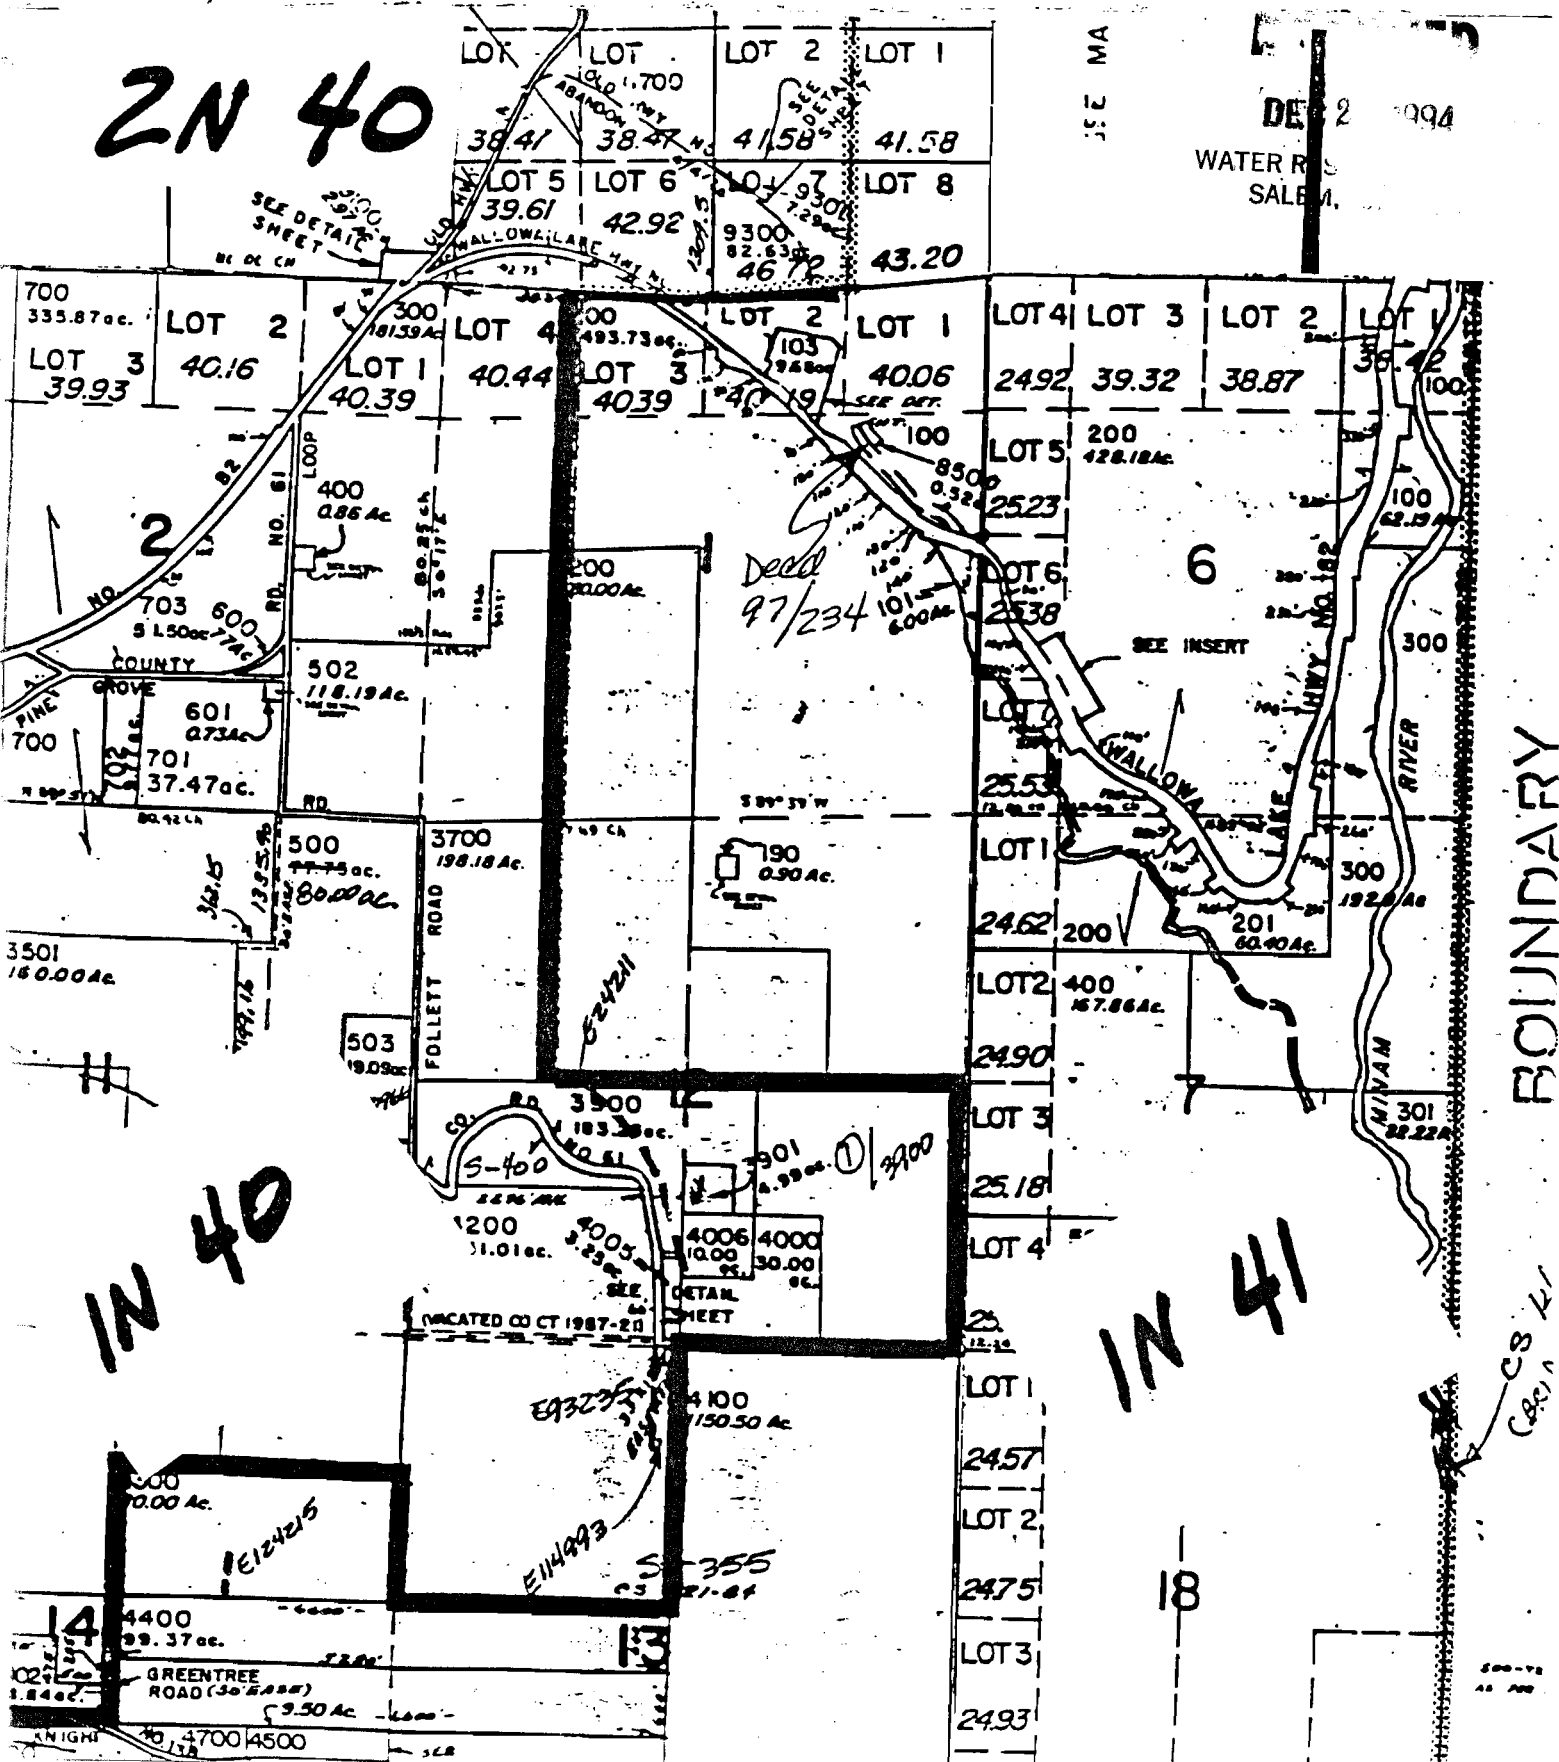

No Final Proof Map available

No Permit Map available