

Application No *R-77812*
Permit No.


APPLICATION MAP
FOR PERMIT TO
CONSTRUCT A RESERVOIR

71674

NE1/4 NW1/4 SEC 34 T 38S R 42E W.M.

DEC 3 1994

U.S.G.S. QUAD - BOWDEN WATERHOLE, OREG. - 7 1/2'

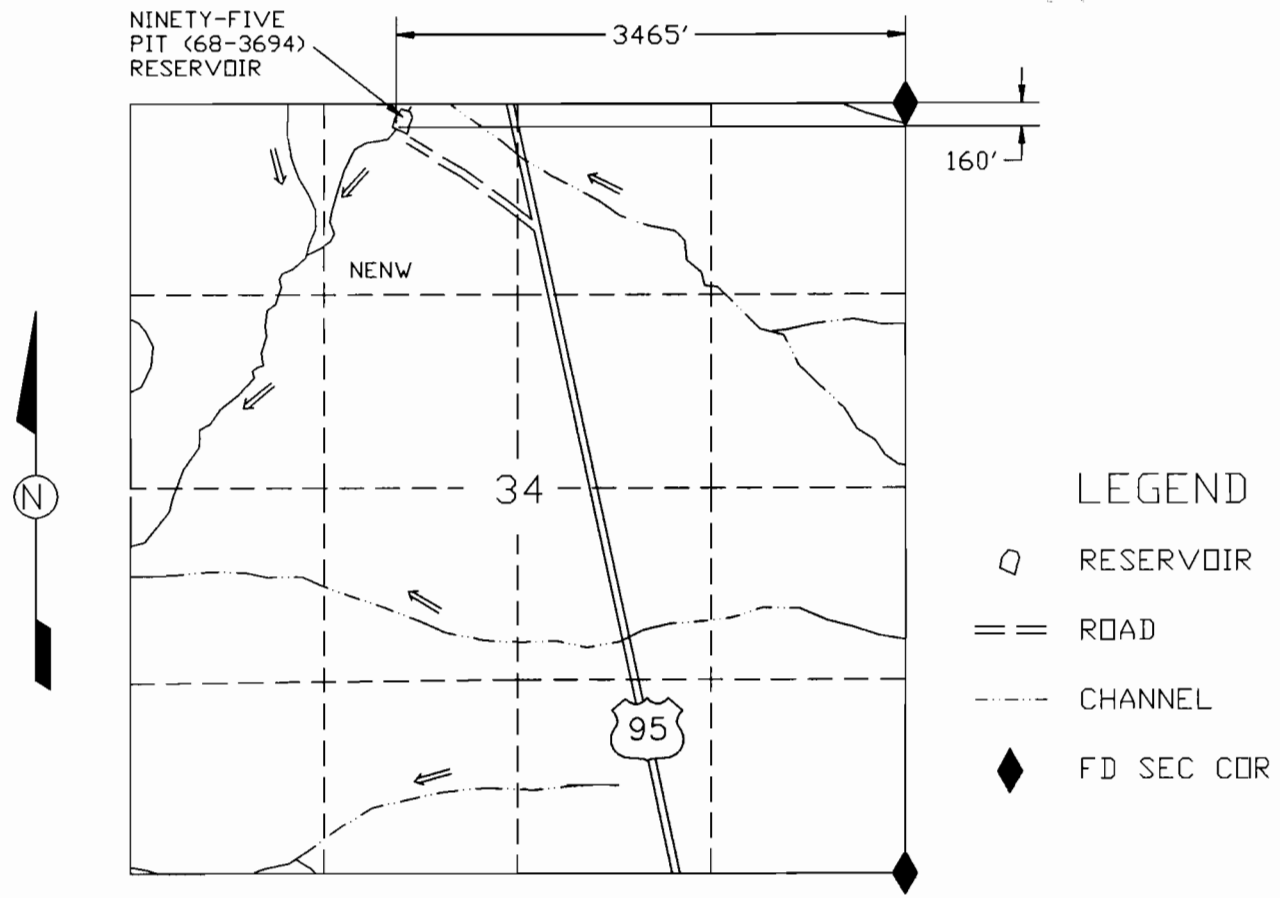

NINETY-FIVE PIT (68-3694) RESERVOIR



THIS MAP IS FOR THE PURPOSE OF LOCATING
A WATER RIGHT AND IS NOT INTENDED TO
PROVIDE LEGAL DIMENSIONS FOR LOCATION
OF PROPERTY BOUNDARIES.



UNITED STATES DEPARTMENT OF THE INTERIOR BUREAU OF LAND MANAGEMENT DIVISION OF OPERATIONS VALE DISTRICT	
NINETY-FIVE PIT (68-3694)	
DESIGNED	
REVIEWED	
APPROVED	
DRAWN: CG	SCALE: 1"=1320'
DATE: 07/21/94	SHEET 1 OF 1
DRAWING NO. OR-03-9172.45-599	

ACAD RELEASE 11/DCA
DWG FILE: 95PITA.DWG

APPLICATION MAP FOR PERMIT TO CONSTRUCT A RESERVOIR


NW1/4 SE1/4 SEC 10 T 38S R 41E W.M.

U.S.G.S. QUAD BLUE MOUNTAIN BASIN, OREG. - 7 1/2'

~~CERTIFICATE~~ 71074

LEGEND

- RESERVOIR
- == ROAD
- TRAIL
- - - CHANNEL
- ◆ FD SEC COR

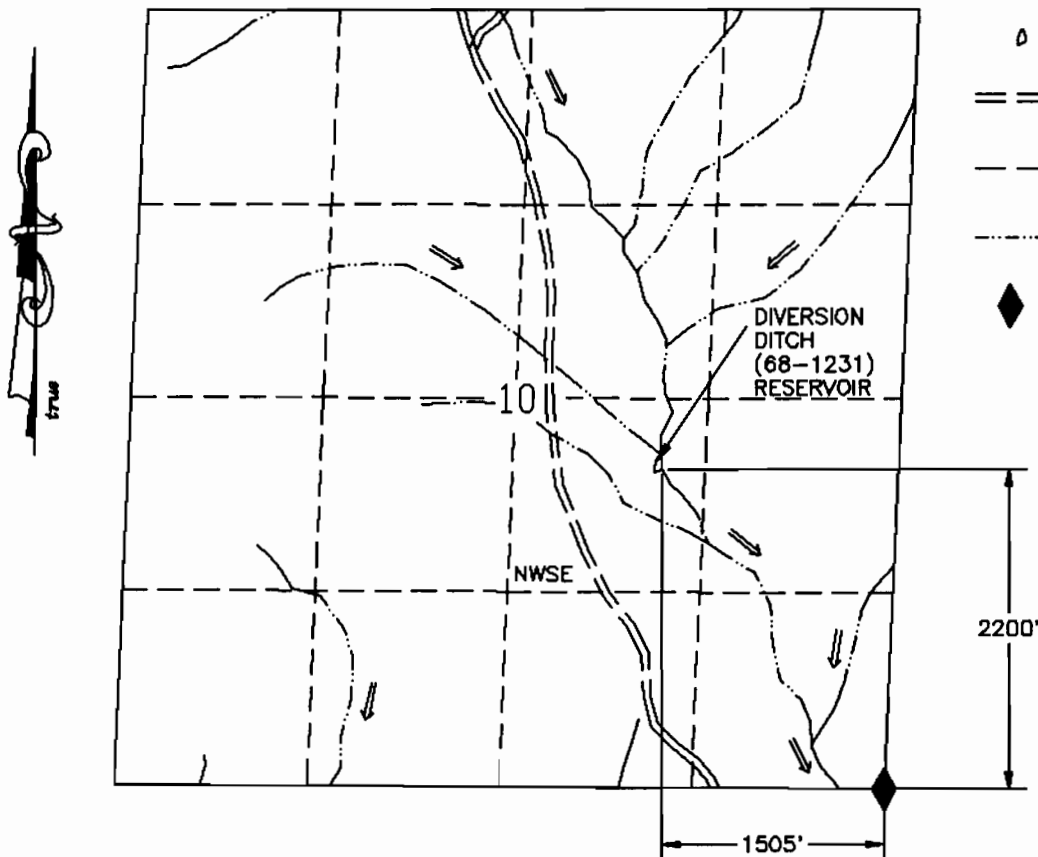

DIVERSION DITCH (68-1231) RESERVOIR

1320 660 0 1320

SCALE 1"=1320'

THIS MAP IS FOR THE PURPOSE OF LOCATING A WATER RIGHT AND IS NOT INTENDED TO PROVIDE LEGAL DIMENSIONS FOR LOCATION OF PROPERTY BOUNDARIES.



UNITED STATES DEPARTMENT OF THE INTERIOR
BUREAU OF LAND MANAGEMENT
DIVISION OF OPERATIONS VALE DISTRICT

DIVERSION DITCH (68-1231) RESERVOIR

DESIGNED
REVIEWED *[Signature]*
APPROVED *[Signature]*
CHIEF, BRANCH OF ENGINEERING

DRAWN: CG SCALE: 1"=1320'

DATE: 09/19/94 SHEET 1 OF 1

DRAWING NO. OR-03-9172.45-670

ACAD RELEASE 11/DCA
DWG FILE: DIVERSN.DWG

Application No. R-77812
Permit No.