


APPLICATION MAP FOR PERMIT TO CONSTRUCT A RESERVOIR

SE1/4 SW1/4 SEC 21 T 36S R 46E W.M.

U.S.G.S. QUAD - NO CROSSING CROSSING - 7 1/2'

Application No. R-77817

Permit No. 71079

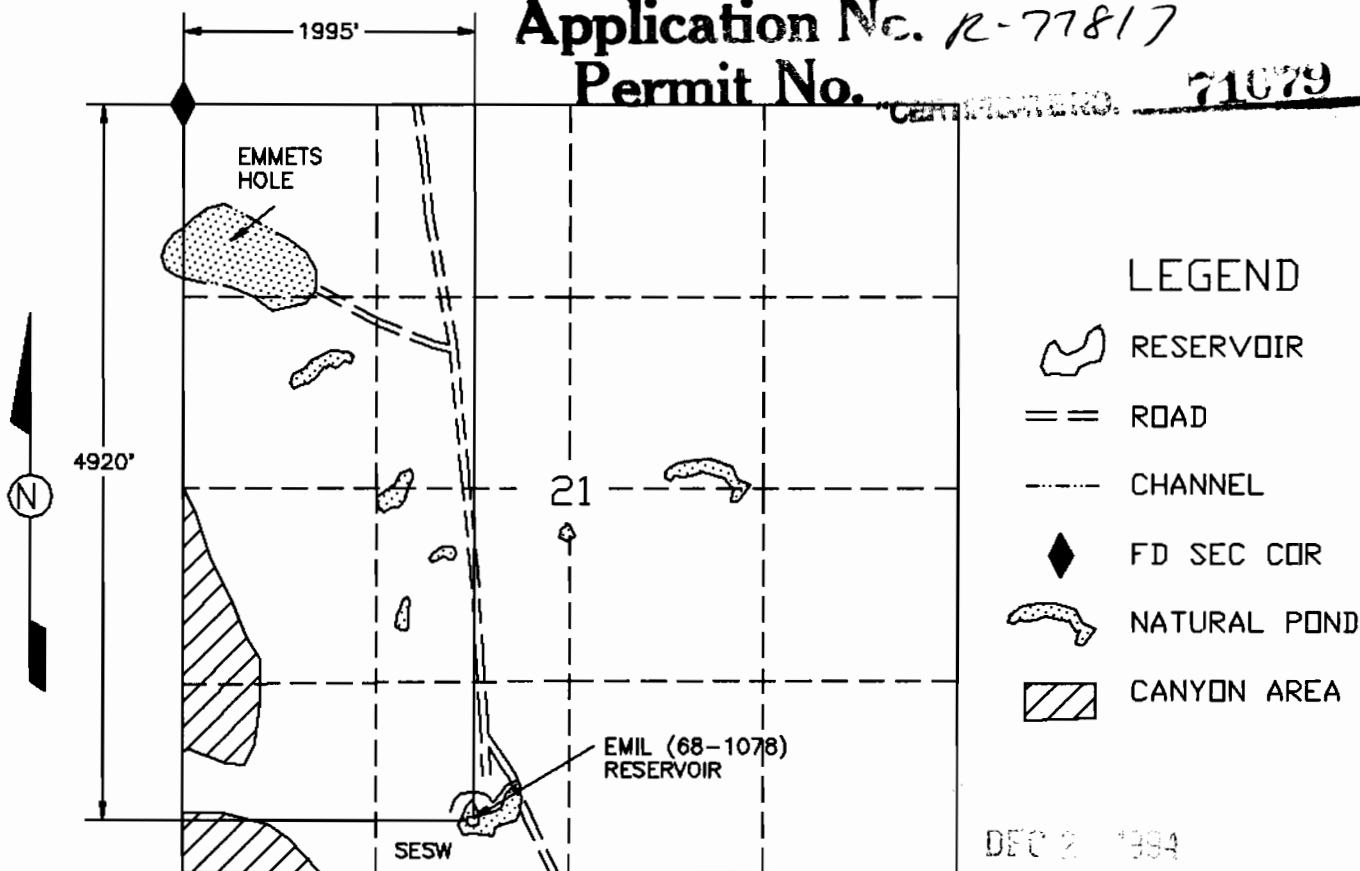

LEGEND

- RESERVOIR
- ROAD
- CHANNEL
- FD SEC COR
- NATURAL POND
- CANYON AREA

DEC 2 1984

EMIL (68-1078) RESERVOIR

1320 660 0 1320

SCALE 1"=1320'

THIS MAP IS FOR THE PURPOSE OF LOCATING A WATER RIGHT AND IS NOT INTENDED TO PROVIDE LEGAL DIMENSIONS FOR LOCATION OF PROPERTY BOUNDARIES.



ACAD RELEASE 11/DCA
DWG FILE: EMIL.DWG

UNITED STATES DEPARTMENT OF THE INTERIOR
BUREAU OF LAND MANAGEMENT
DIVISION OF OPERATIONS VALE DISTRICT

EMIL (68-1078)
RESERVOIR

DESIGNED		
REVIEWED		
APPROVED		
DRAWN	CG	SCALE: 1"=1320'
DATE	09/21/94	SHEET 1 OF 1
DRAWING NO.	OR-03-9172.45-677	


APPLICATION MAP FOR PERMIT TO CONSTRUCT A RESEVOIR

NW1/4 SE1/4 SEC 16 T 37S R 46E W.M.

U.S.G.S. QUAD - RAWHIDE SPRINGS, OREG. - 7 1/2'


DEC 2 1994

WATER RESOURCES DEPT.
SALMON DIVISION

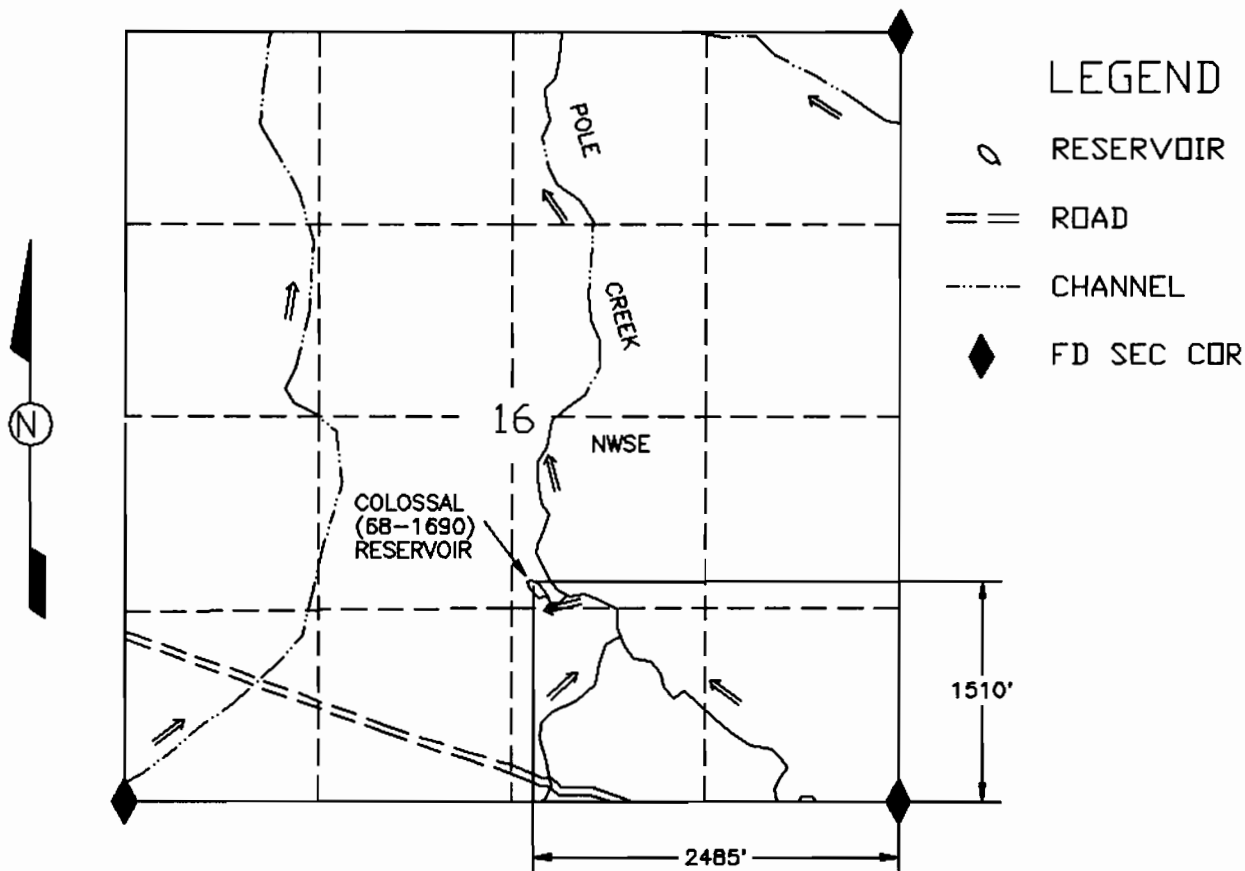

COLOSSAL (68-1690) RESERVOIR

Application No *R-77817*
Permit No.

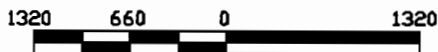

SCALE 1"=1320'

THIS MAP IS FOR THE PURPOSE OF LOCATING
A WATER RIGHT AND IS NOT INTENDED TO
PROVIDE LEGAL DIMENSIONS FOR LOCATION
OF PROPERTY BOUNDARIES.




ACAD RELEASE 11/DCA
DWG FILE: COLOSSAL.DWG

UNITED STATES DEPARTMENT OF THE INTERIOR BUREAU OF LAND MANAGEMENT DIVISION OF OPERATIONS VALE DISTRICT	
COLOSSAL (68-1690) RESERVOIR	
DESIGNED	<i>[Signature]</i>
REVIEWED	<i>[Signature]</i>
APPROVED	<i>[Signature]</i> CHIEF, BRANCH OF ENGINEERING
DRAWN: CG	SCALE: 1"=1320'
DATE: 09/21/94	SHEET 1 OF 1
DRAWING NO. OR-03-9172.45-676	

APPLICATION MAP FOR PERMIT TO CONSTRUCT A RESERVOIR

SE1/4 NW1/4 SEC 26 T 36S R 46E W.M.

U.S.G.S. QUAD - NO CROSSING CROSSING, OREG. - 7 1/2'

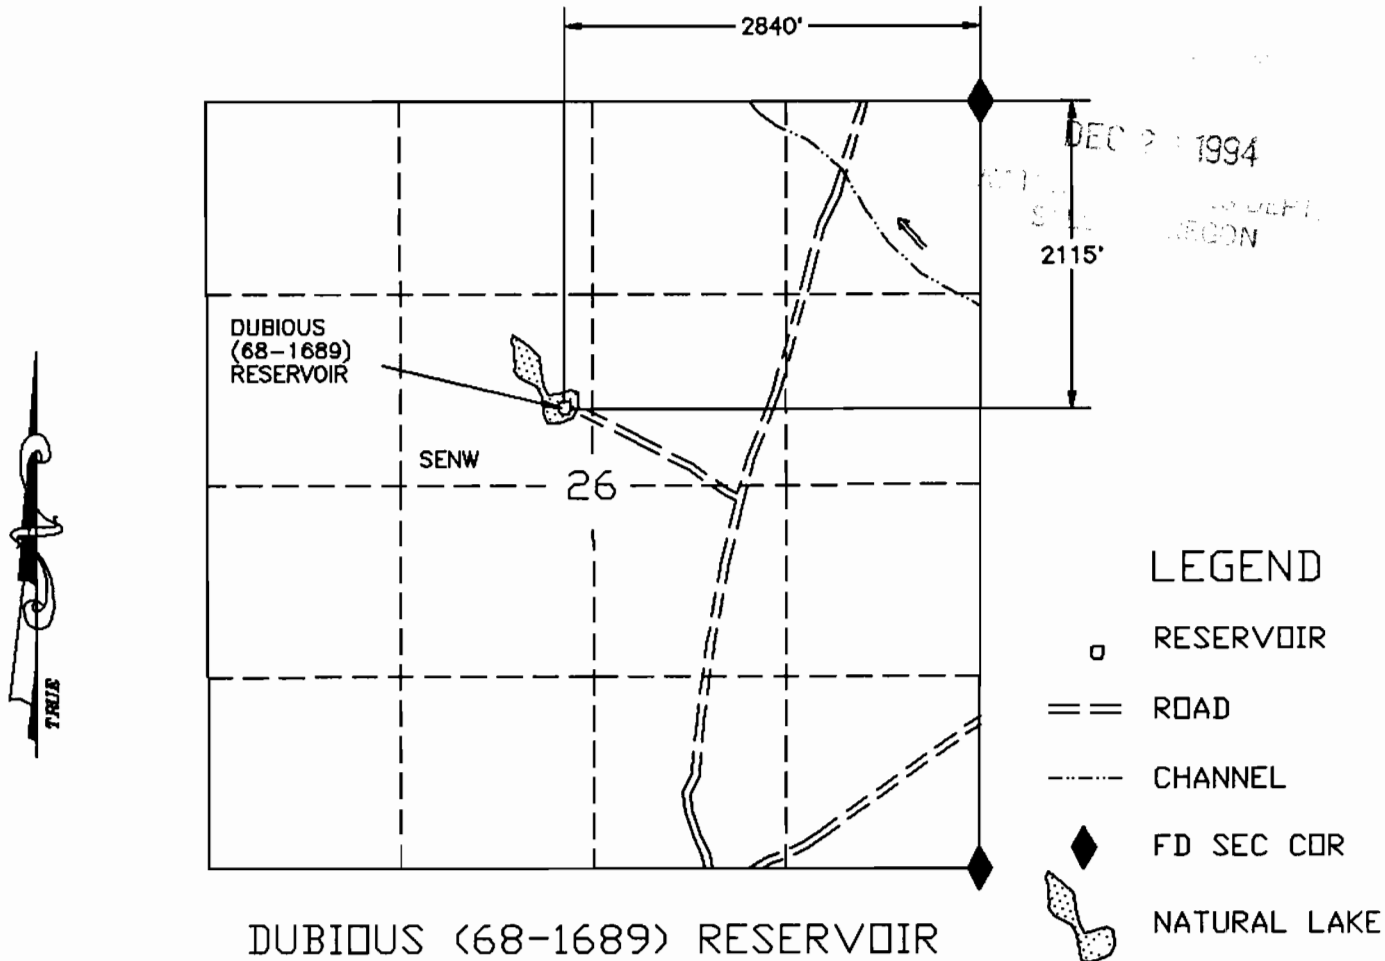

Application No. R-77817
Permit No.

71079

1320 660 0 1320

SCALE 1"=1320'

THIS MAP IS FOR THE PURPOSE OF LOCATING A WATER RIGHT AND IS NOT INTENDED TO PROVIDE LEGAL DIMENSIONS FOR LOCATION OF PROPERTY BOUNDARIES.



UNITED STATES DEPARTMENT OF THE INTERIOR BUREAU OF LAND MANAGEMENT DIVISION OF OPERATIONS VALE DISTRICT	
DUBIOUS (68-1689) RESERVOIR	
DESIGNED	
REVIEWED	<i>James R. P. [Signature]</i>
APPROVED	<i>E. J. [Signature]</i>
CHIEF, BRANCH OF ENGINEERING	
DRAWN: CG	SCALE: 1"=1320'
DATE: 09/21/94	SHEET 1 OF 1
DRAWING NO. OR-03-9172.45-680	

ACAD RELEASE 11/04
DWG FILE: DUBIOUS.DWG