


APPLICATION MAP FOR PERMIT TO CONSTRUCT A RESERVOIR

SW1/4 NW1/4 SEC 27 T 18S R 38E W.M.



U.S.G.S. QUAD - DE ARMOND MOUNTAIN, OREG. - 7 1/2'

RECEIVED

DEC 30 1994
WATER RESOURCES DEPT.
SALEM, OREGON

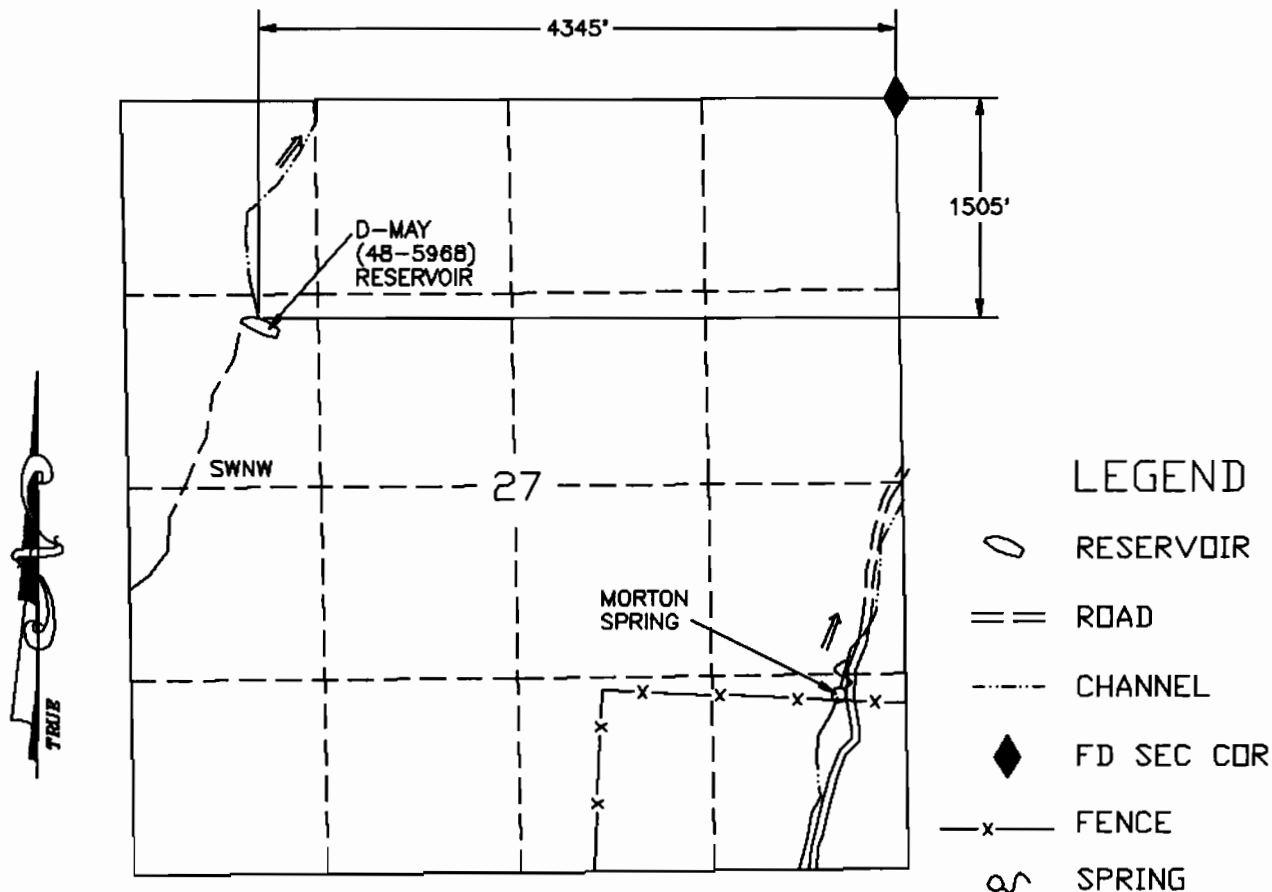

D-MAY (48-5968) RESERVOIR

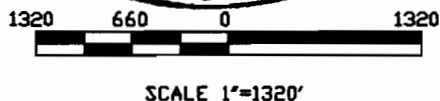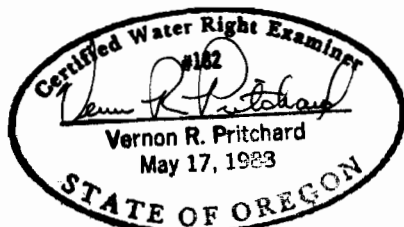

THIS MAP IS FOR THE PURPOSE OF LOCATING
A WATER RIGHT AND IS NOT INTENDED TO
PROVIDE LEGAL DIMENSIONS FOR LOCATION
OF PROPERTY BOUNDARIES.



ACAD RELEASE 11/2004
DWG FILE: D-MAY.DWG

UNITED STATES DEPARTMENT OF THE INTERIOR
BUREAU OF LAND MANAGEMENT
DIVISION OF OPERATIONS VALE DISTRICT

D-MAY (48-5968) RESERVOIR

DESIGNED
REVIEWED
APPROVED

DRAWN: CG SCALE: 1"=1320'

DATE: 05/31/94 SHEET 1 OF 1

DRAWING NO. CIR-03-9172.45-533

Application No. R-77826
Permit No. "CERTIFICATE NO. 71088"


APPLICATION MAP FOR PERMIT TO CONSTRUCT A RESERVOIR

NE1/4 SE1/4 SEC 28 T 18S R 38E W.M.


U.S.G.S. QUAD - DE ARMOND MOUNTAIN, OREG. - 7 12//

RECEIVED

DEC 30 1994
WATER RESOURCES DEPT.
SALEM, OREGON

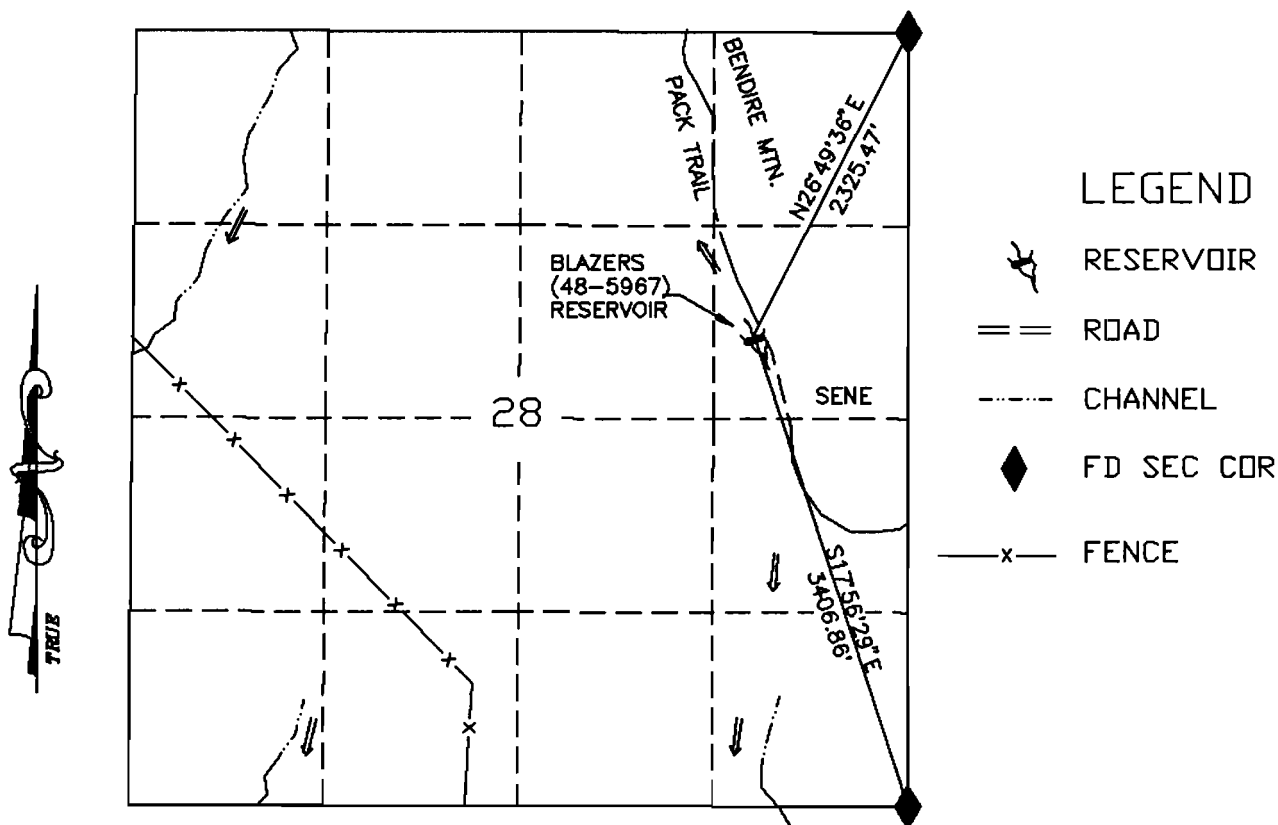

BLAZERS (48-5967) RESERVOIR

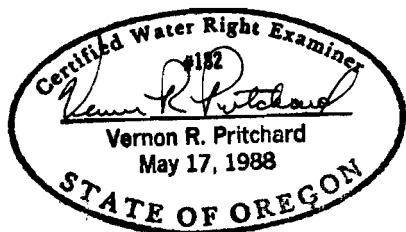

SCALE 1"=1320'

THIS MAP IS FOR THE PURPOSE OF LOCATING
A WATER RIGHT AND IS NOT INTENDED TO
PROVIDE LEGAL DIMENSIONS FOR LOCATION
OF PROPERTY BOUNDARIES.



ACAD RELEASE 11/DCA
DWG FILE: BLAZERS.DWG

UNITED STATES DEPARTMENT OF THE INTERIOR
BUREAU OF LAND MANAGEMENT
DIVISION OF OPERATIONS VALE DISTRICT

BLAZERS (48-5967) RESERVOIR

DESIGNED	<i>[Signature]</i>	
REVIEWED	<i>[Signature]</i>	
APPROVED	<i>[Signature]</i> CHIEF, BRANCH OF ENGINEERING	
DRAWN	CG	SCALE: 1"=1320'
DATE	06/30/94	SHEET 1 OF 1
DRAWING NO. OR-03-9172.45-552		

Application No *R-77826*
Permit No.

"CERTIFICATE NO.


71088

APPLICATION MAP FOR PERMIT TO CONSTRUCT A RESERVOIR

SE1/4SW1/4 SEC 10 T 18S R 38E W.M.


U.S.G.S. QUAD - HUNTER MOUNTAIN, OREG. - 7 1/2'

RECEIVED
DEC 30 1994
WATER RESOURCES DEPT.
SALEM, OREGON

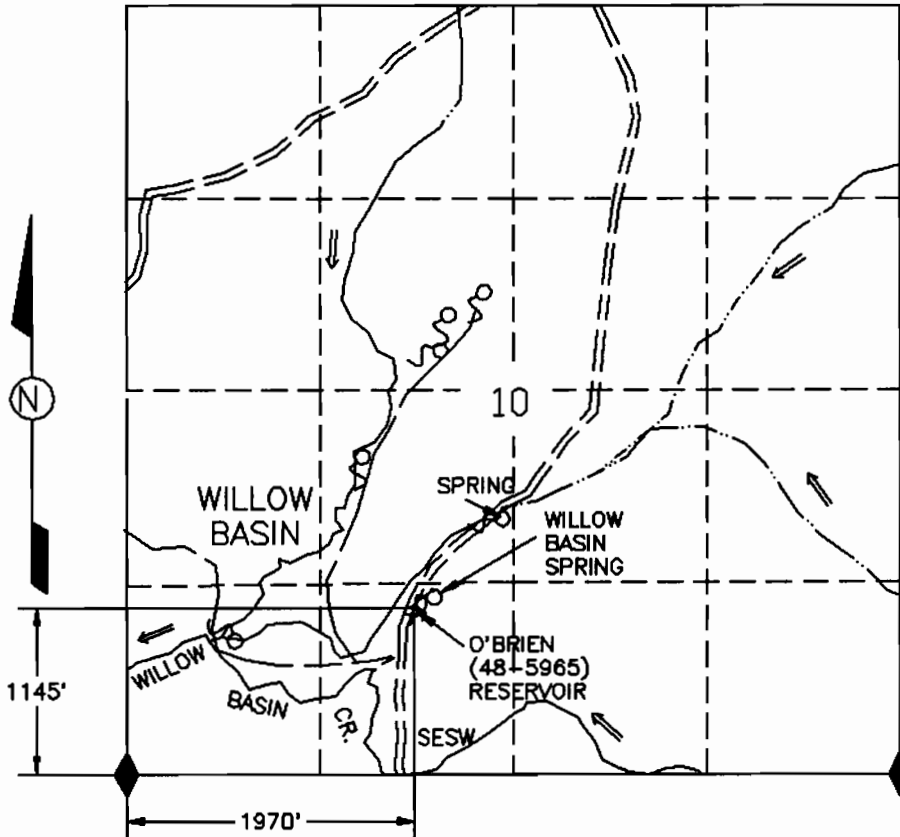

- LEGEND**
- RESERVOIR
 - ROAD
 - CHANNEL
 - FD SEC COR
 - SPRING

O'BRIEN (48-5965) RESERVOIR

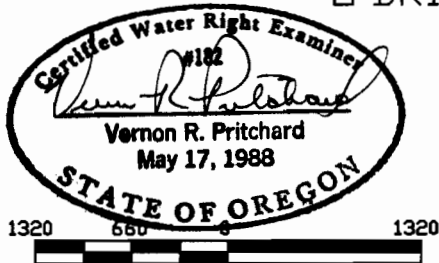

SCALE 1"=1320'

THIS MAP IS FOR THE PURPOSE OF LOCATING A WATER RIGHT AND IS NOT INTENDED TO PROVIDE LEGAL DIMENSIONS FOR LOCATION OF PROPERTY BOUNDARIES.



UNITED STATES DEPARTMENT OF THE INTERIOR BUREAU OF LAND MANAGEMENT DIVISION OF OPERATIONS VALE DISTRICT	
O'BRIEN (48-5965) RESERVOIR	
DESIGNED	<i>[Signature]</i>
REVIEWED	<i>[Signature]</i>
APPROVED	<i>[Signature]</i> CHIEF, BRANCH OF ENGINEERING
DRAWN: CG	SCALE: 1"=1320'
DATE: 06/30/94	SHEET 1 OF 1
DRAWING NO. OR-03-9172.45-551	

ACAD RELEASE 11/DCA
DWG FILE: OBRIEN.DWG

Application No
Permit No.

CERTIFICATE NO.

2-77820

71088

APPLICATION MAP FOR PERMIT TO CONSTRUCT A RESERVOIR


NW1/4 SE1/4 SEC 34 T 18S R 38E W.M.

U.S.G.S. QUAD - DE ARMOND MOUNTAIN, OREG. - 7 1/2'

RECEIVED

DEC 30 1994

WATER RESOURCES DEPT.
SALEM, OREGON

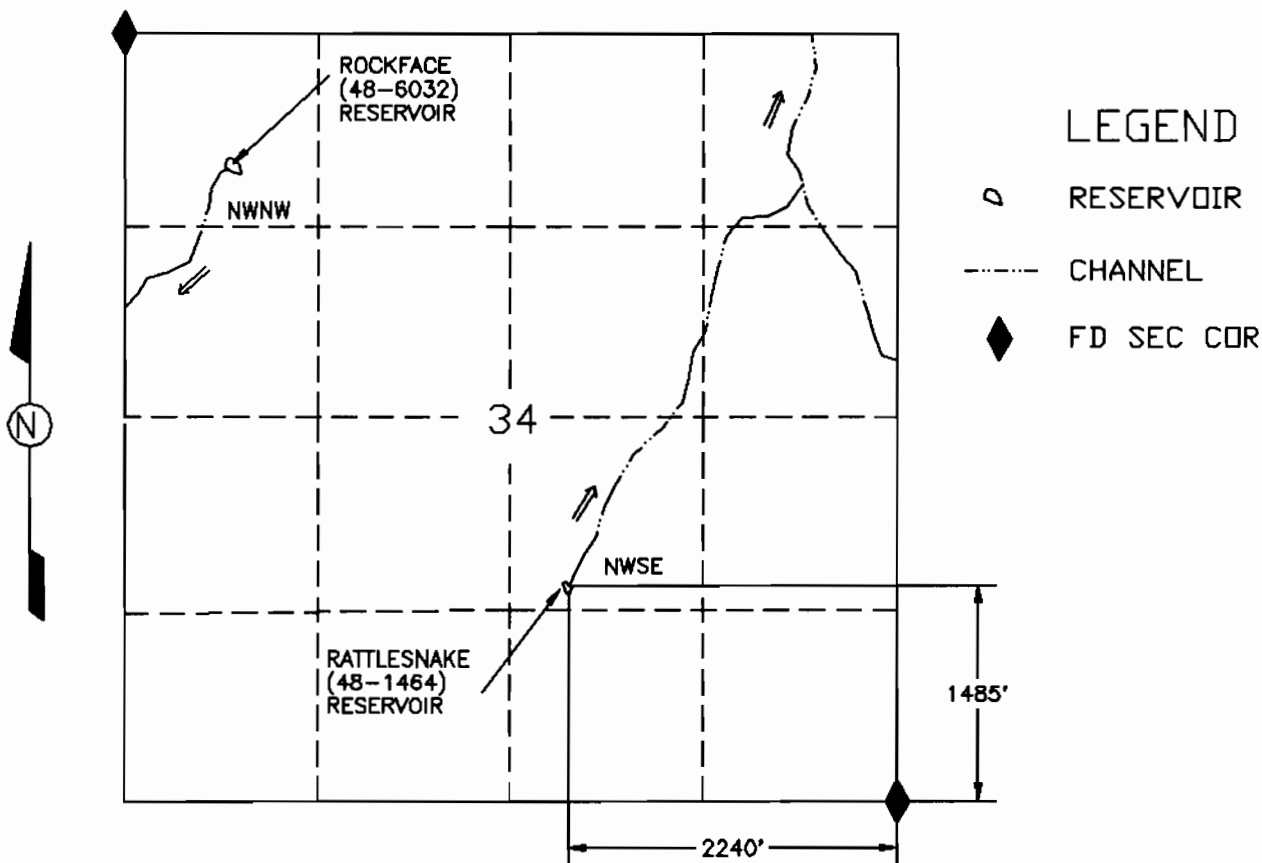

RATTLESNAKE (48-1464) RESERVOIR



1320 660 0 1320

SCALE 1"=1320'

THIS MAP IS FOR THE PURPOSE OF LOCATING
A WATER RIGHT AND IS NOT INTENDED TO
PROVIDE LEGAL DIMENSIONS FOR LOCATION
OF PROPERTY BOUNDARIES.



UNITED STATES DEPARTMENT OF THE INTERIOR BUREAU OF LAND MANAGEMENT DIVISION OF OPERATIONS VALE DISTRICT	
RATTLESNAKE (48-1464) RESERVOIR	
DESIGNED	<i>[Signature]</i>
REVIEWED	<i>[Signature]</i>
APPROVED	<i>[Signature]</i>
CHIEF, BRANCH OF ENGINEERING	
DRAWN: CG	SCALE 1"=1320'
DATE: 07/11/94	SHEET 1 OF 1
DRAWING NO. OR-03-9172.45-589	

ACAD RELEASE 11/DCA
DWG FILE: RATSNAKA.DWG

Application No *R-77826*
Permit No. "CERTIFICATE NO. *71088*"

APPLICATION MAP FOR PERMIT TO CONSTRUCT A RESERVOIR


NE1/4 NE1/4 SEC 33 T 18S R 38E W.M.

U.S.G.S. QUAD - DE ARMOND MOUNTAIN, OREG. - 7 1/2'

RECEIVED

DEC 30 1994

WATER RESOURCES DEPT.
SALEM, OREGON

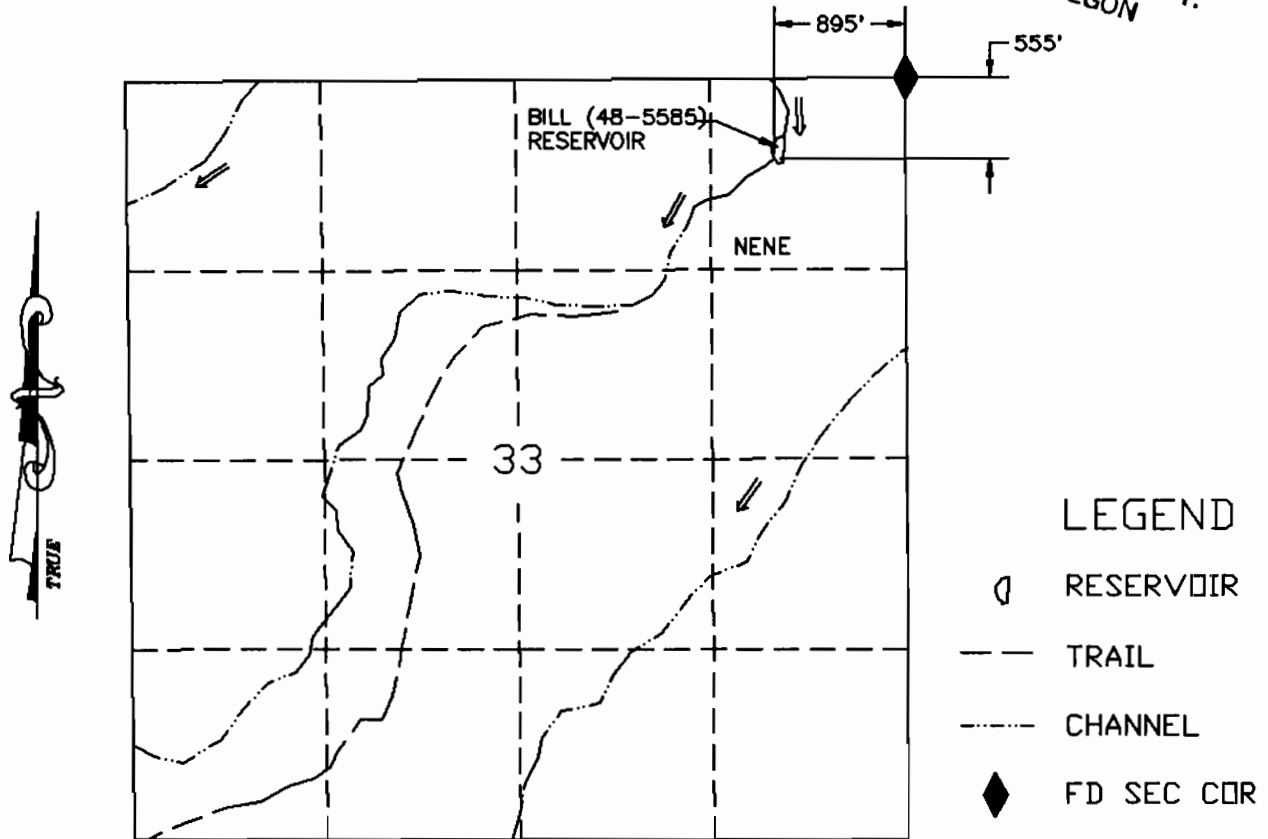

BILL (48-5585) RESERVOIR



1320 660 0 1320

SCALE 1"=1320'

THIS MAP IS FOR THE PURPOSE OF LOCATING
A WATER RIGHT AND IS NOT INTENDED TO
PROVIDE LEGAL DIMENSIONS FOR LOCATION
OF PROPERTY BOUNDARIES.



UNITED STATES DEPARTMENT OF THE INTERIOR
BUREAU OF LAND MANAGEMENT
DIVISION OF OPERATIONS VALE DISTRICT

BILL (48-5585)
RESERVOIR

DESIGNED

REVIEWED

APPROVED

DRAWN: CG

DATE: 06/30/94

DRAWING NO.

CHIEF BRANCH OF ENGINEERING

SCALE: 1"=1320'

SHEET 1 OF 1

OR-03-9172.45-556

ACAD RELEASE 11/DCA
DWG FILE: BILLYSA.DWG

Application No.
Permit No.

R-77826

CERTIFICATE NO. 71088