


APPLICATION MAP
FOR PERMIT TO
CONSTRUCT FOUR RESERVOIRS

LOCATED IN SECTIONS 14 & 11, T.41S., R.39E., W.M.
U.S.G.S. QUAD - PAYNE CREEK, OREG. - 7 1/2'

RECEIVED
FEB 21 2003
WATER RESOURCES DEPT.
SALEM, OREGON

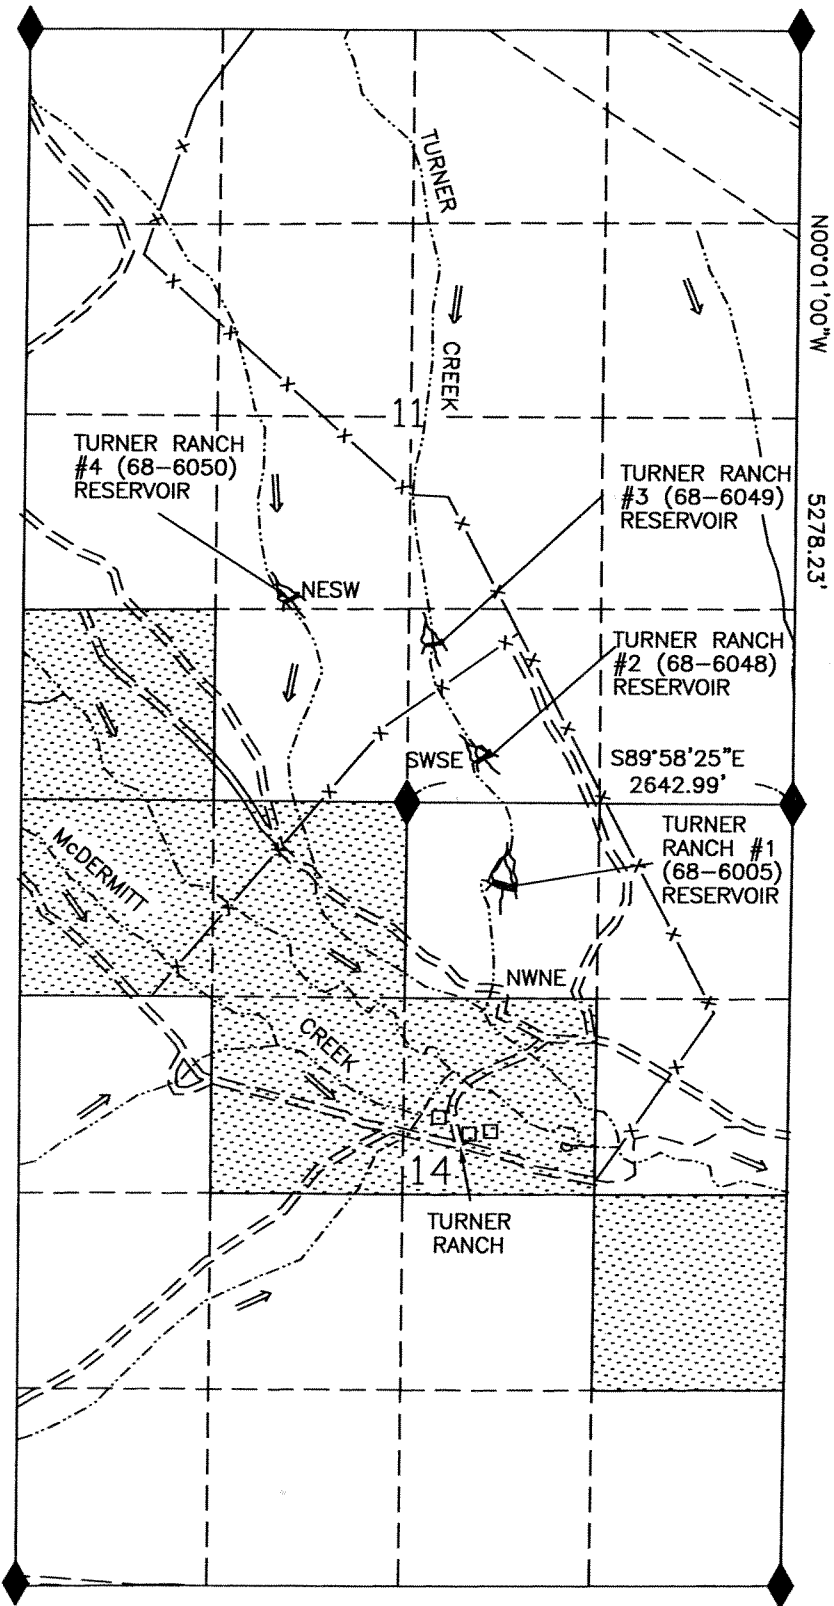

RESERVOIR LOCATION AND MAP	TIE TO NE COR SEC. 11	TIE TO SE COR SEC. 11
TURNER RANCH #1 (68-6005) RESERVOIR NW1/4 NE1/4, SEC. 14, T.41S., R.39E., W.M. U.S.G.S. QUAD - PAYNE CREEK, OREG. - 7 1/2'	N18°41'01"E 6183.66'	N73°42'13"E 2065.41'
TURNER RANCH #2 (68-6048) RESERVOIR SW1/4 SE1/4, SEC. 11, T.41S., R.39E., W.M. U.S.G.S. QUAD - PAYNE CREEK, OREG. - 7 1/2'	N22°58'33"E 5415.14'	S82°07'21"E 2135.45'
TURNER RANCH #3 (68-6049) RESERVOIR SW1/4 SE1/4, SEC. 11, T.41S., R.39E., W.M. U.S.G.S. QUAD - PAYNE CREEK, OREG. - 7 1/2'	N30°24'24"E 4885.72'	S66°43'19"E 2693.65'
TURNER RANCH #4 (68-6050) RESERVOIR NE1/4 SW1/4, SEC. 11, T.41S., R.39E., W.M. U.S.G.S. QUAD - PAYNE CREEK, OREG. - 7 1/2'	N41°23'22"E 5209.61'	S68°19'18"E 3708.26'

LEGEND

- RESERVOIR
- ROAD
- 4WD TRAIL
- CHANNEL
- FD SEC COR
- FENCE
- PRIVATE PROPERTY

1320 660 0 1320

SCALE 1"=1320'

THIS MAP IS FOR THE PURPOSE OF LOCATING
A WATER RIGHT AND IS NOT INTENDED TO
PROVIDE LEGAL DIMENSIONS FOR LOCATION
OF PROPERTY BOUNDARIES.



UNITED STATES DEPARTMENT OF THE INTERIOR
BUREAU OF LAND MANAGEMENT
DIVISION OF OPERATIONS VALE DISTRICT

TURNER RANCH #1-#4
RESERVOIRS

DESIGNED
REVIEWED
APPROVED

DRAWN: CG
DATE: 12/31/02
SHEET 1 OF 1

SCALE: 1"=1320'

DRAWING NO. 00-02-0172 45-660

APPLICATION MAP FOR PERMIT TO CONSTRUCT A RESERVOIR

RECEIVED

FEB 21 2003

WATER RESOURCES DEPT.
SALEM, OREGON

SE1/4 NE1/4 SEC 7 T 38S R 42E W.M.

U.S.G.S. QUAD - BLUE MOUNTAIN PASS, OREG. - 7 1/2'


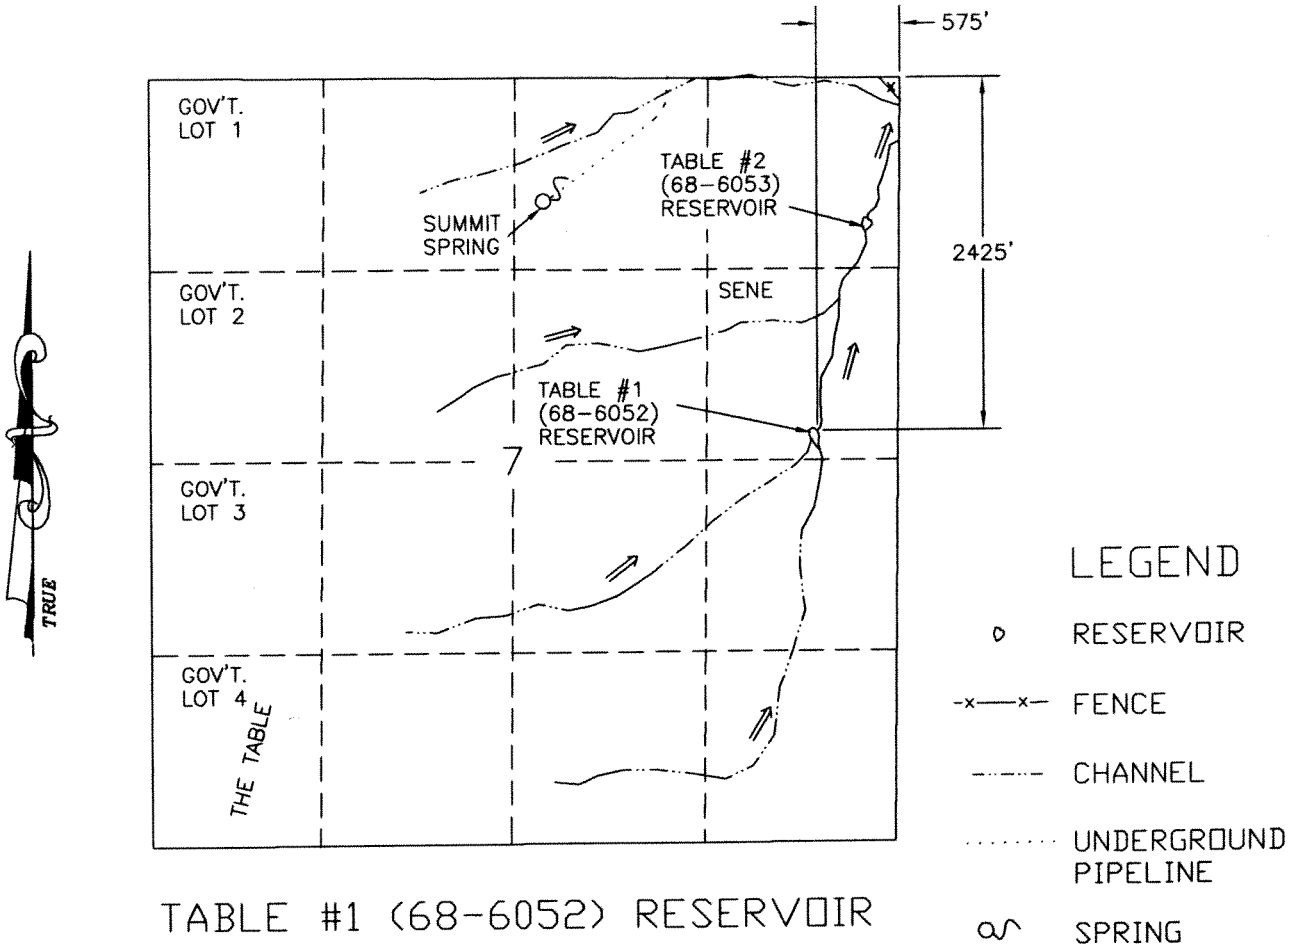


TABLE #1 (68-6052) RESERVOIR



THIS MAP IS FOR THE PURPOSE OF LOCATING
A WATER RIGHT AND IS NOT INTENDED TO
PROVIDE LEGAL DIMENSIONS FOR LOCATION
OF PROPERTY BOUNDARIES.

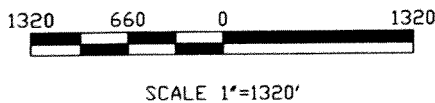

ACAD2000
DWG FILE: TABLE1.DWG

UNITED STATES DEPARTMENT OF THE INTERIOR BUREAU OF LAND MANAGEMENT DIVISION OF OPERATIONS VALE DISTRICT	
TABLE #1 (68-6052) RESERVOIR	
DESIGNED	
REVIEWED	
APPROVED	<i>Thomas Herry</i> CHIEF, BRANCH OF ENGINEERING
DRAWN: CG	SCALE: 1"=1320'
DATE: 10/05/94	SHEET 1 OF 1
DRAWING NO. DR-03-9172.45-695	

APPLICATION MAP FOR PERMIT TO CONSTRUCT A RESERVOIR

NE1/4 NE1/4 SEC 7 T 38S R 42E W.M.

U.S.G.S. QUAD - BLUE MOUNTAIN PASS, OREG. - 7 1/2'

RECEIVED

FEB 21 2003

WATER RESOURCES DEPT.
SALEM, OREGON


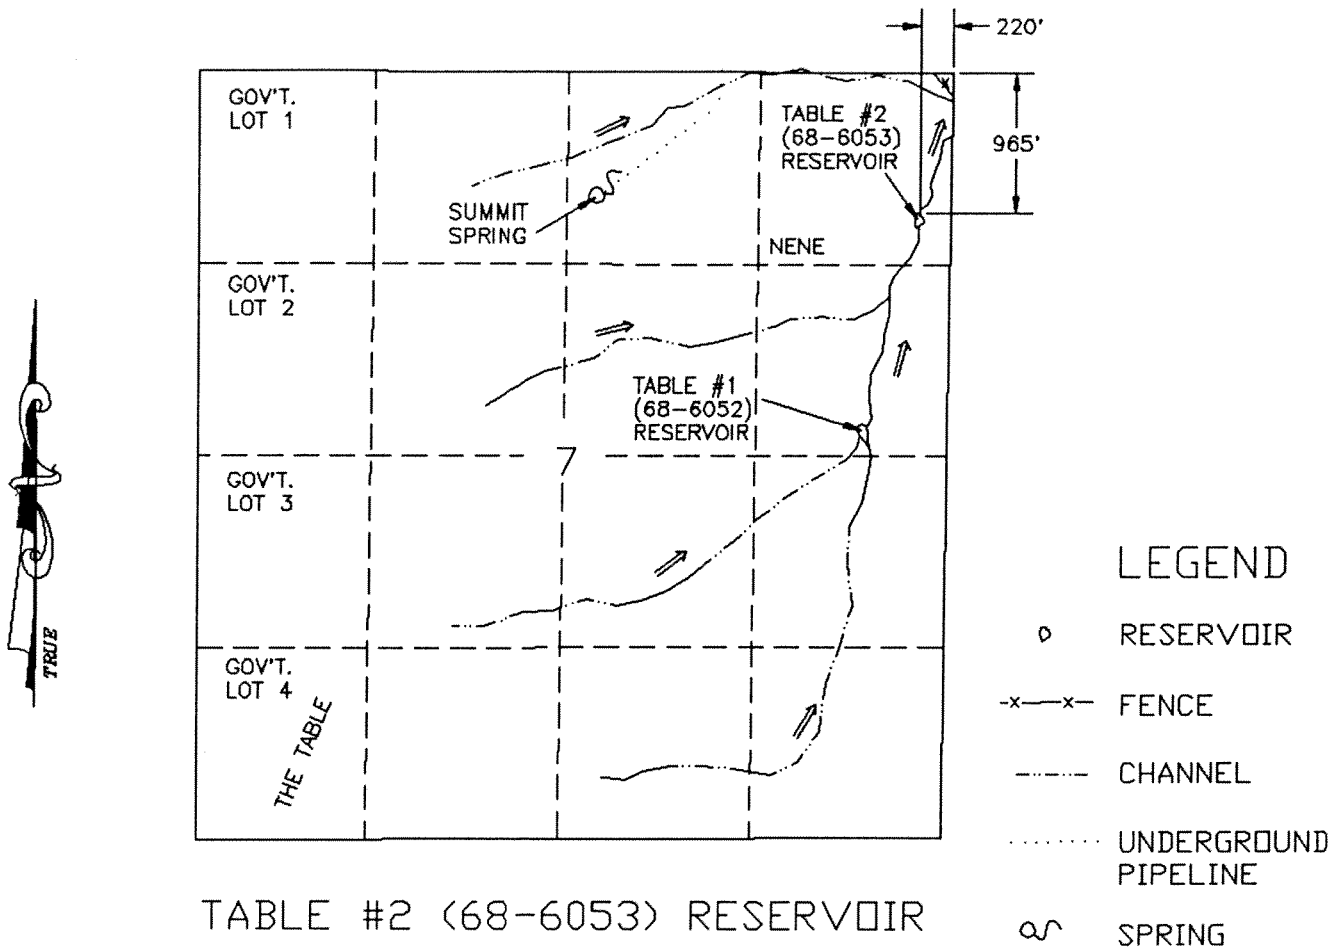


TABLE #2 (68-6053) RESERVOIR



SCALE 1"=1320'

THIS MAP IS FOR THE PURPOSE OF LOCATING
A WATER RIGHT AND IS NOT INTENDED TO
PROVIDE LEGAL DIMENSIONS FOR LOCATION
OF PROPERTY BOUNDARIES.

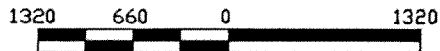

ACAD RELEASE 11/DCA
DWG FILE: TABLE2.DWG

UNITED STATES DEPARTMENT OF THE INTERIOR
BUREAU OF LAND MANAGEMENT
DIVISION OF OPERATIONS VALE DISTRICT

TABLE #2 (68-6053)
RESERVOIR

DESIGNED

REVIEWED

APPROVED

CHIEF, BRANCH OF ENGINEERING

DRAWN

CG

SCALE: 1"=1320'

DATE

10/05/94

SHEET 1 OF 1

DRAWING NO.

OR-03-9172.45-694