



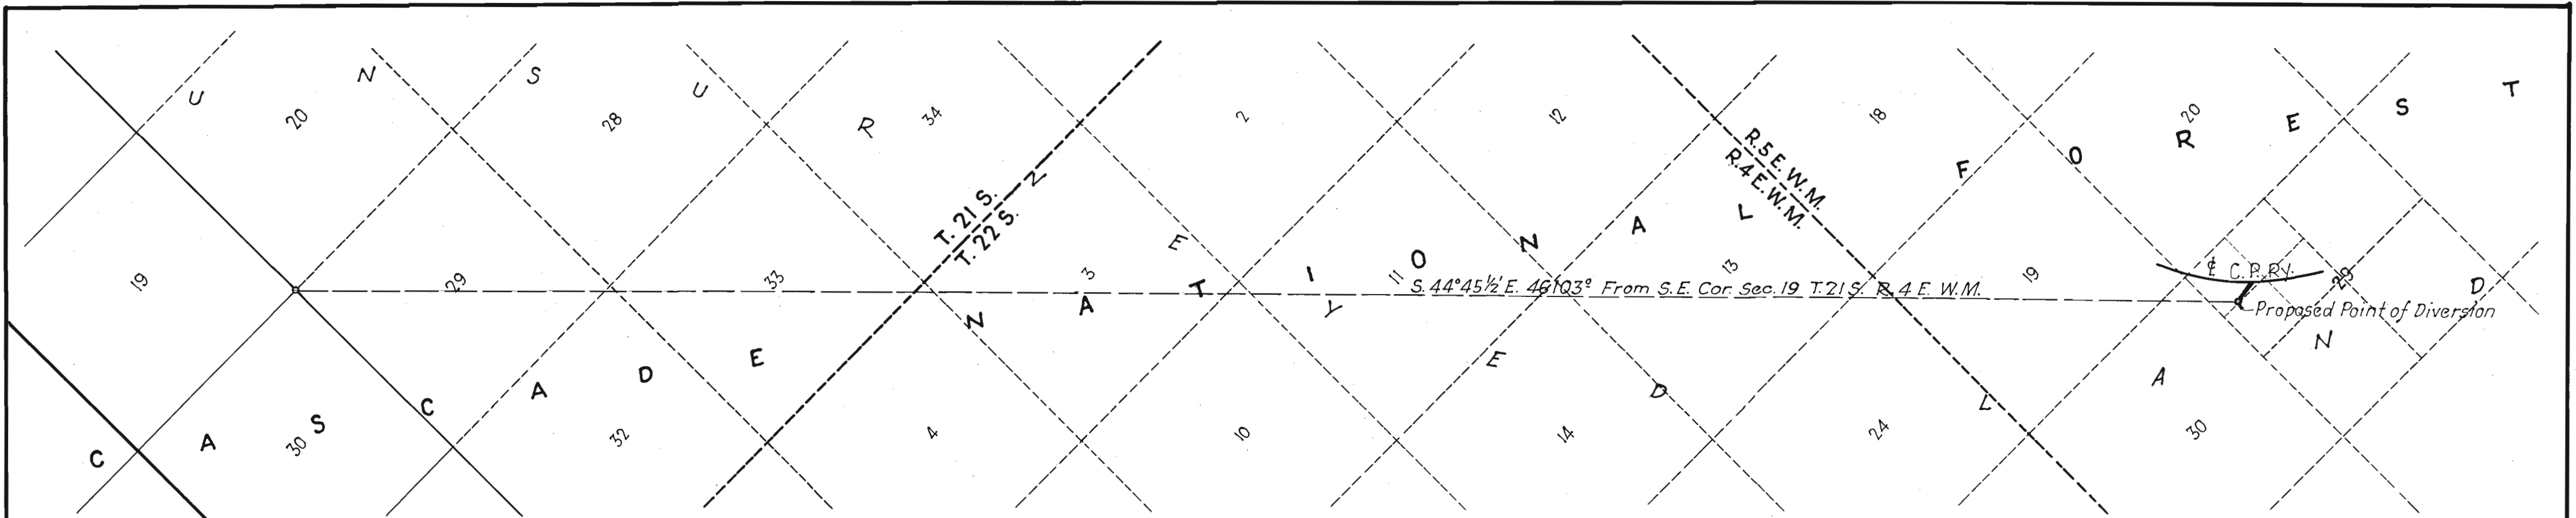

VICINITY MAP  
Scale: 2 in. = 1 mile

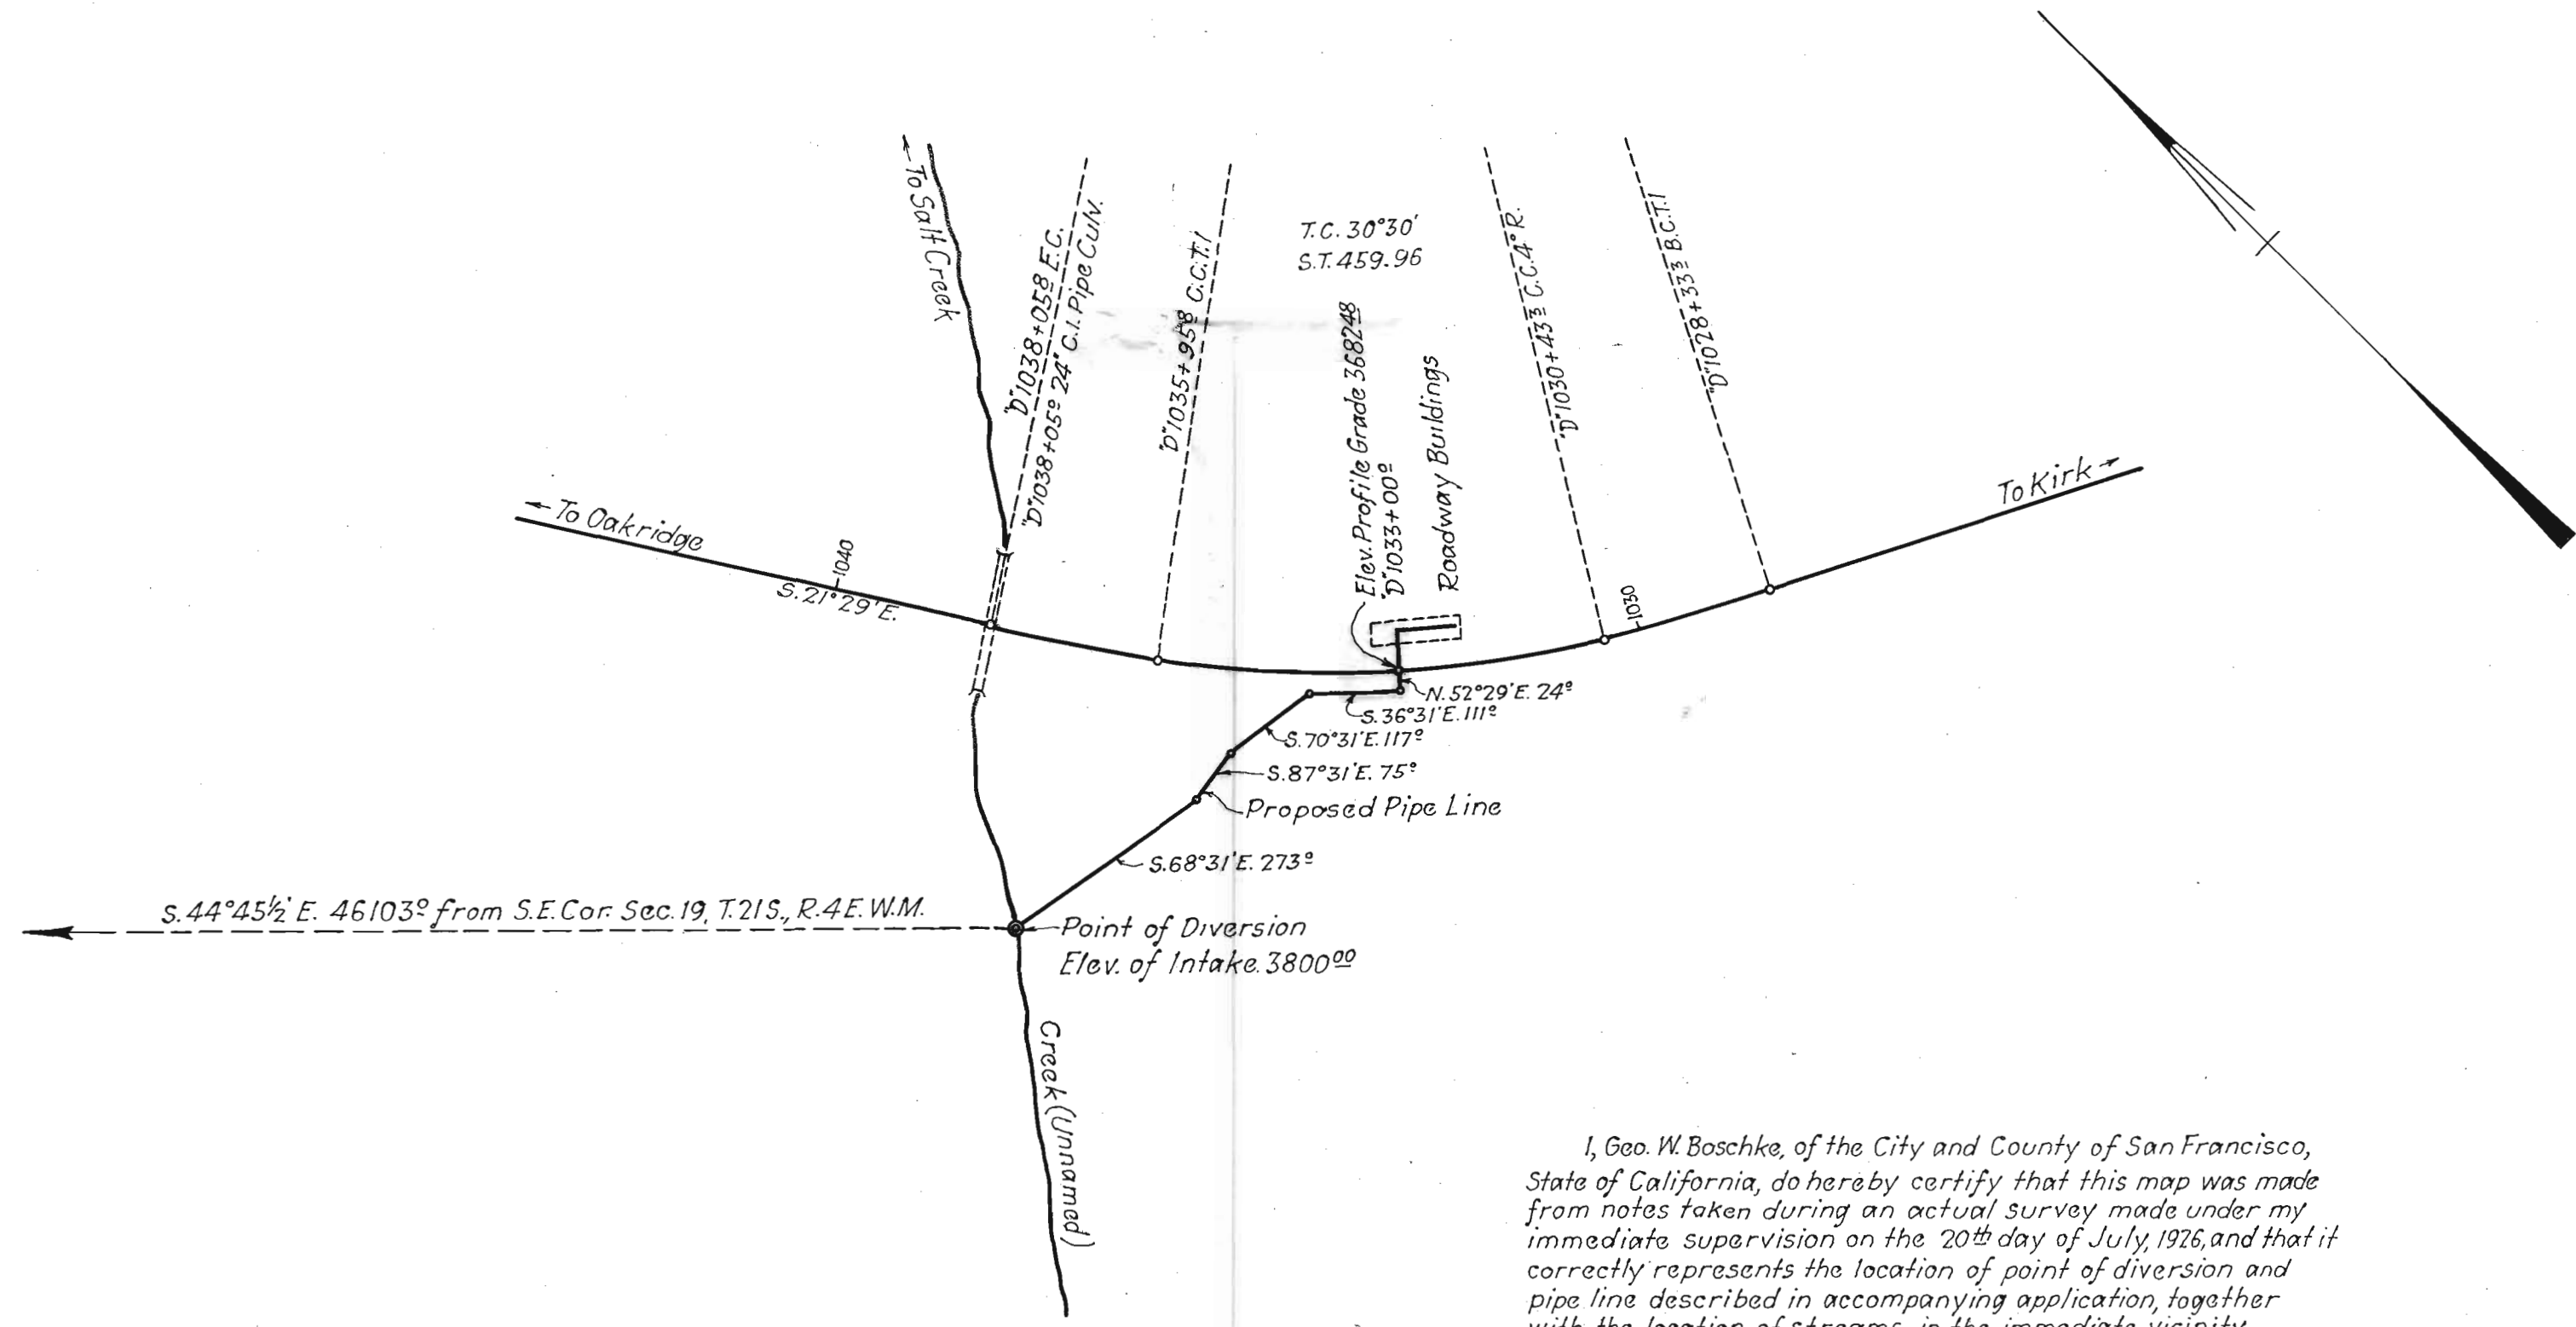

NOTE: Map to accompany application to Oregon State Engineer for permit to divert five one-hundredths (0.05) of a cubic ft. of water per second from an unnamed Creek for domestic purposes, on unsurveyed land in Lane County, Cascade National Forest, State of Oregon.

20395

C.P. Ry.  
Oakridge to Kirk Construction.  
Oakridge South.  
Map of Water Supply Pipe Line for Section Buildings.  
at  
**FRAZIER, ORE.**

Office of A.E. McKennett, Asst. Engr. Oakridge, Ore.  
Scale, 1" = 200'  
Oct. 12, 1926.

I, Geo. W. Boschke, of the City and County of San Francisco, State of California, do hereby certify that this map was made from notes taken during an actual survey made under my immediate supervision on the 20th day of July, 1926, and that it correctly represents the location of point of diversion and pipe line described in accompanying application, together with the location of streams in the immediate vicinity.

*Geo. W. Boschke*  
Chief Engineer, Central Pacific Railway Company.

Application No 11092  
Permit No. 7609