

APPLICATION MAP FOR PERMIT TO CONSTRUCT A RESERVOIR


SE1/4 SE1/4 SEC 8 T 37S R 47E W.M.

U.S.G.S. QUAD - RAWHIDE POCKET, OREG. - 7 1/2'

RECEIVED

JAN 16 1996

WATER RESOURCES DEPT.
SALEM, OREGON

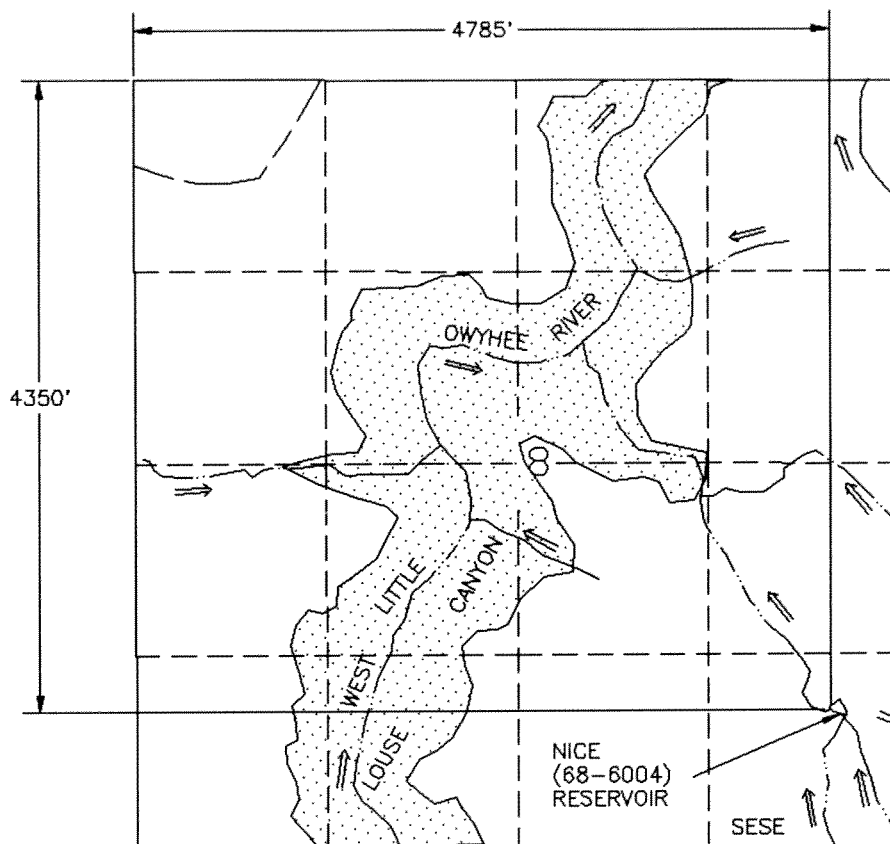

LEGEND

◊ RESERVOIR

== ROAD


--- TRAIL

--- CHANNEL

◆ FD SEC COR

▨ CANYON

NICE (68-6004) RESERVOIR

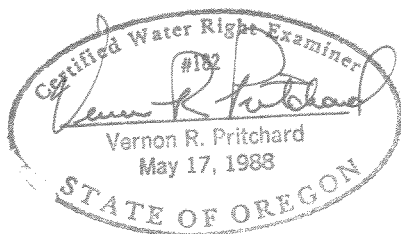

SCALE 1"=1320'

THIS MAP IS FOR THE PURPOSE OF LOCATING
A WATER RIGHT AND IS NOT INTENDED TO
PROVIDE LEGAL DIMENSIONS FOR LOCATION
OF PROPERTY BOUNDARIES.



ACAD RELEASE 11/DCA
DWG FILE: NICEA.DWG

UNITED STATES DEPARTMENT OF THE INTERIOR
BUREAU OF LAND MANAGEMENT
DIVISION OF OPERATIONS VALE DISTRICT

NICE (68-6004)
RESERVOIR

DESIGNED

REVIEWED

APPROVED

CHIEF, BRANCH OF ENGINEERING

DRAWN: CG

SCALE: 1"=1320'

DATE: 08/29/94

SHEET 1 OF 1

DRAWING NO. OR-03-9172.45-652

"CONFIRMATION NO. 21181"

APPLICATION MAP FOR PERMIT TO CONSTRUCT A RESERVOIR


SE1/4 SE1/4 SEC 21 T 33S R 45E W.M.

U.S.G.S. QUAD WHITEHORSE BUTTE, OREG. - 7 1/2"

RECEIVED

JAN 16 1996

ORES DEPT.
SALE OREGON

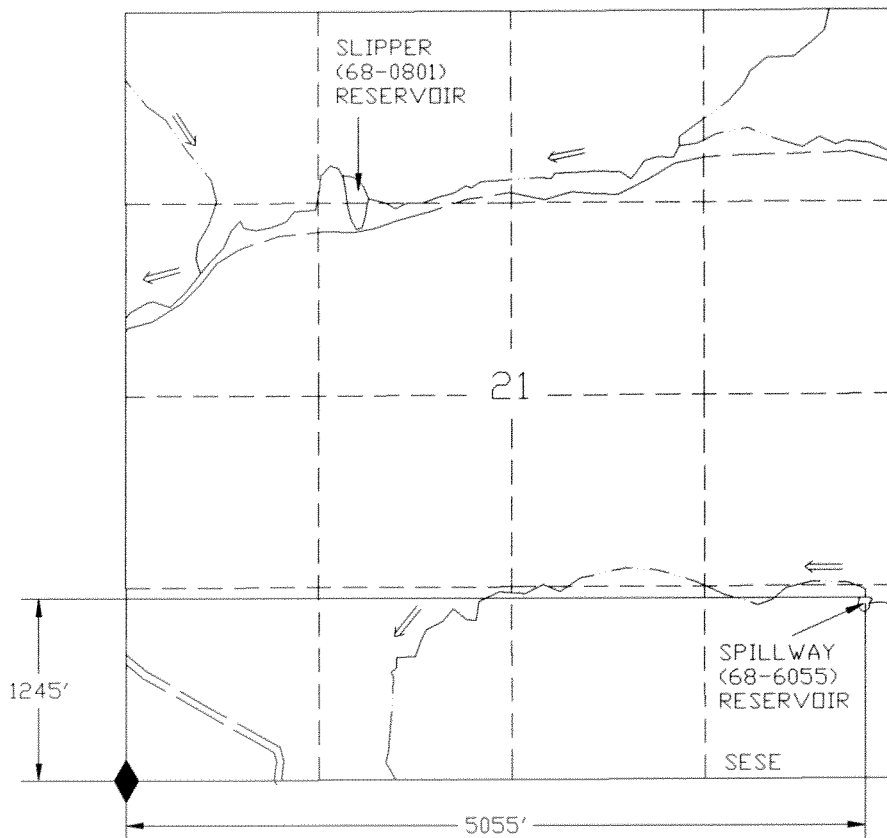


LEGEND

- RESERVOIR
- == ROAD
- JEEP TRAIL
- CHANNEL
- ◆ FD SEC COR



SPILLWAY (68-6055) RESERVOIR

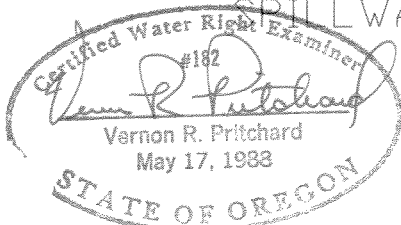

SCALE 1"=1320'

THIS MAP IS FOR THE PURPOSE OF LOCATING
A WATER RIGHT AND IS NOT INTENDED TO
PROVIDE LEGAL DIMENSIONS FOR LOCATION
OF PROPERTY BOUNDARIES.



UNITED STATES DEPARTMENT OF THE INTERIOR
BUREAU OF LAND MANAGEMENT
DIVISION OF OPERATIONS VALE DISTRICT

SPILLWAY (68-6055) RESERVOIR

DESIGNED
REVIEWED
APPROVED

CHIEF, BRANCH OF ENGINEERING

DRAWN: CG SCALE: 1"=1320'

DATE: 12/05/94 SHEET 1 OF 1

DRAWING NO. DR-03-9172.45-708

ACAD RELEASE 11/DCA
DWG FILE: SPILLWAY.DWG


71181

CERTIFICATE NO.

APPLICATION MAP FOR PERMIT TO CONSTRUCT A RESERVOIR

NW1/5 SW1/4 SEC 25 T 37S R 47E W.M.

U.S.G.S. QUAD - RAWHIDE POCKET, OREG. - 7 1/2'

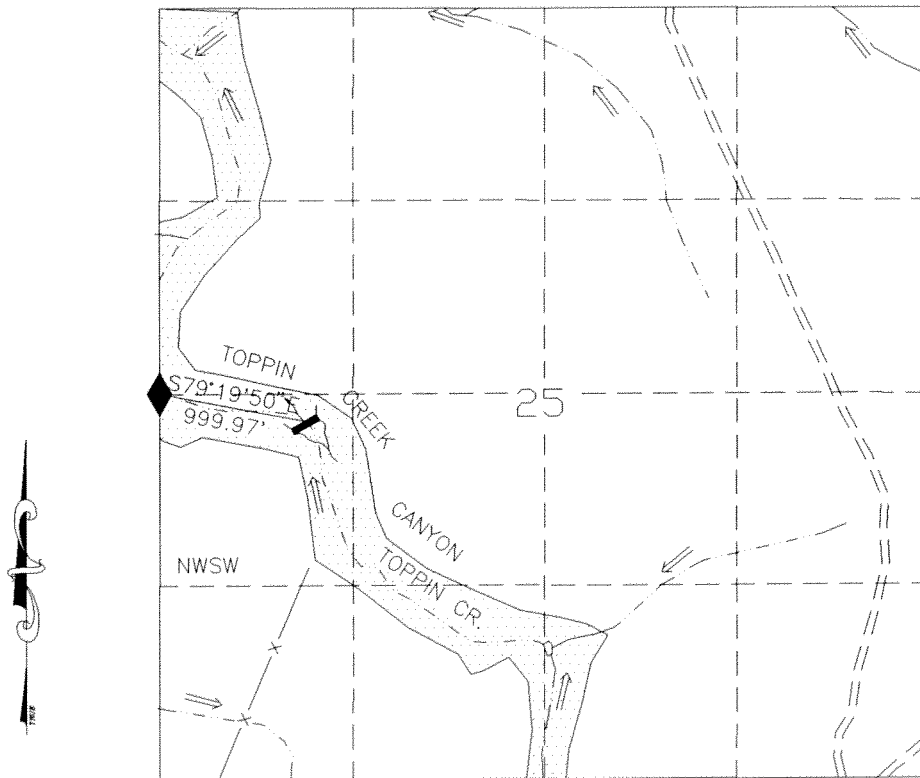


- LEGEND
- RESERVOIR
 - ROAD
 - CHANNEL
 - FD SEC COR
 - FENCE
 - CANYON

RECEIVED

JAN 16 1996
WATER RESOURCES DEPT.
SALEM, OREGON

RICK (68-6056) RESERVOIR

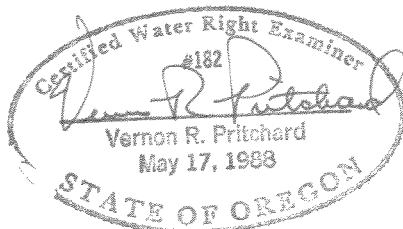

SCALE 1"=1320'

THIS MAP IS FOR THE PURPOSE OF LOCATING
A WATER RIGHT AND IS NOT INTENDED TO
PROVIDE LEGAL DIMENSIONS FOR LOCATION
OF PROPERTY BOUNDARIES.



ACAD 12/DCA
DWG FILE: RICK.DWG

UNITED STATES DEPARTMENT OF THE INTERIOR
BUREAU OF LAND MANAGEMENT
DIVISION OF OPERATIONS VALE DISTRICT

RICK (68-6056)
RESERVOIR

DESIGNED
REVIEWED
APPROVED

DRAWN: CG

DATE: 11/06/95

DRAWING NO. OR-03-9172.45-880

SCALE: 1"=1320'

SHEET 1 OF 1

"CERTIFICATE NO. 71181"