

Form AI-187
March 1961

UNITED STATES
DEPARTMENT OF THE INTERIOR
BUREAU OF LAND MANAGEMENT

RECEIVED

JAN 16 1996

WATER RESOURCES DEPT.
SALEM, OREGON

SECTION

13


NE $\frac{1}{4}$ of NE $\frac{1}{4}$

Oregon State Water Filings

TOWNSHIP 35S, RANGE 44E, W. M.

North

Hanson Canyon Res

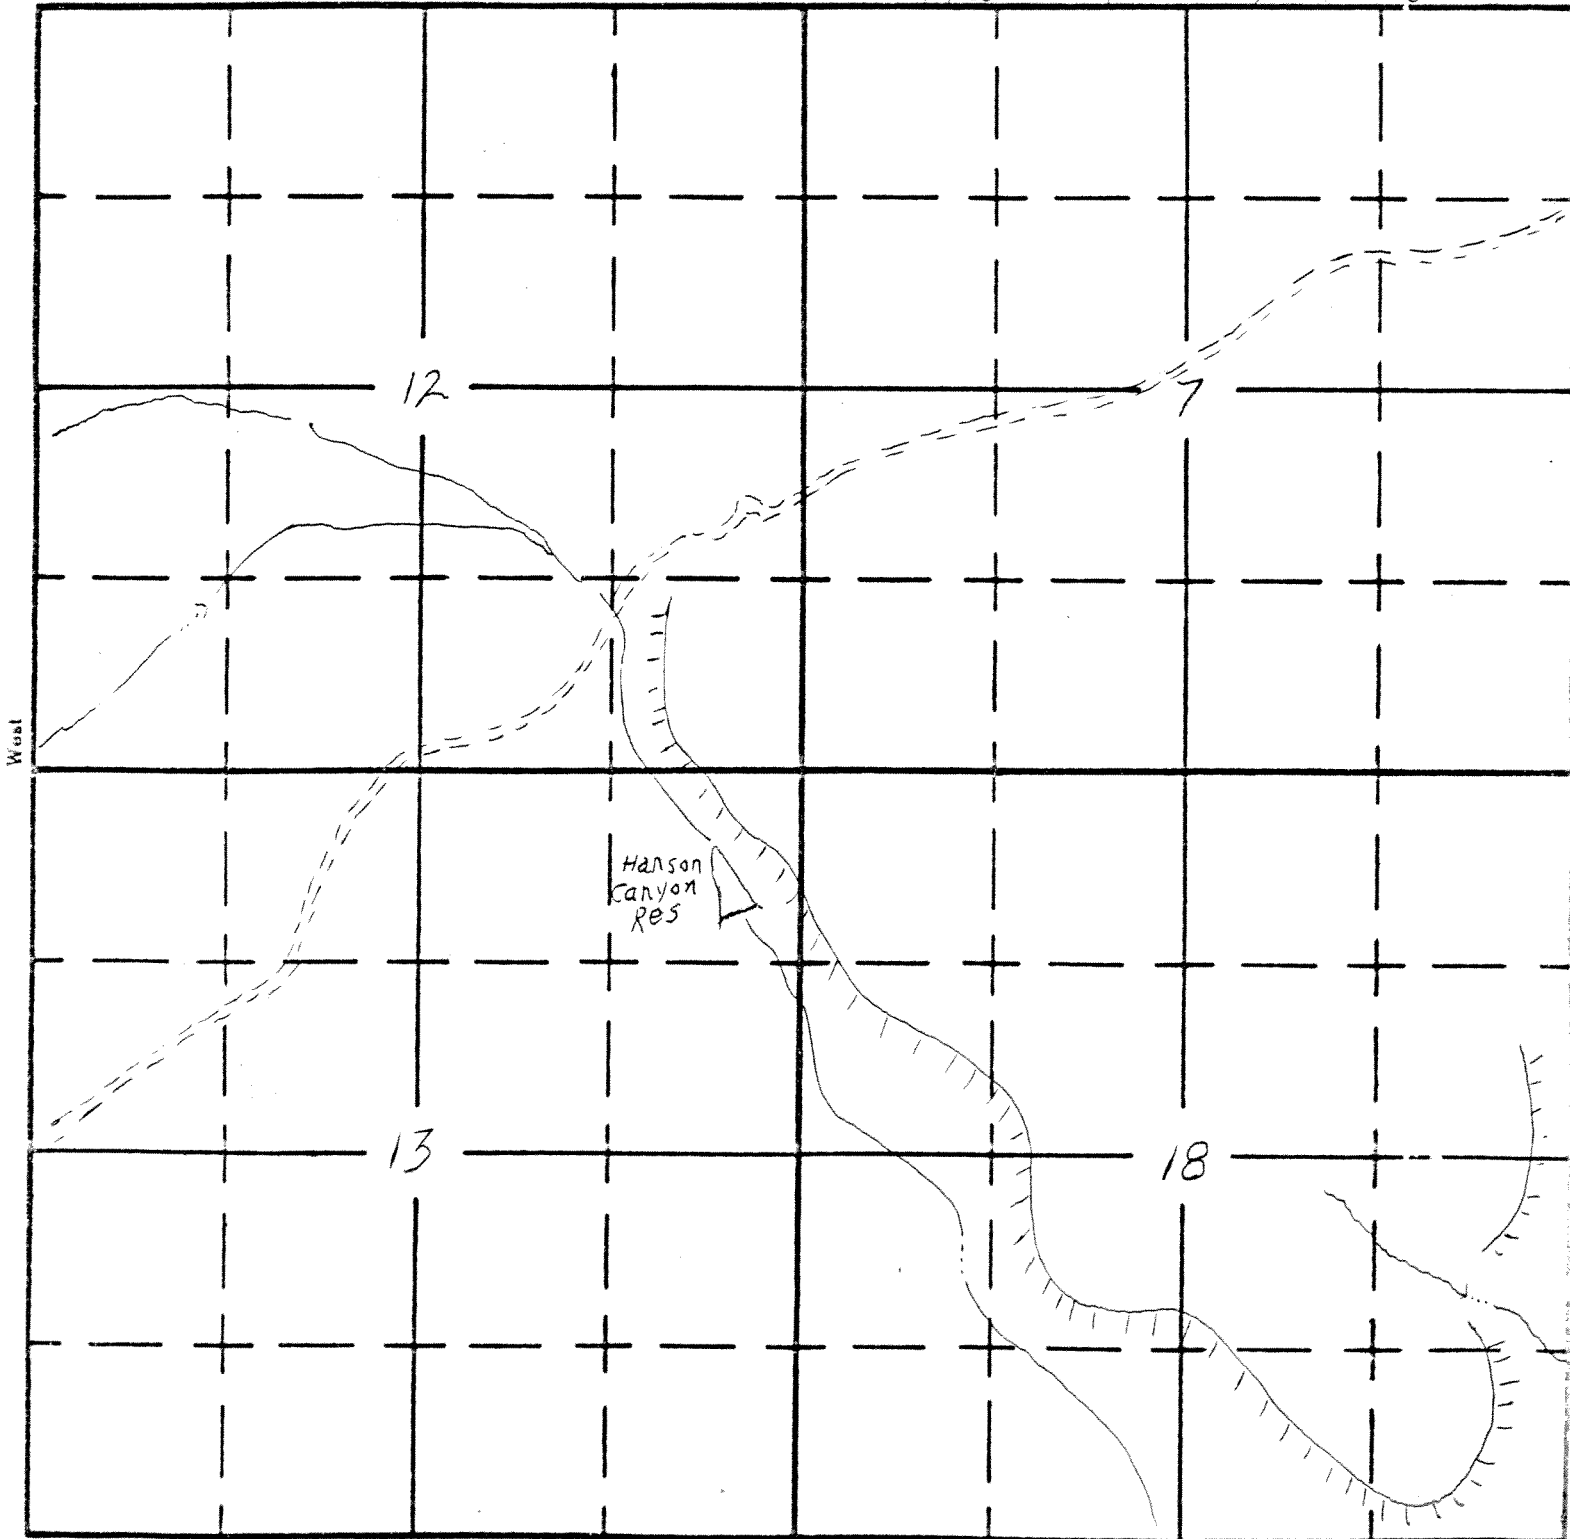

South

"CERTIFICATE NO.


71183

R-6285
APPLICATION No R1066

APPLICATION MAP FOR PERMIT TO CONSTRUCT A RESERVOIR

SE1/4 NW1/4 SEC 15 T 41S R 45E W.M.


U.S.G.S. QUAD - DEER FLAT, OREG. - 7 1/2'

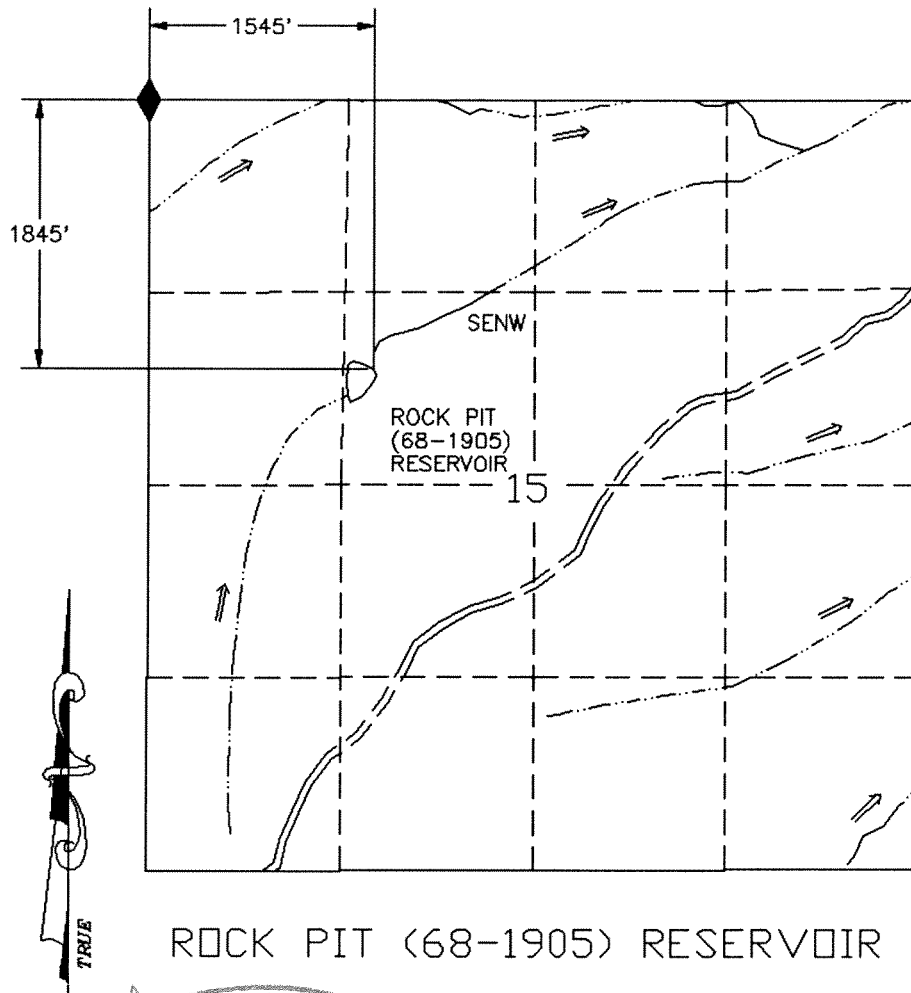

LEGEND

- RESERVOIR
- ROAD
- CHANNEL
- FD SEC COR

ROCK PIT (68-1905) RESERVOIR

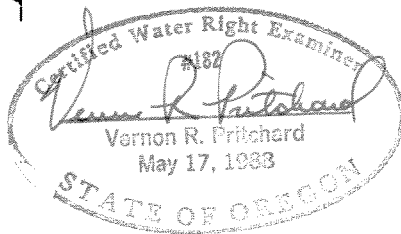

SCALE 1"=1320'

THIS MAP IS FOR THE PURPOSE OF LOCATING A WATER RIGHT AND IS NOT INTENDED TO PROVIDE LEGAL DIMENSIONS FOR LOCATION OF PROPERTY BOUNDARIES.



ACAD RELEASE 11/DCA
DWG FILE: ROCKPITA.DWG

UNITED STATES DEPARTMENT OF THE INTERIOR BUREAU OF LAND MANAGEMENT DIVISION OF OPERATIONS VALE DISTRICT	
ROCK PIT (68-1905) RESERVOIR	
DESIGNED	
REVIEWED	
APPROVED	 CHIEF, BRANCH OF ENGINEERING
DRAWN: CG	SCALE: 1"=1320'
DATE: 07/21/94	SHEET 1 OF 1
DRAWING NO. OR-03-9172.45-595	

RECEIVED


CERTIFICATE NO. 74183

JAN 16 1996
WATER RESOURCES DEPT.
SALEM, OREGON

APPLICATION MAP FOR PERMIT TO CONSTRUCT RESERVOIRS IN SEC. 13 & 14, T.33S., R.46E., W.M.

RECEIVED

JAN 16 1996
WATER RESOURCES DEPT.
SALEM, OREGON

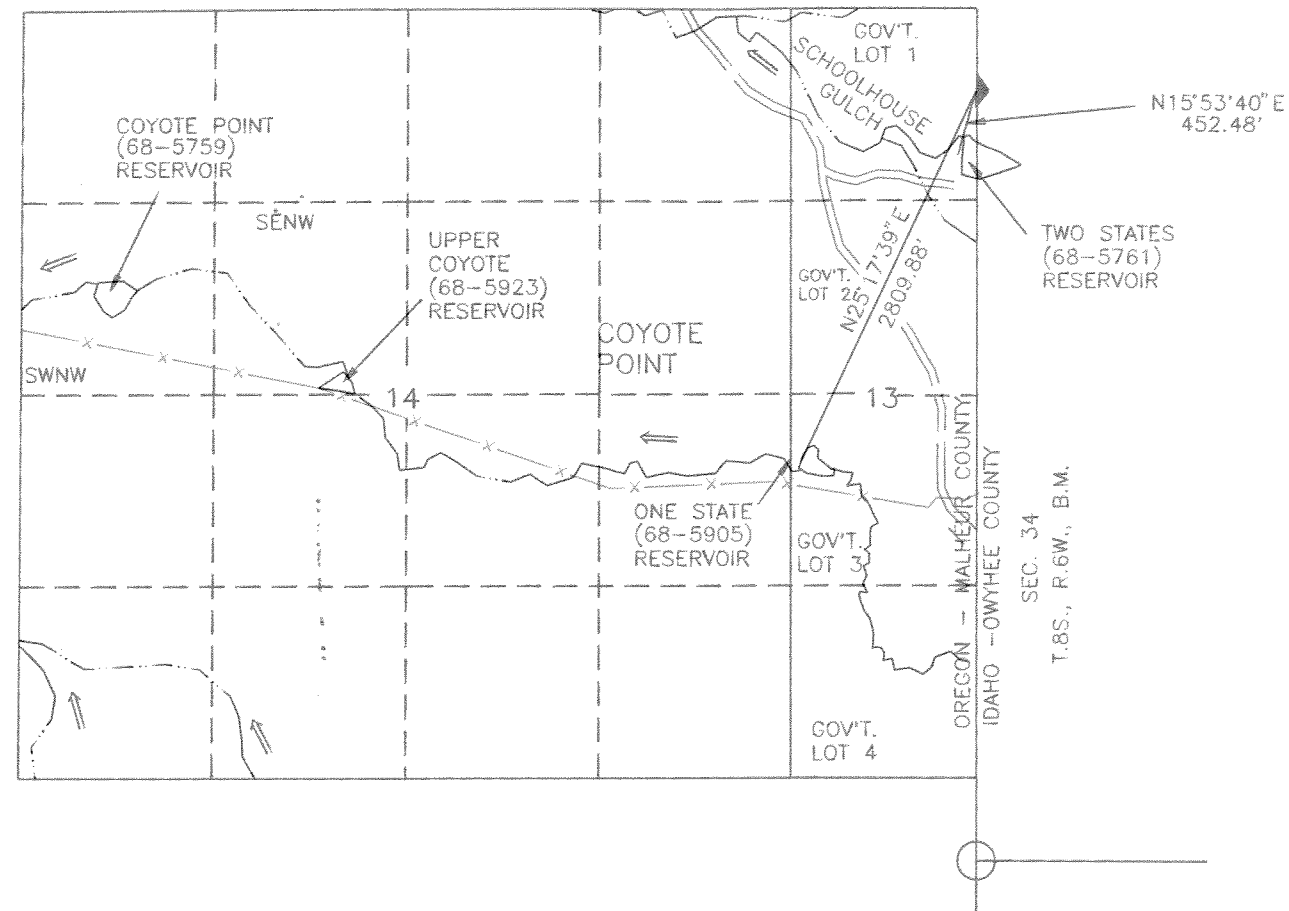

LEGEND

- RESERVOIR
- ROAD
- CHANNEL
- FD SEC COR
- FENCE
- COR SEARCHED FOR BUT NOT FOUND

COYOTE POINT (68-5759) RESERVOIR
SW1/4NW1/4 SECTION 14, T.33S., R.46E., W.M.
U.S.G.S. QUAD - JUNIPER POINT, OREG.-IDAHO - 7 1/2'

UPPER COYOTE POINT (68-5923) RESERVOIR
SE1/4NW1/4 SECTION 14, T.33S., R.46E., W.M.
U.S.G.S. QUAD - JUNIPER POINT, OREG.-IDAHO - 7 1/2'


ONE STATE (68-5905) RESERVOIR
GOV'T. LOT 3, SECTION 13, T.33S., R.46E., W.M.
U.S.G.S. QUAD - JUNIPER POINT, OREG.-IDAHO - 7 1/2'

TWO STATES (68-5761) RESERVOIR
GOV'T. LOT 1, SECTION 13, T.33S., R.46E., W.M.
U.S.G.S. QUAD - JUNIPER POINT, OREG.-IDAHO - 7 1/2'

1320 660 0 1320

SCALE 1"=1320'

THIS MAP IS FOR THE PURPOSE OF LOCATING
A WATER RIGHT AND IS NOT INTENDED TO
PROVIDE LEGAL DIMENSIONS FOR LOCATION
OF PROPERTY BOUNDARIES.

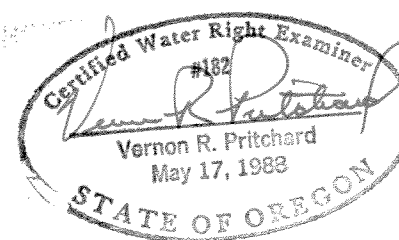

UNITED STATES DEPARTMENT OF THE INTERIOR
BUREAU OF LAND MANAGEMENT
DIVISION OF OPERATIONS VALE DISTRICT

RESERVOIRS SITUATED IN
SEC. 13 & 14, T. 33S., R.46E., W.M.

DESIGNED
REVIEWED
APPROVED

DRAWN: CG SCALE: 1"=1320'
DATE: 05/02/94 SHEET 1 OF 1
DRAWING NO. OR-03-9172.45-501

ACAD RELEASE 11
DWG FILE: COYTPT.DWG

COMMUNICATION NO. 74183