



NW COR
SECTION 28
T.28S., R.42E., W.M.

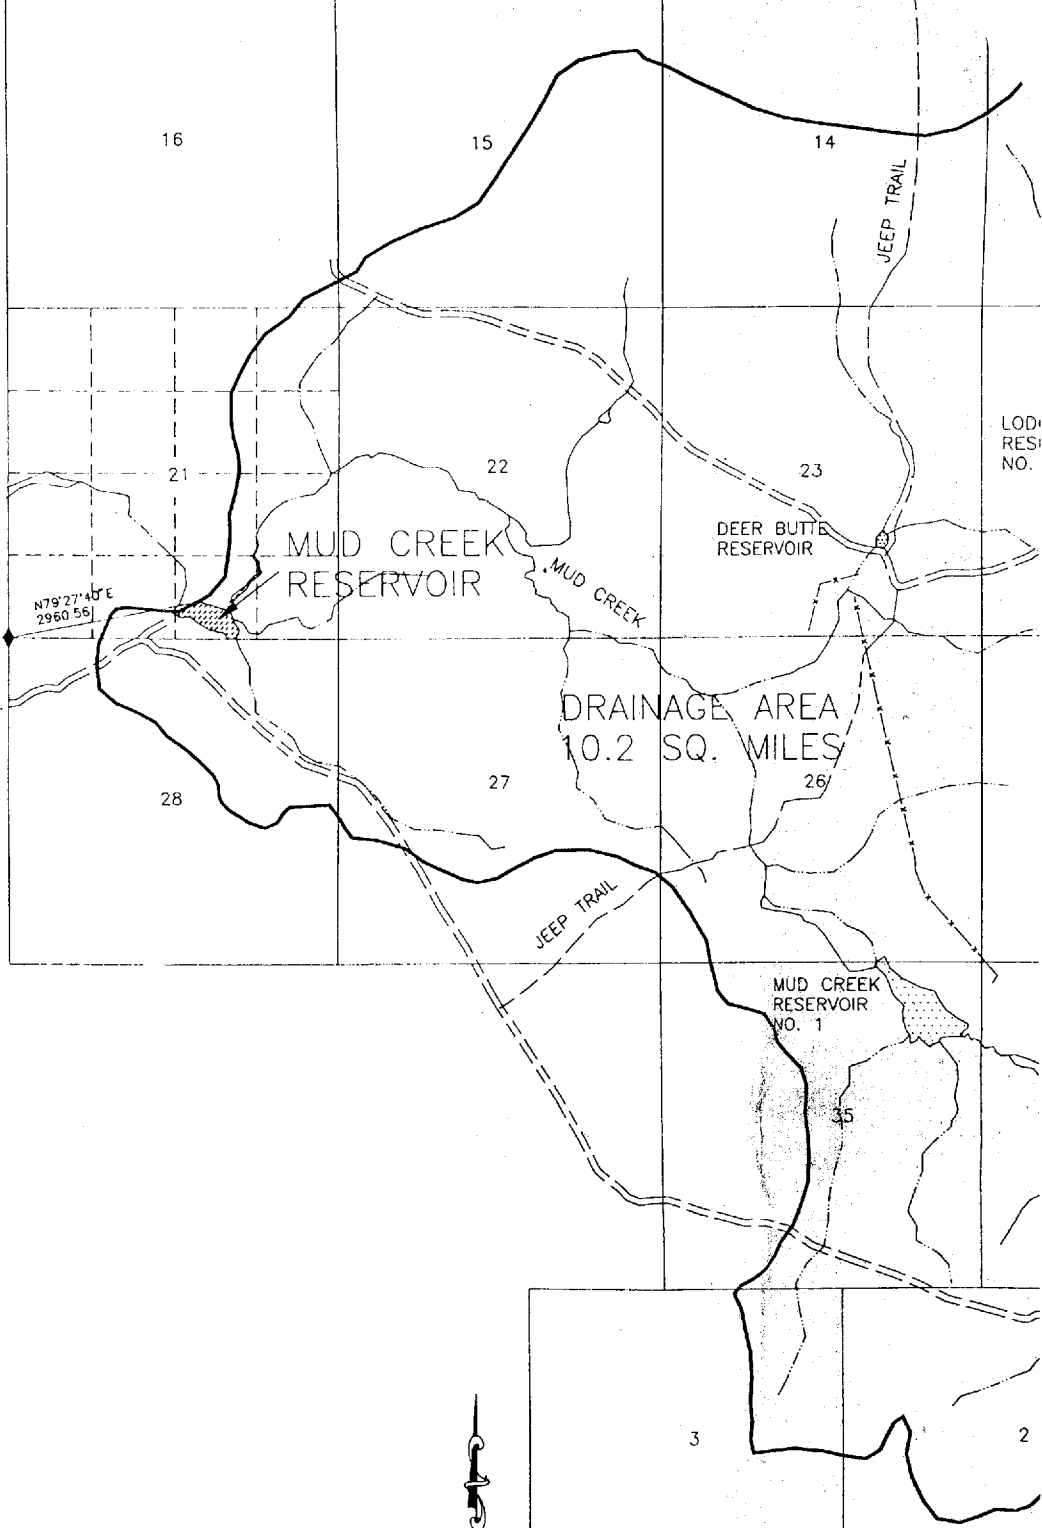


LODI
RES.
NO.



GRAPHIC S

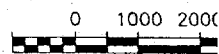

(IN FEET)
1 inch = 2000

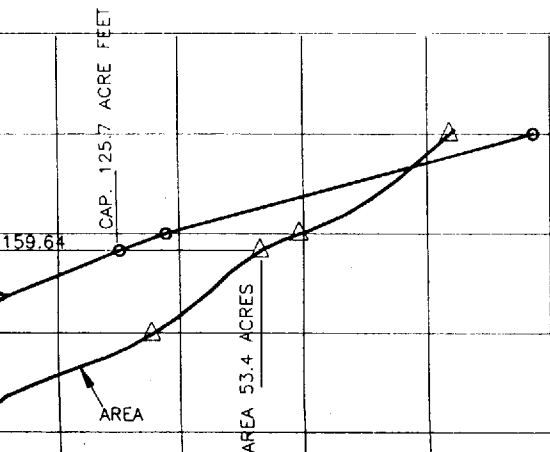

OREGON WATER RESOURCES DEPARTMENT
APPROVED

11/11