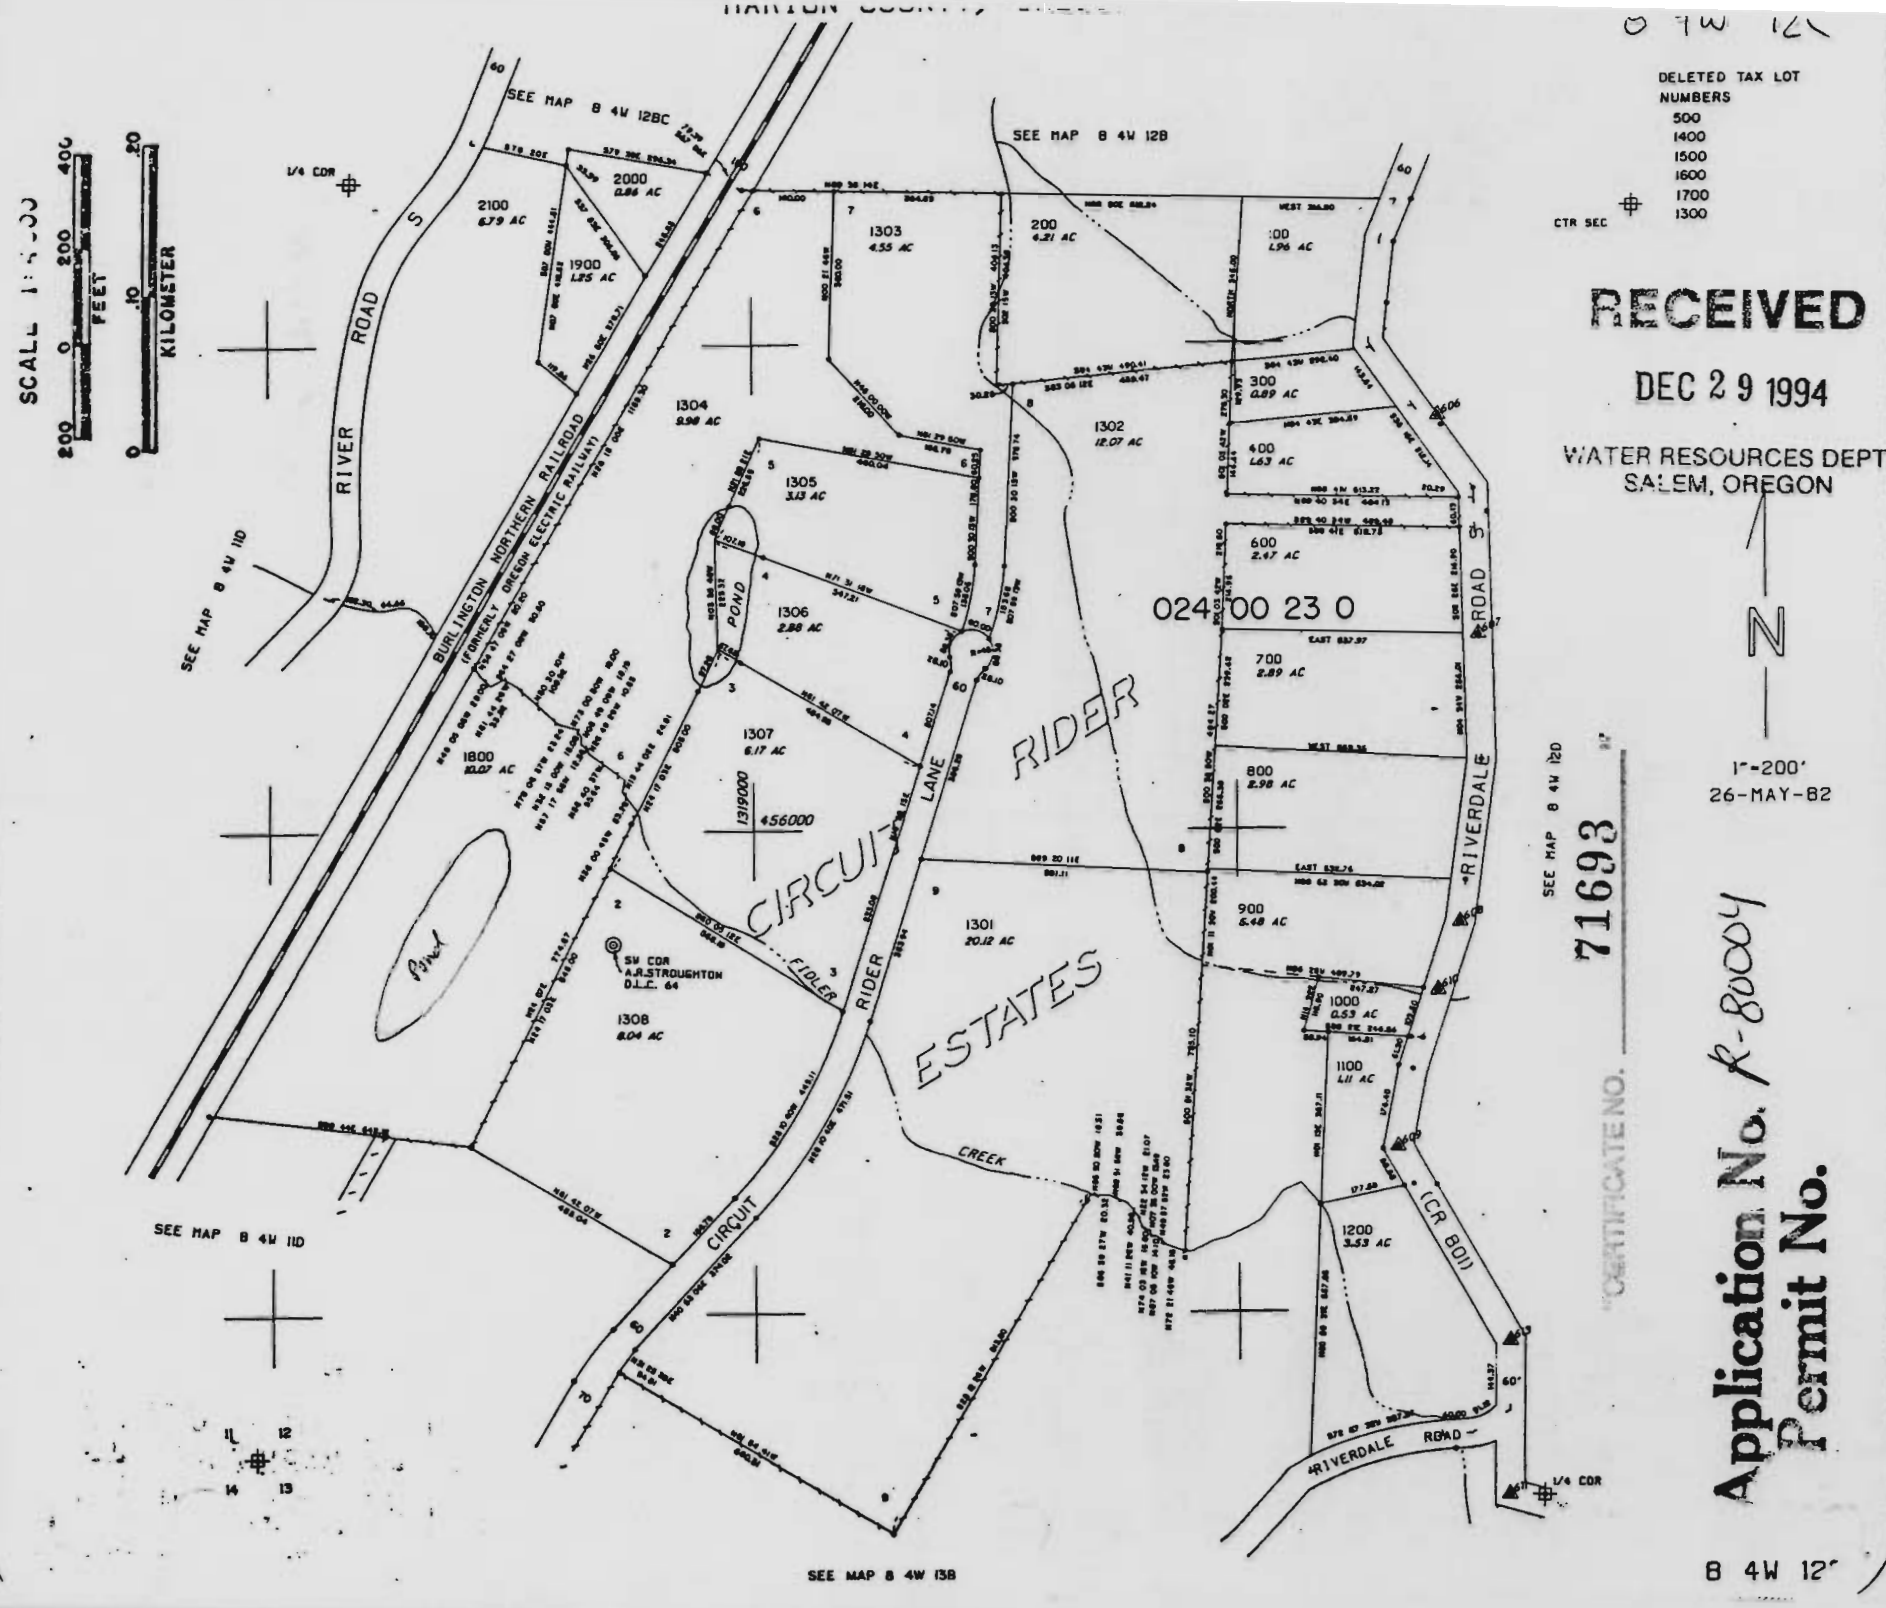
SCALE 1" = 200'
FEET
KILOMETER
DELETED TAX LOT NUMBERS
500
1400
1500
1600
1700
1300
CTR SEC
RECEIVED
DEC 29 1994
WATER RESOURCES DEPT
SALEM, OREGON
1"=200'
26-MAY-82
71693
Application No. R-80004
Permit No.
SEE MAP B 4W 12BC
SEE MAP B 4W 12B
SEE MAP B 4W 11D
SEE MAP B 4W 12D
SEE MAP B 4W 13B
1/4 COR
RIVER ROAD S
BURLINGTON NORTHERN RAILROAD (FORMERLY OREGON ELECTRIC RAILWAY)
RIDER CIRCUIT LANE
RIDER ESTATES
RIVERDALE ROAD S
CIRCUIT
POND
CREEK
SW COR A.R.STROUGHTON D.L.C. 64
024 00 23 0
2100 6.79 AC
2000 0.86 AC
1900 1.25 AC
1800 10.07 AC
1303 4.55 AC
1304 9.98 AC
1305 3.13 AC
1306 2.88 AC
1307 6.17 AC
1308 8.04 AC
1301 20.12 AC
1302 12.07 AC
200 4.21 AC
100 1.96 AC
300 0.89 AC
400 1.63 AC
600 2.47 AC
700 2.89 AC
800 2.98 AC
900 6.48 AC
1000 0.53 AC
1100 1.11 AC
1200 3.53 AC
1319000
456000
RIVERDALE ROAD
(CR 801)
B 4W 12