

SECTION 34 T.22S. R.8W. W.M.
DOUGLAS COUNTY


22 8 34


THIS MAP WAS PREPARED FOR
ASSESSMENT PURPOSE ONLY.

1"=400'

SEE MAP 22 8 27

JAN - 3 1995

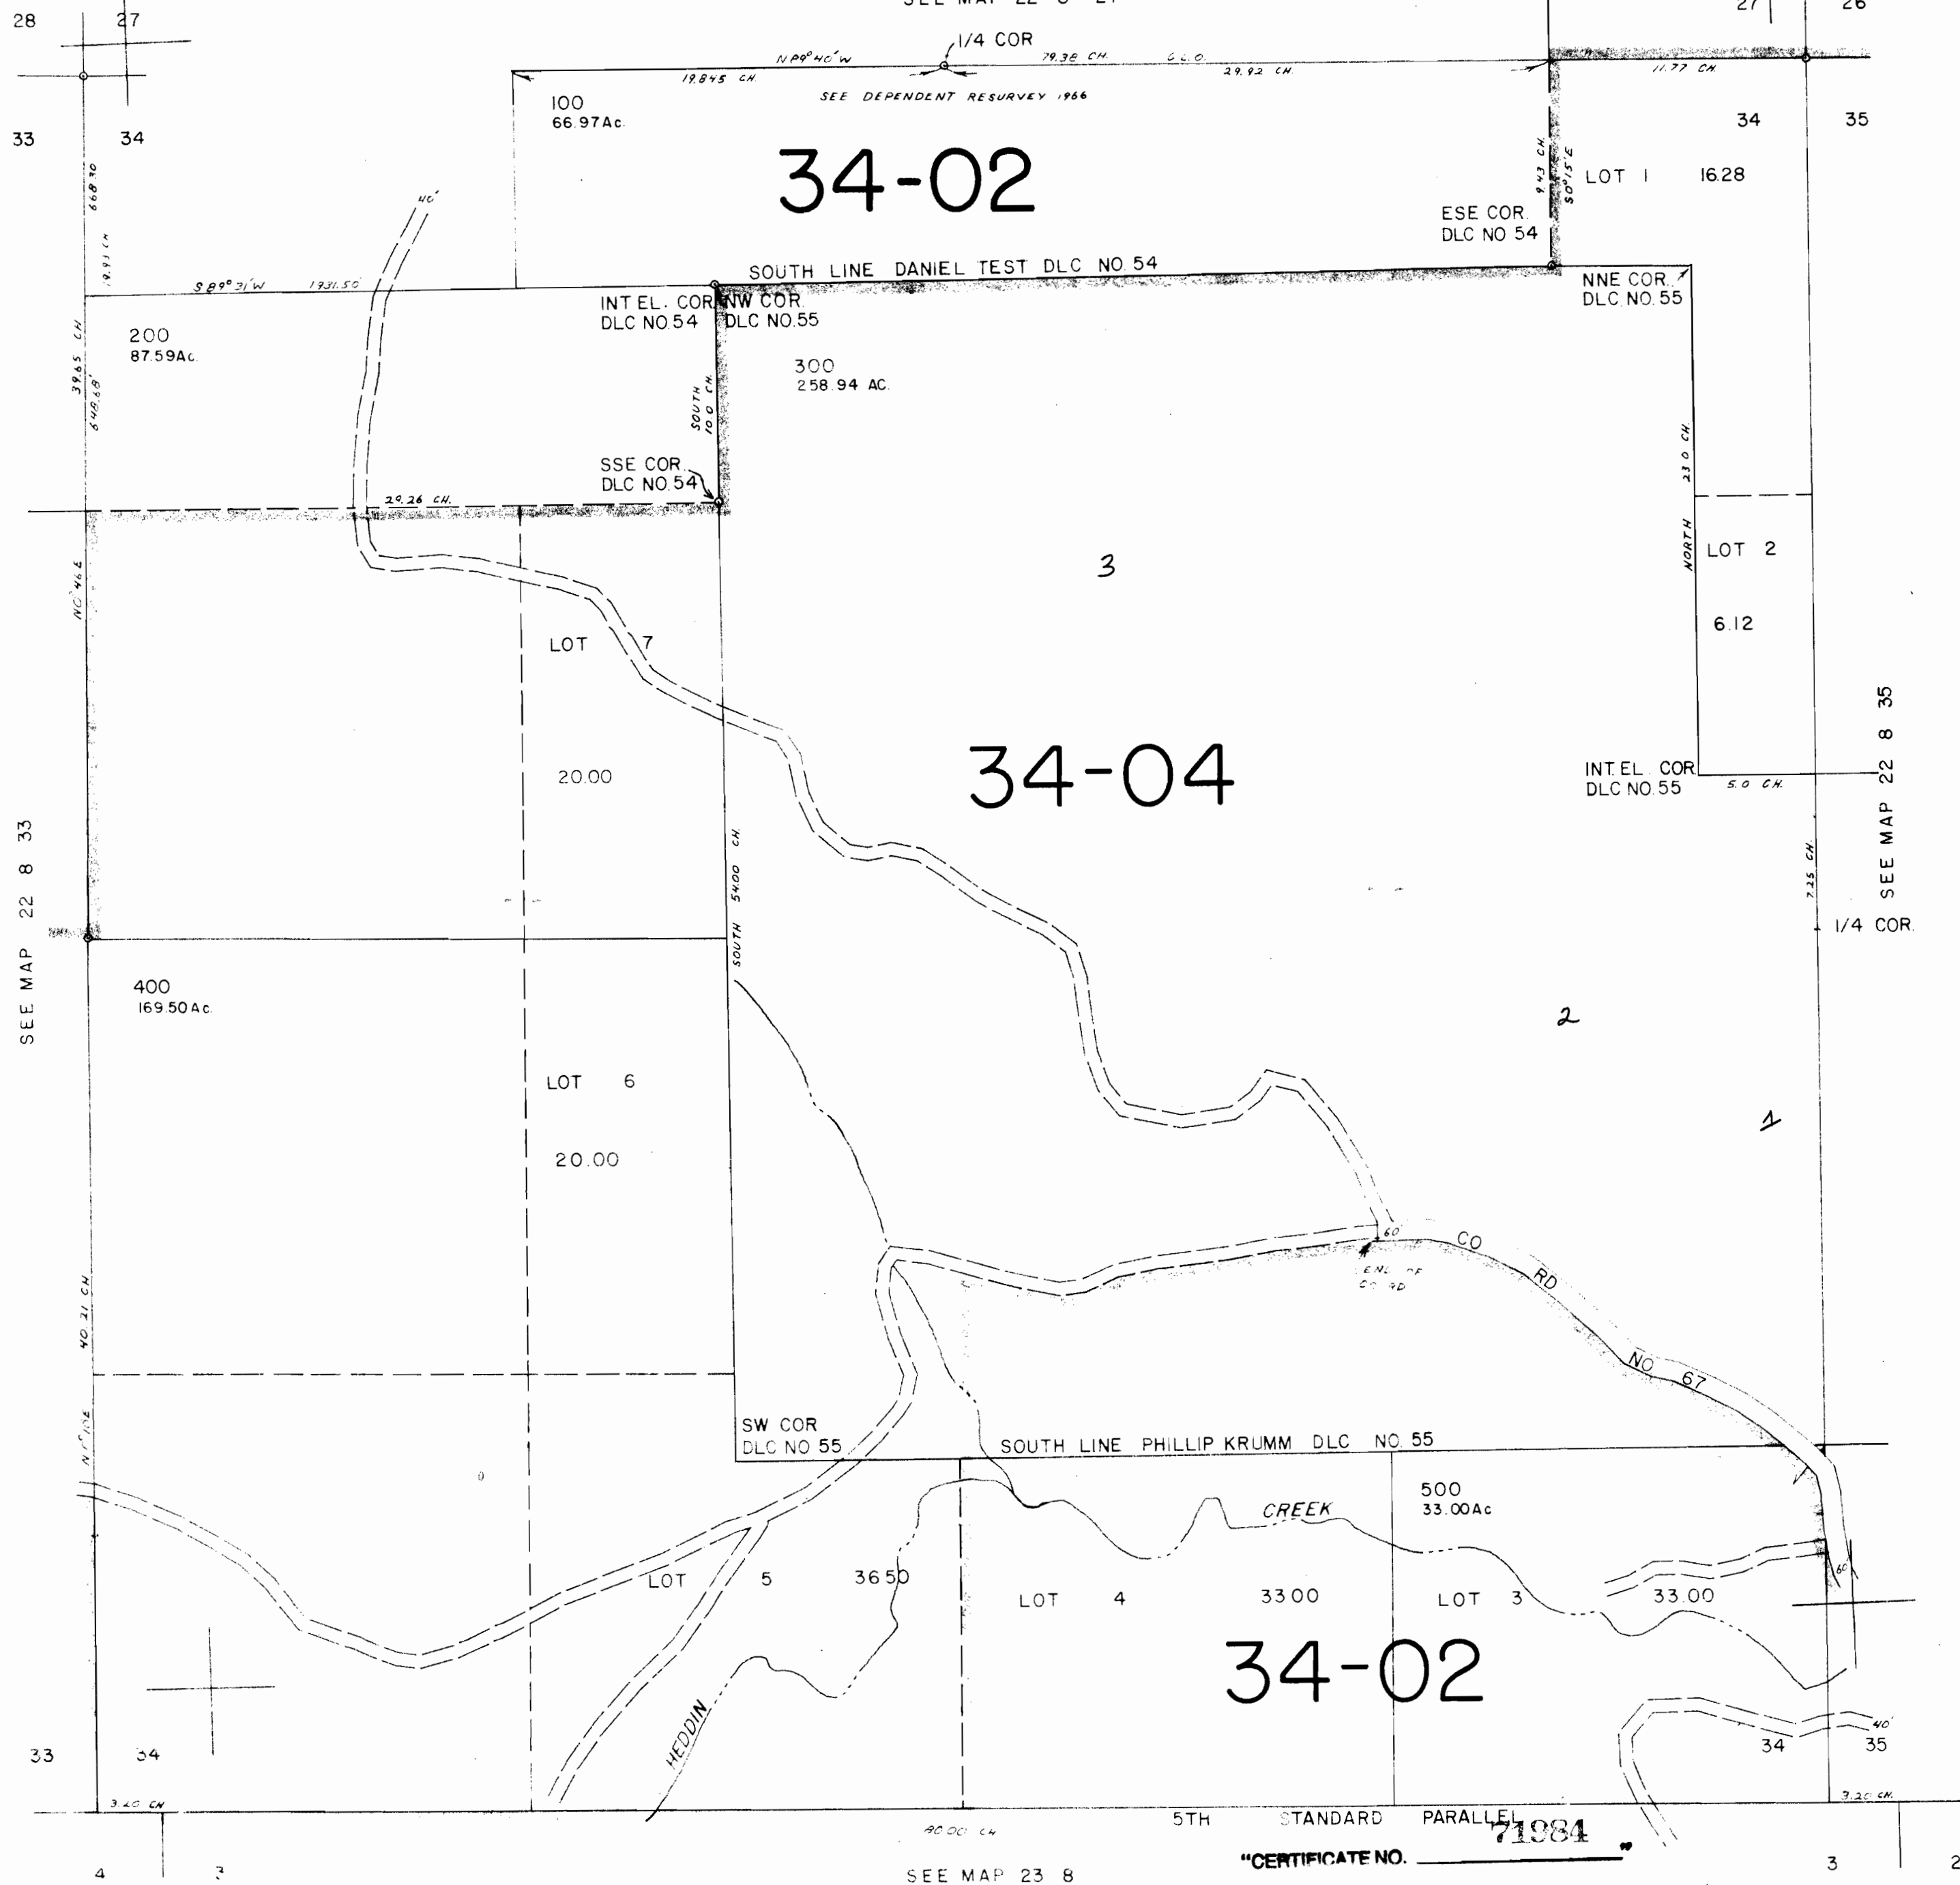

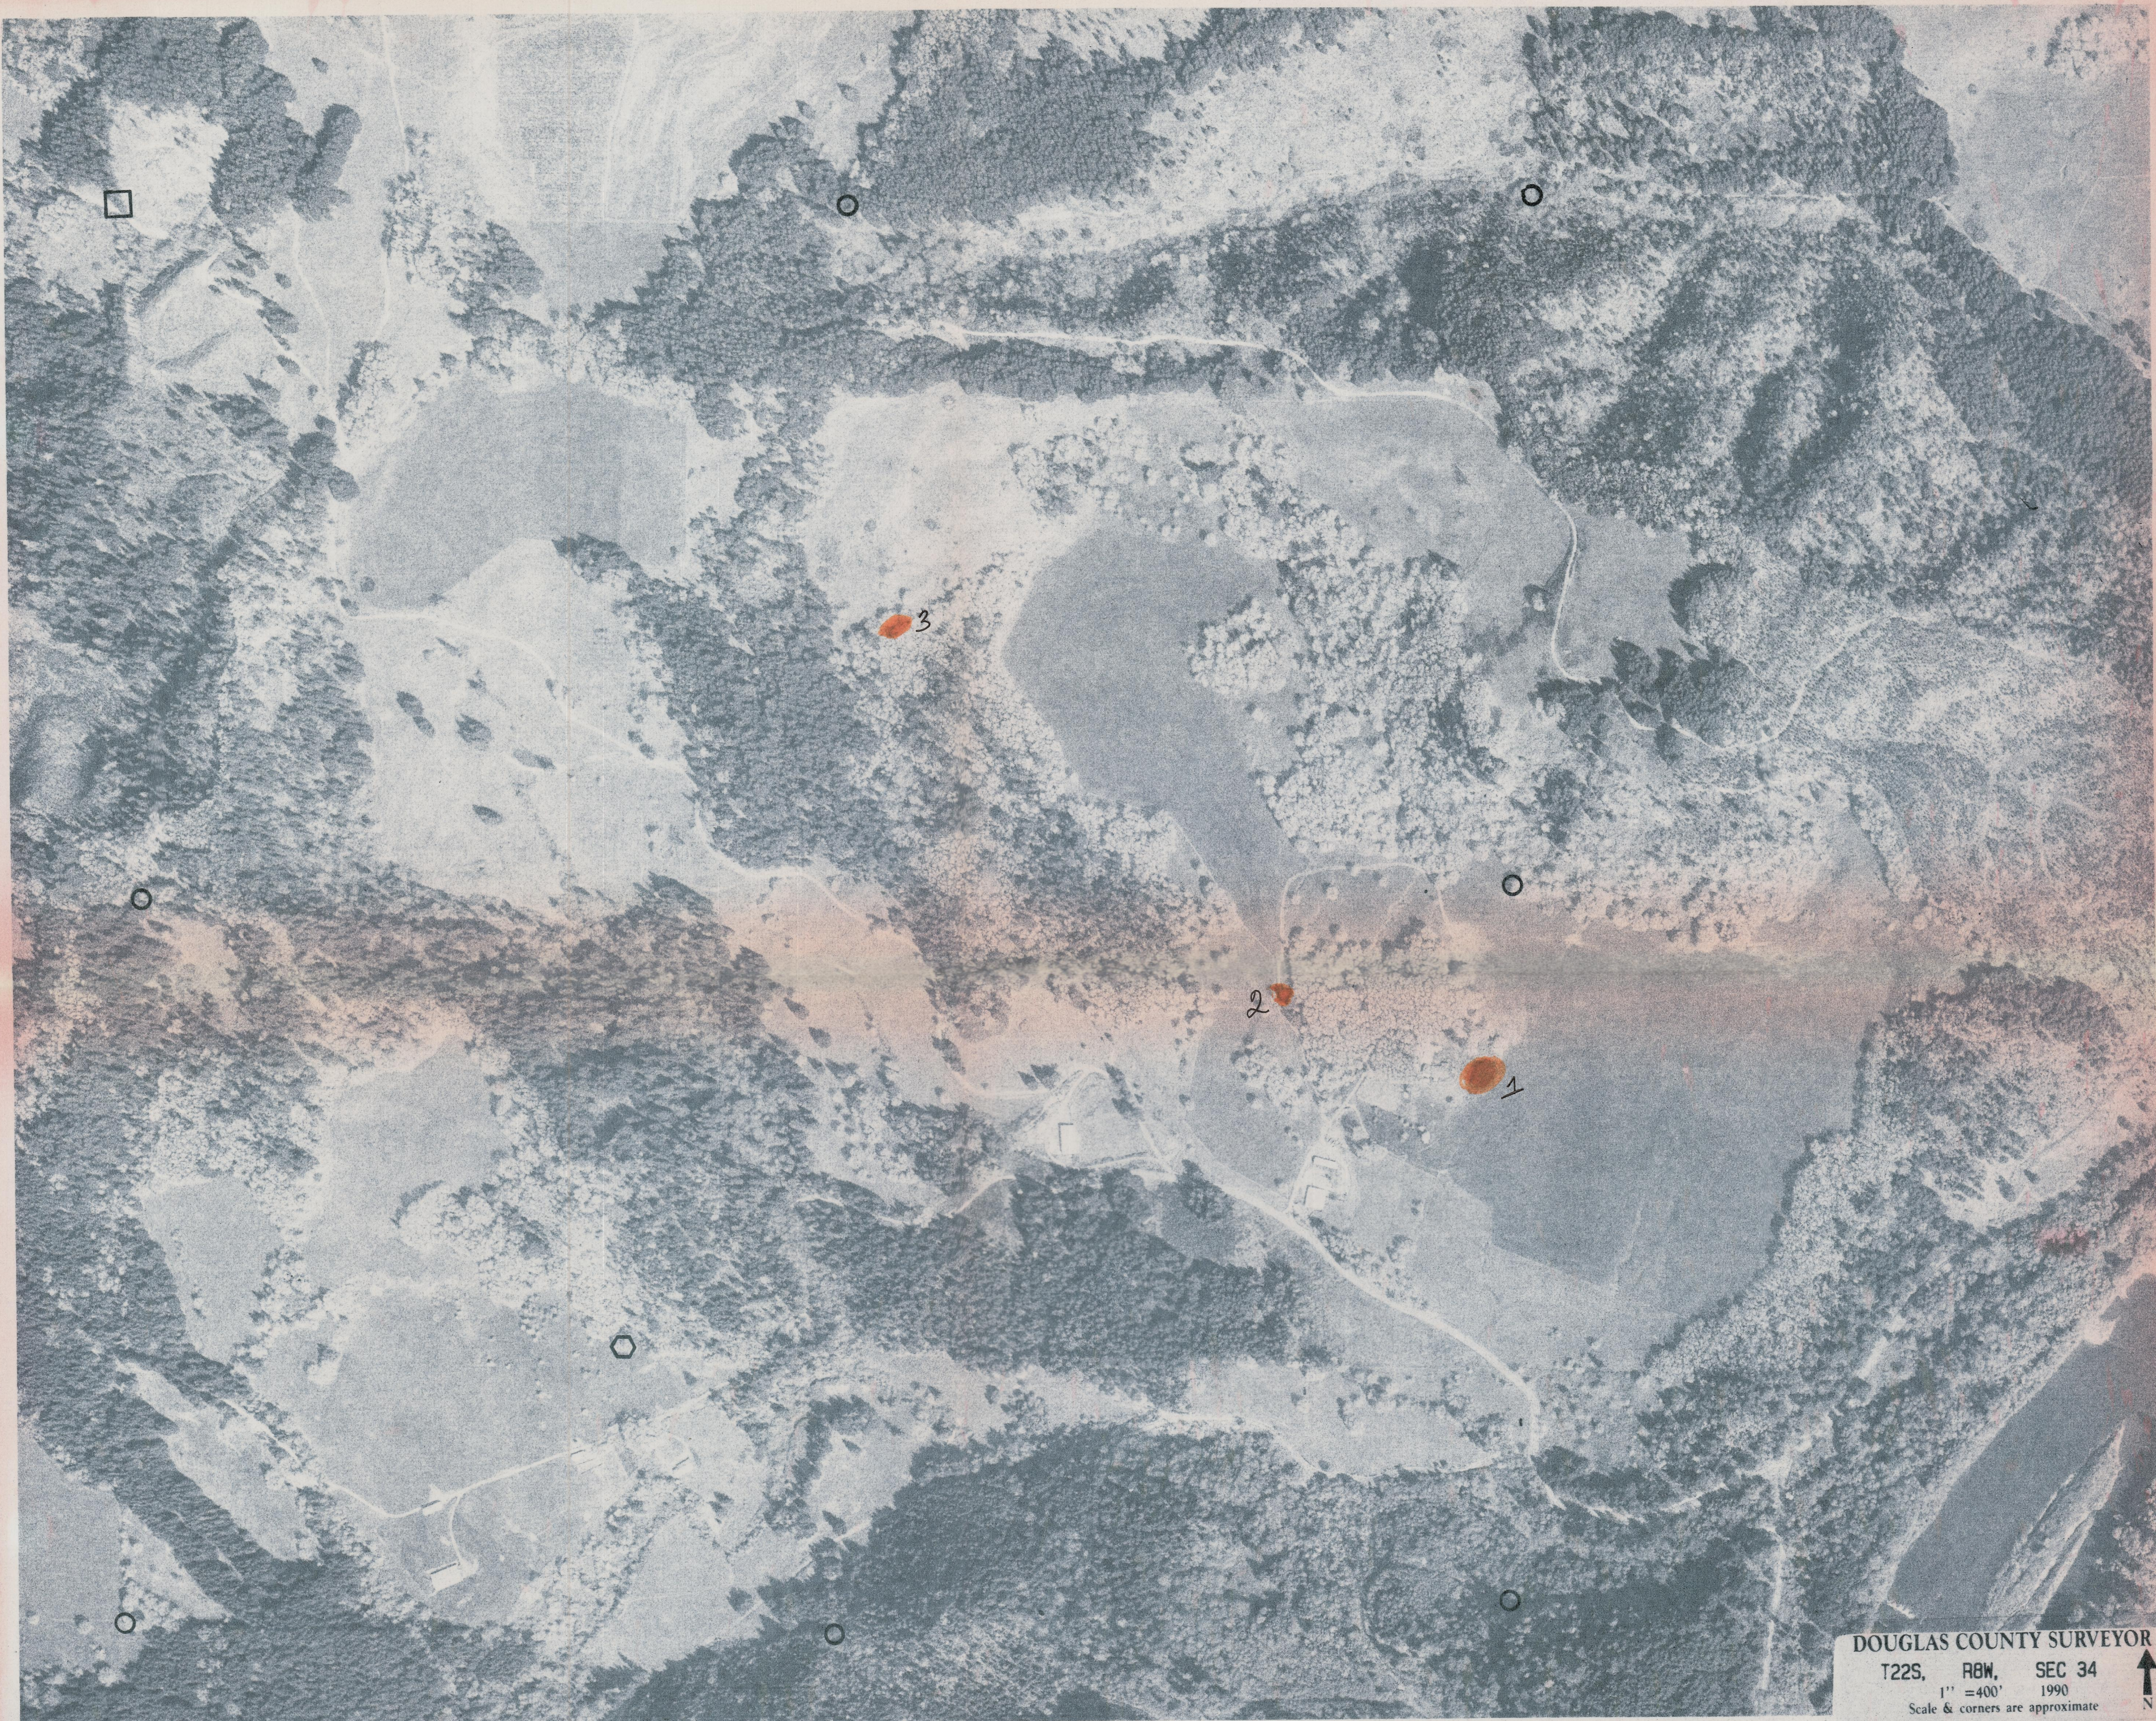

DOUGLAS COUNTY SURVEYOR
T22S, R8W, SEC 34
1" = 400' 1990
Scale & corners are approximate



Application No. R-80432
Permit No.

RECEIVED
JAN - 3 1995
WATER RESOURCES DIV.
SALEM, OREGON