


72010

RECEIVED

DEC 29 1994

WATER RESOURCES DEPT.
SALEM, OREGON

T. 19 S. R. 36 E.W.M.

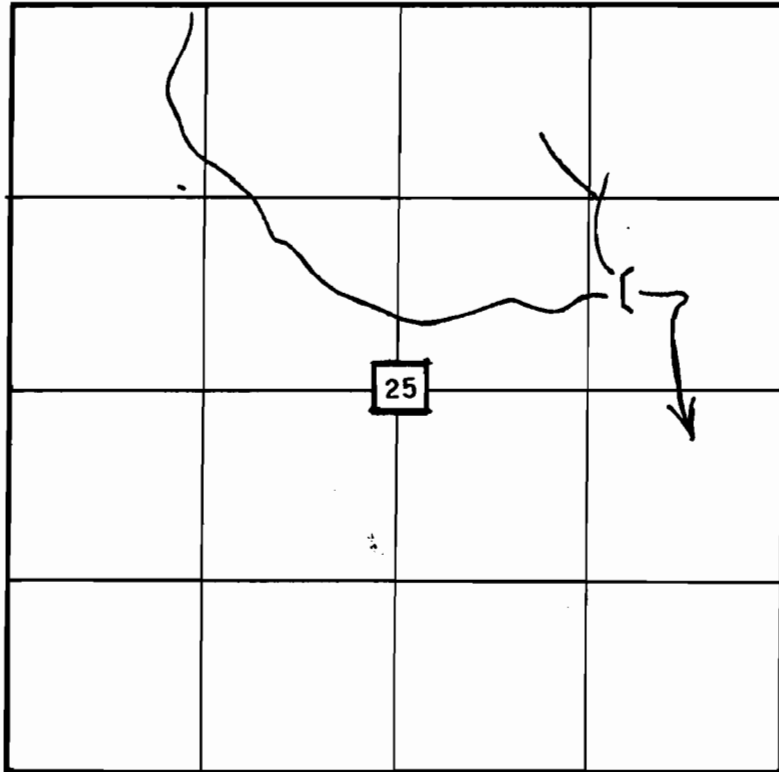

Application No. f 80479
Permit No.

SCALE	4"=1 MILE
S.I.	
ENG.	
DRAWN:	KP
APPROV:	

EAGLE-PICHER INDUSTRIES INC.	
MINERALS DIVISION	
P. O. BOX 12130	
RENO	NEVADA 89510
PLANT: CELATOM	

SEC 25 RESERVOIR
SENE

DATE:	12/22/94
WORK ORDER NO.	
DEPT.	
DRAWING NO.:	
SHEET	OF


RECEIVED

DEC 29 1994

WATER RESOURCES DEP
SALEM, OREGON



72010

CERTIFICATE NO.

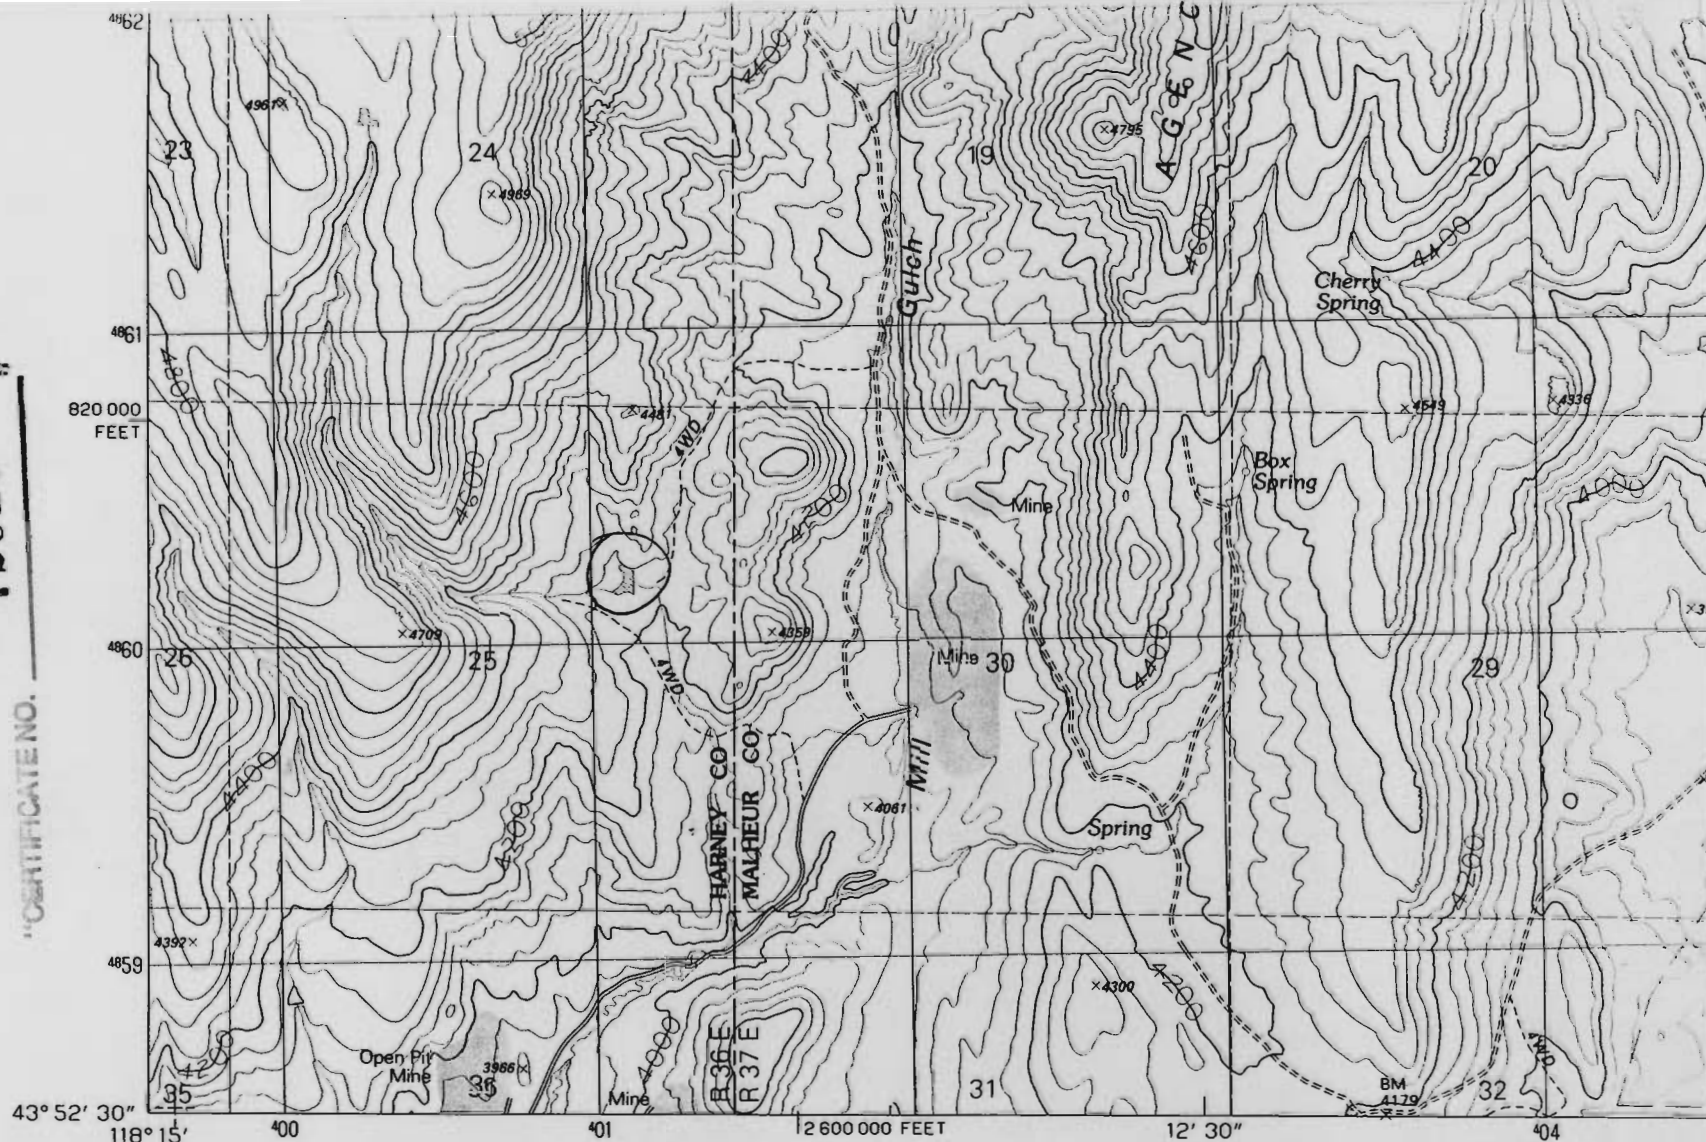

PRODUCED BY THE UNITED STATES GEOLOGICAL SURVEY
CONTROL BY USGS, NOS/NOAA
COMPILED FROM AERIAL PHOTOGRAPHS TAKEN 1966
FIELD CHECKED 1966
LIMITED REVISION FROM AERIAL PHOTOGRAPHS TAKEN 1985
FIELD CHECKED 1987 MAP EDITED 1990
PROJECTION LAMBERT CONFORMAL CONIC
GRID: 1000-METER UNIVERSAL TRANSVERSE MERCATOR ZONE 11
10,000-FOOT STATE GRID Ticks OREGON, SOUTH ZONE
UTM GRID DECLINATION 0°49' WEST
1990 MAGNETIC NORTH DECLINATION 17' EAST
VERTICAL DATUM NATIONAL GEODETIC VERTICAL DATUM OF 1929
HORIZONTAL DATUM 1927 NORTH AMERICAN DATUM
To place on the predicted North American Datum of 1983,
move the projection lines as shown by dashed corner ticks
(17 meters north and 82 meters east)
There may be private inholdings within the boundaries of any
Federal and State Reservations shown on this map
Public Land Survey System is shown as published in 1966 and
verified or supplemented in 1987

PROVISIONAL MAP
Produced from original
manuscript drawings. Informa-
tion shown as of date of
field check. T

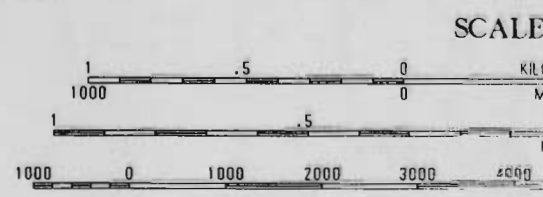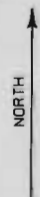

CONTOUR IN
To convert feet to
To convert meters to

THIS MAP COMPLIES WITH NATI
FOR SALE BY U.S. GEOLOGICAL S
OR RESTON,