



WATER RIGHT APPLICATION MAP T28S, R6W, WM

SCALE 1" = 1320'
DOUGLAS COUNTY


DEC 1994

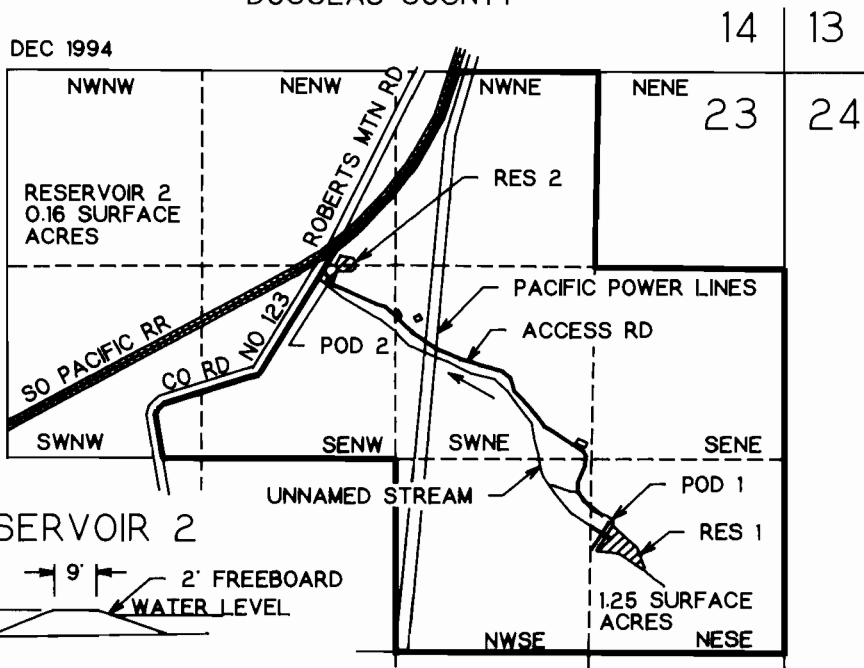

RESERVOIR 2

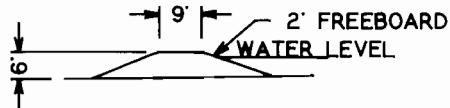


RESERVOIR 1

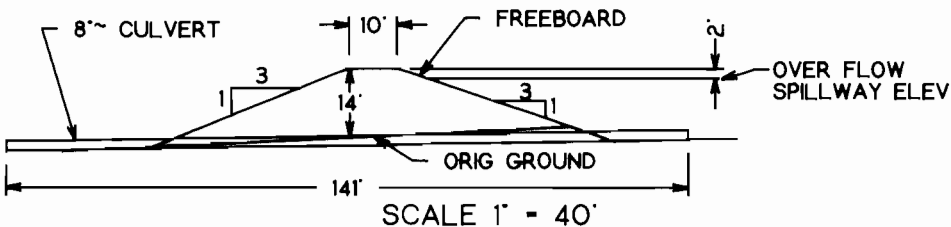

POD 1 IS 3060 FT S AND 1170 FT W FROM NE COR SEC 23
POD 2 IS 1360 FT S AND 3060 FT W FROM NE COR SEC 23

THIS IS A LOCATION MAP FOR A WATER RIGHT APPLICATION BY WHISPERING OAKS RANCH, INC. THIS MAP IS FOR THE PURPOSE OF IDENTIFYING THE LOCATION OF THE WATER RIGHT ONLY AND IS NOT INTENDED TO PROVIDE LEGAL DIMENSIONS OR LOCATIONS OF PROPERTY OWNERSHIP LINES.

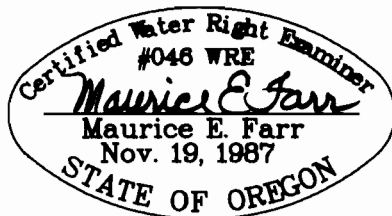

EXPIRES 12-31-95

"CERTIFICATE NO

72058