


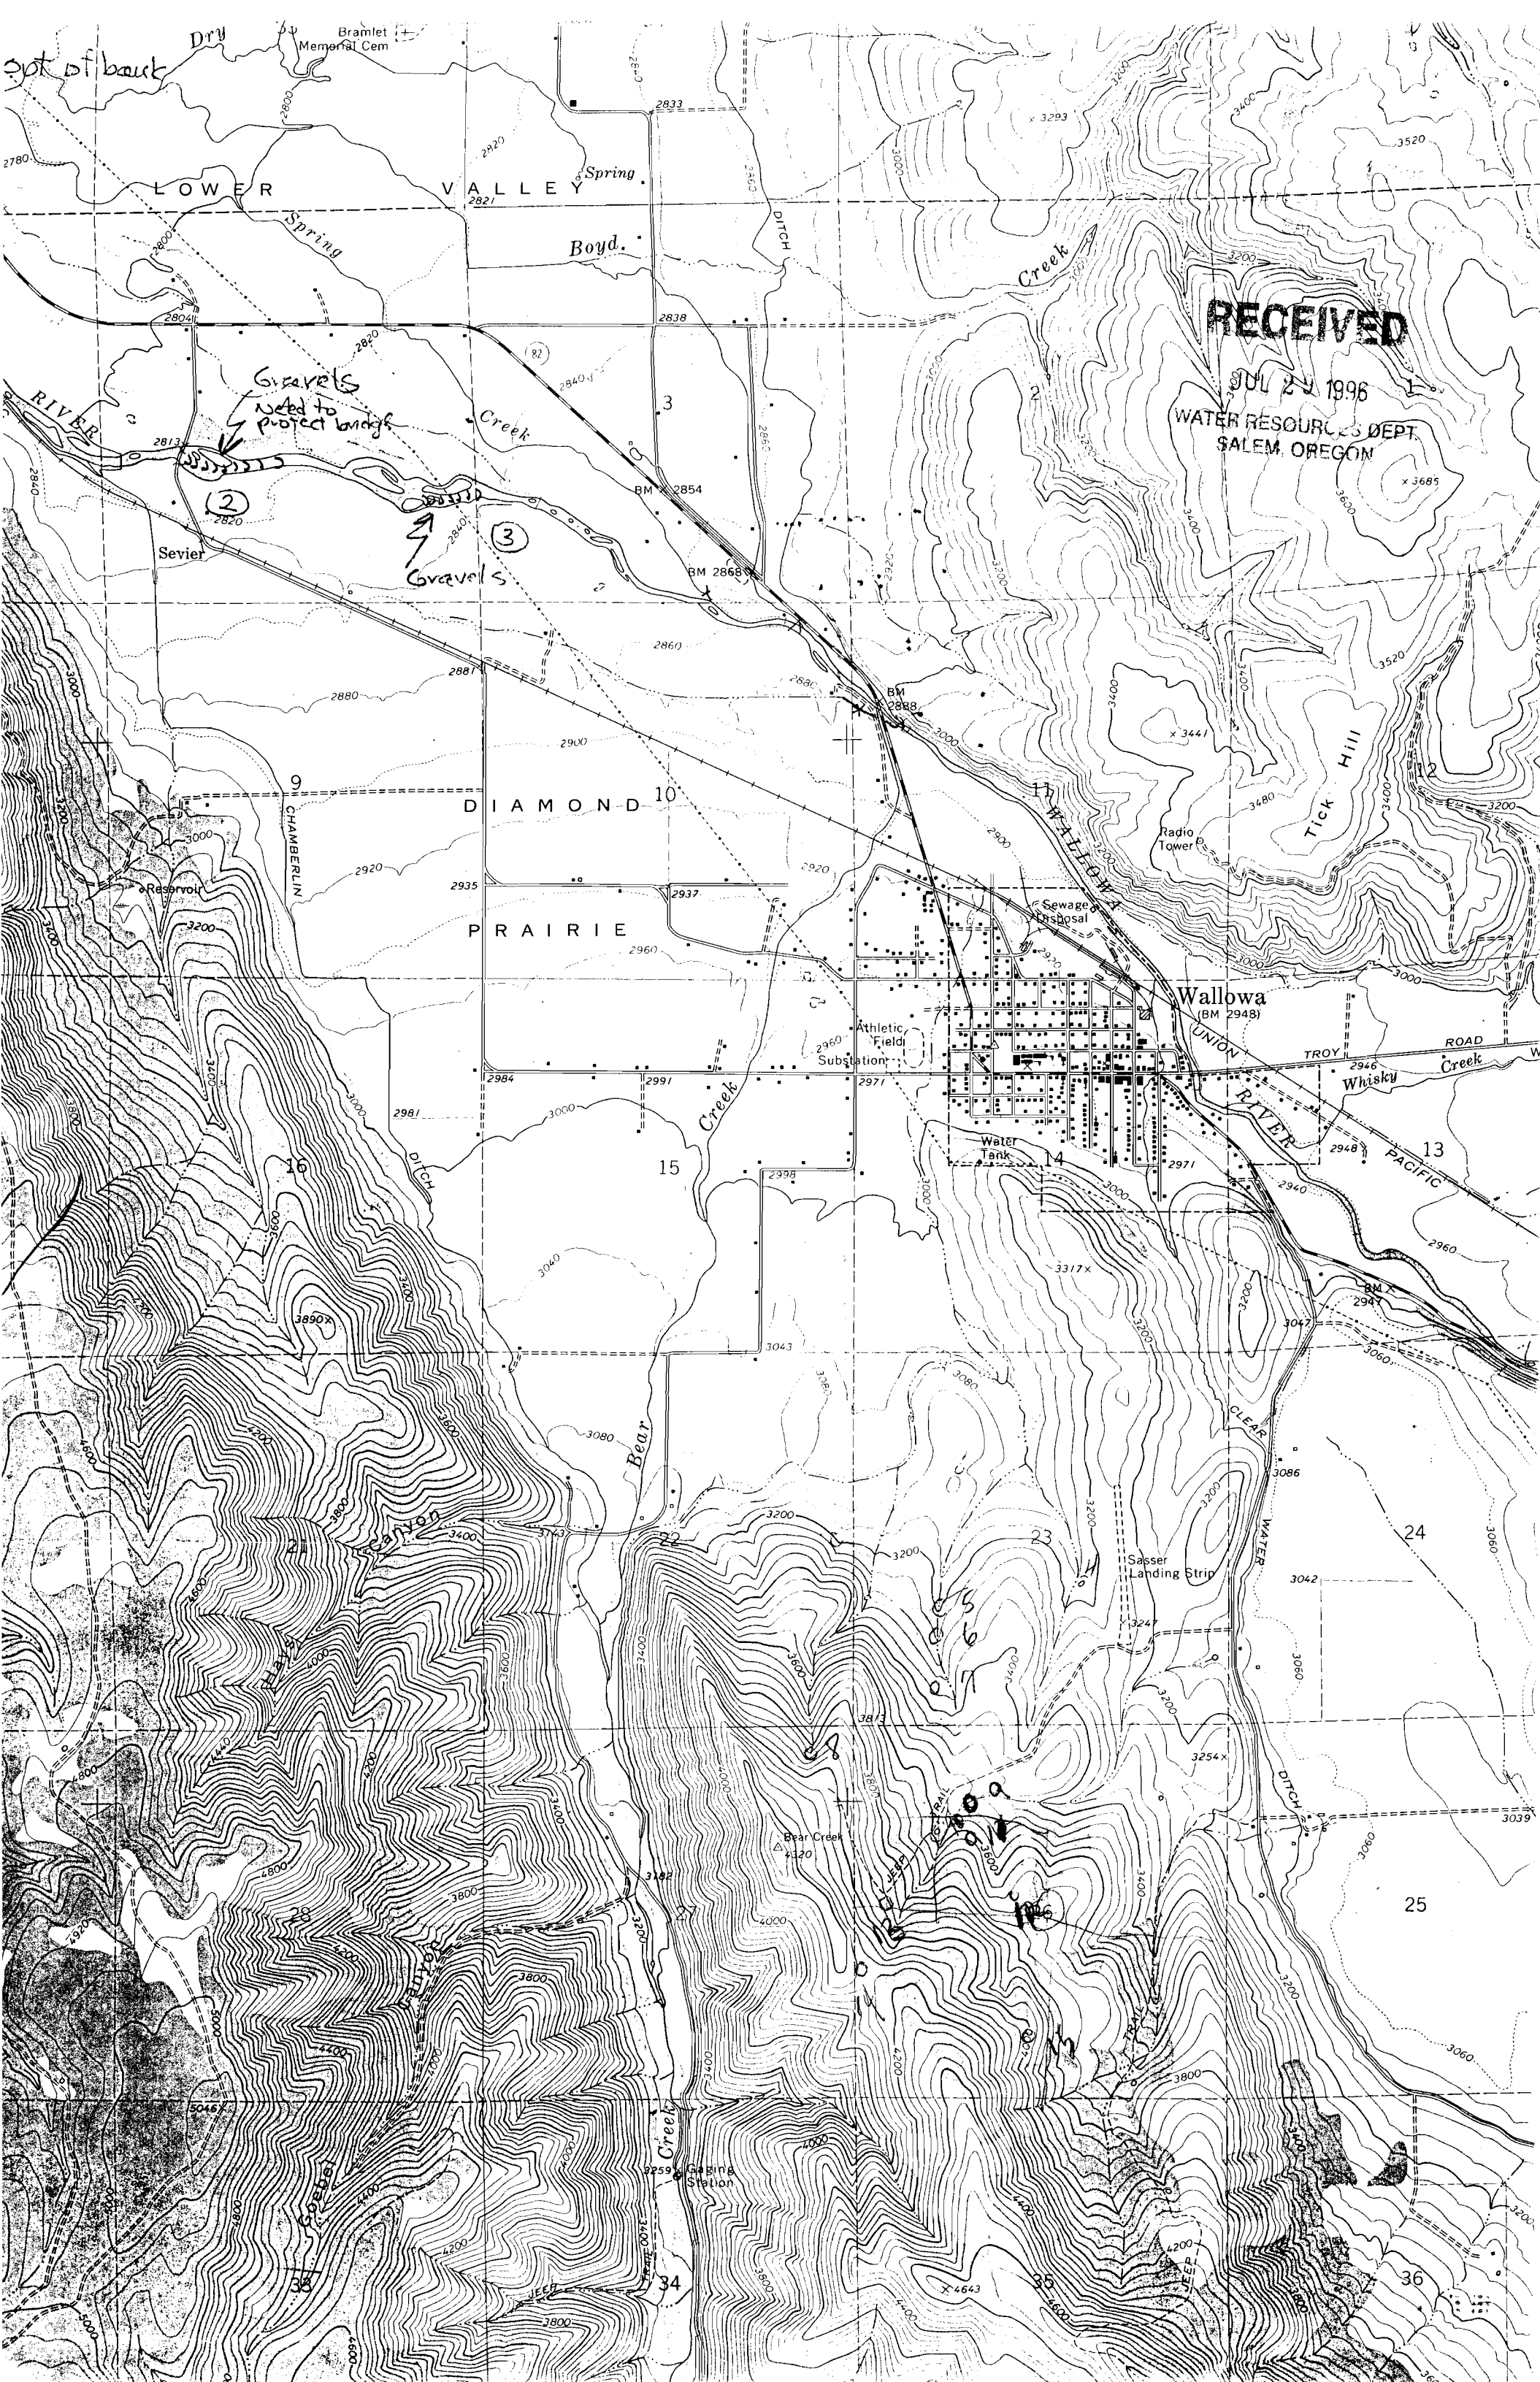

RECEIVED

JUL 24 1996

WATER RESOURCES DEPT.
SALEM, OREGON

LOWER VALLEY

Boyd

Sevier

DIAMOND 10

PRAIRIE

Wallowa
(BM 2948)

Whisky Creek

13

25

36

Gravels
used to
protect bridge

Gravels

Sasser
Landing Strip



Gaging
Station

THIS MAP WAS PREPARED FOR
ASSESSMENT PURPOSE ONLY

SECTION 22 T.1N. R.42E. W.M.
WALLOWA COUNTY

1"= 400'

IN 4.

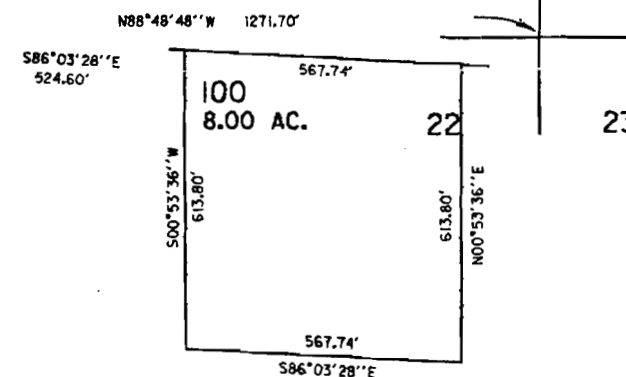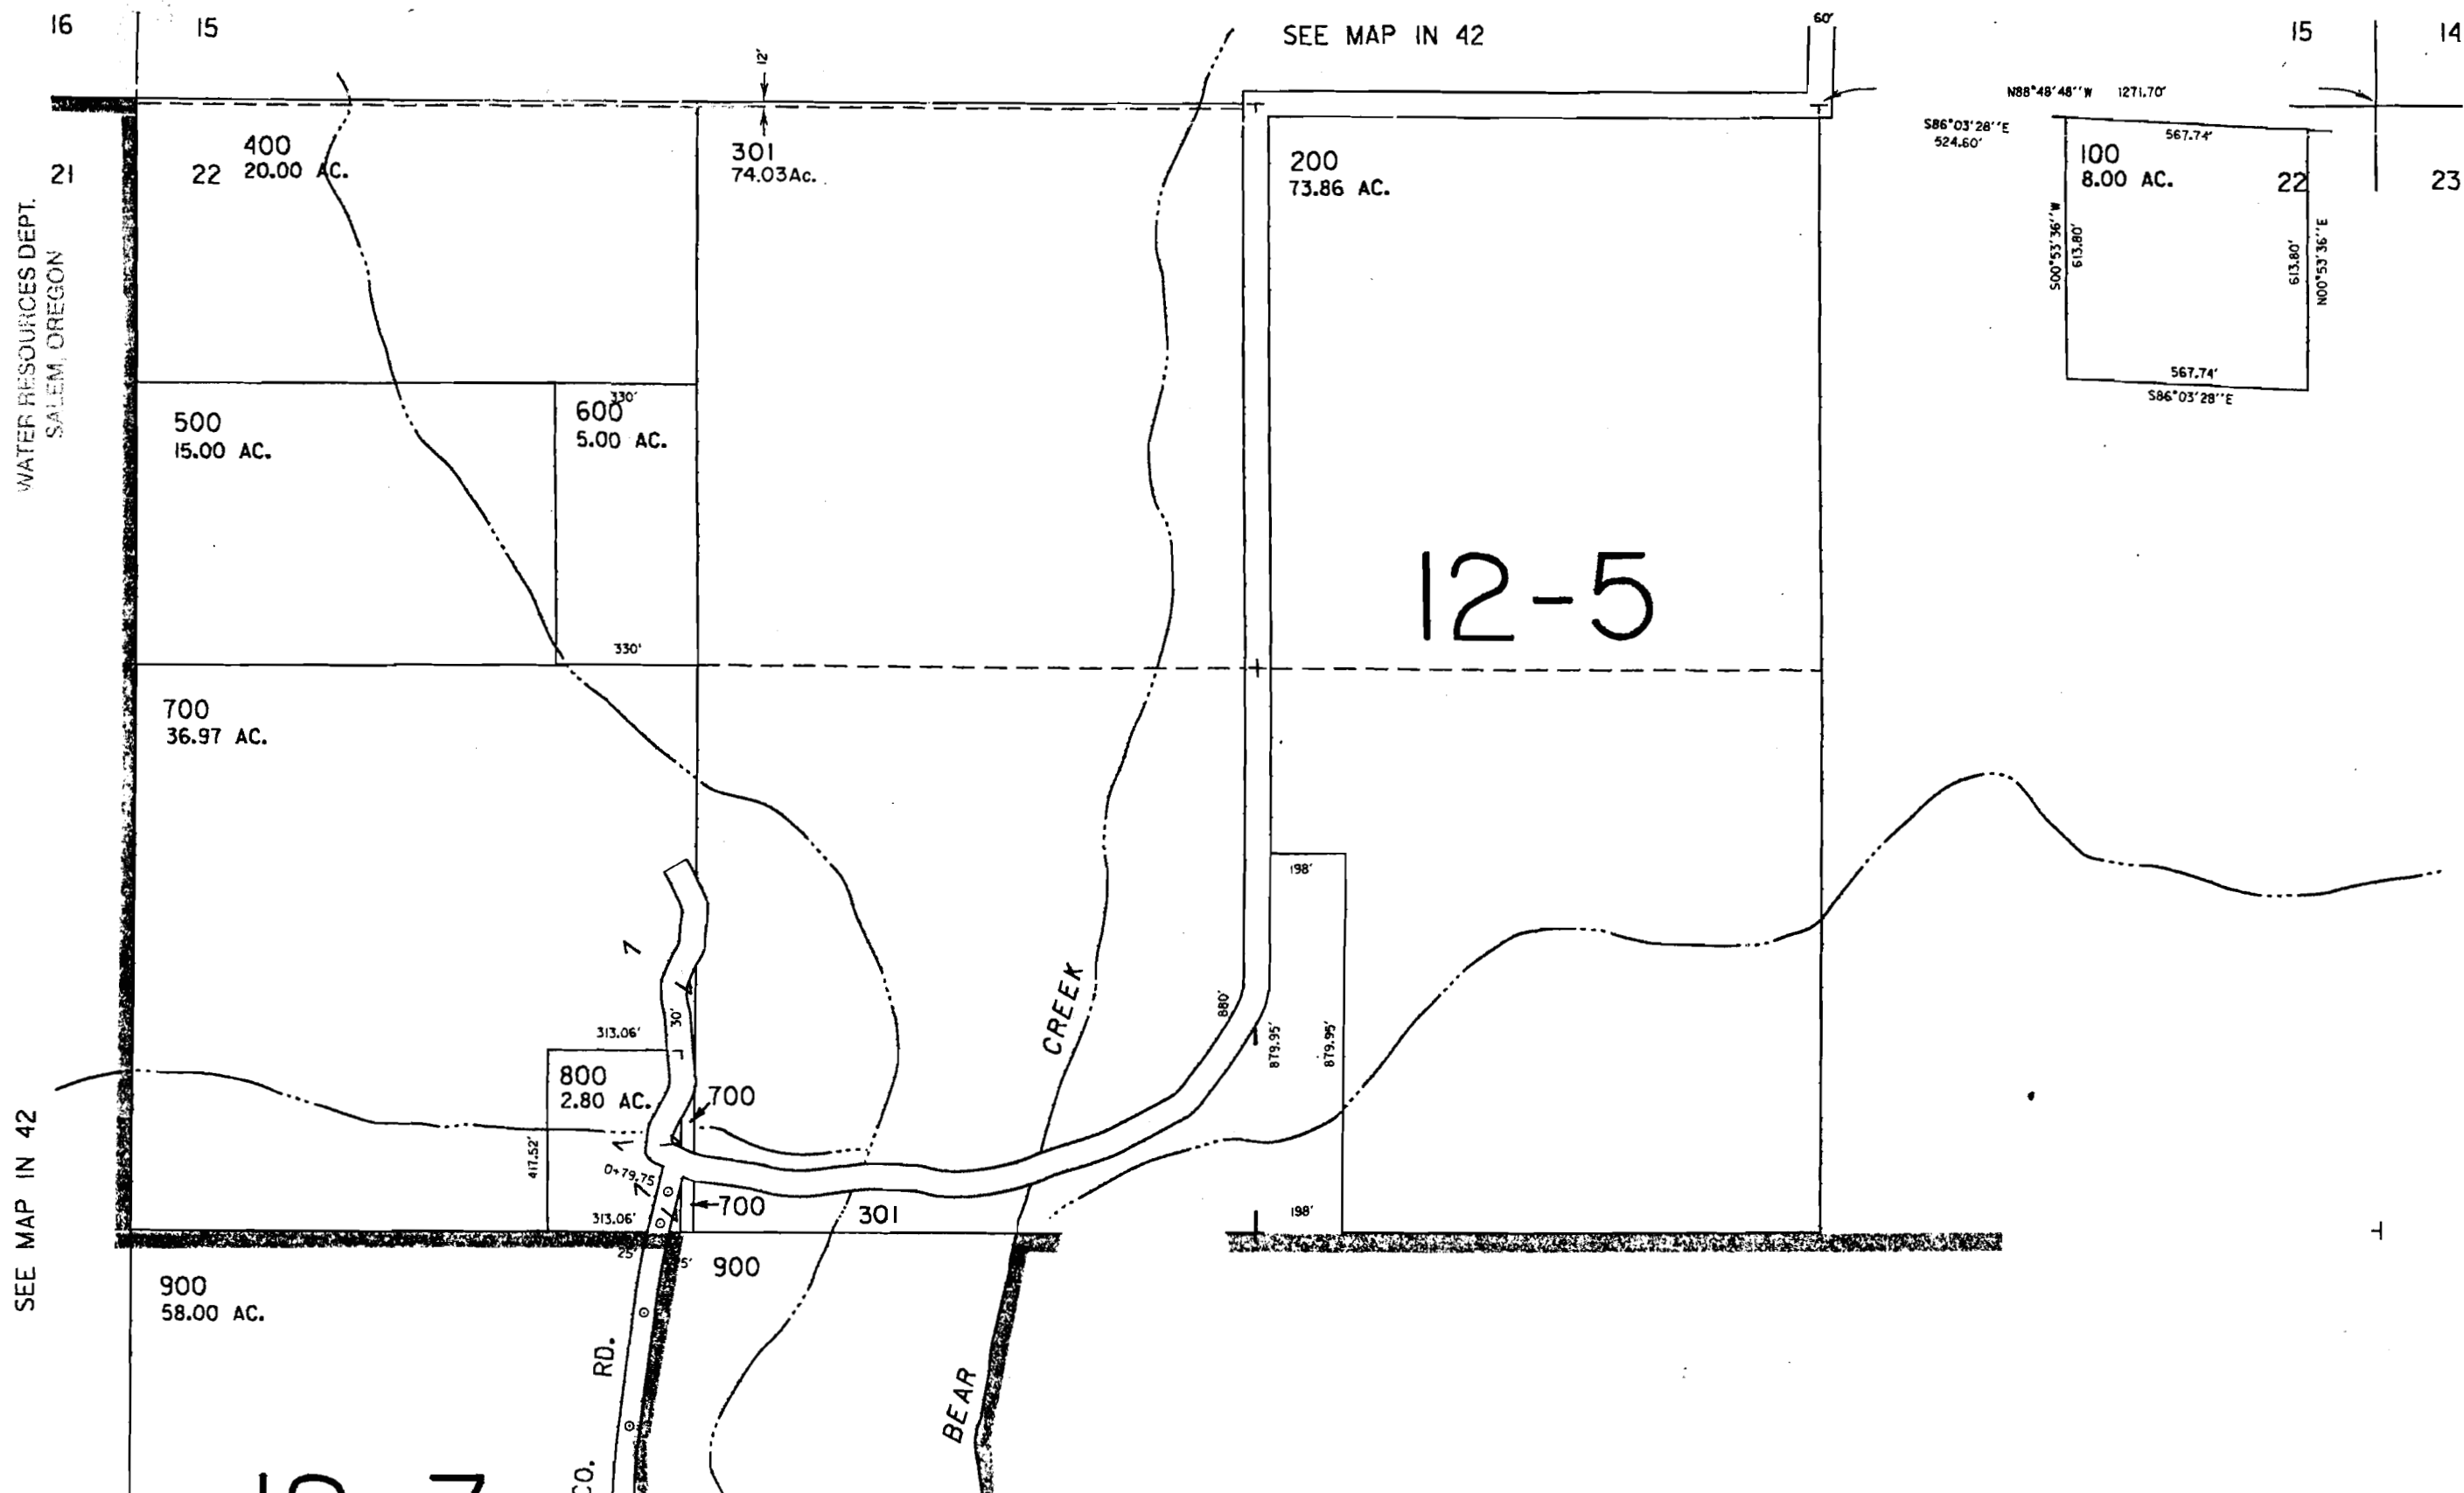


CANCELLED NO'S
300

JUL 29 1996

WATER RESOURCES DEPT.
SALEM, OREGON

SEE MAP IN 42

SEE MAP IN 42

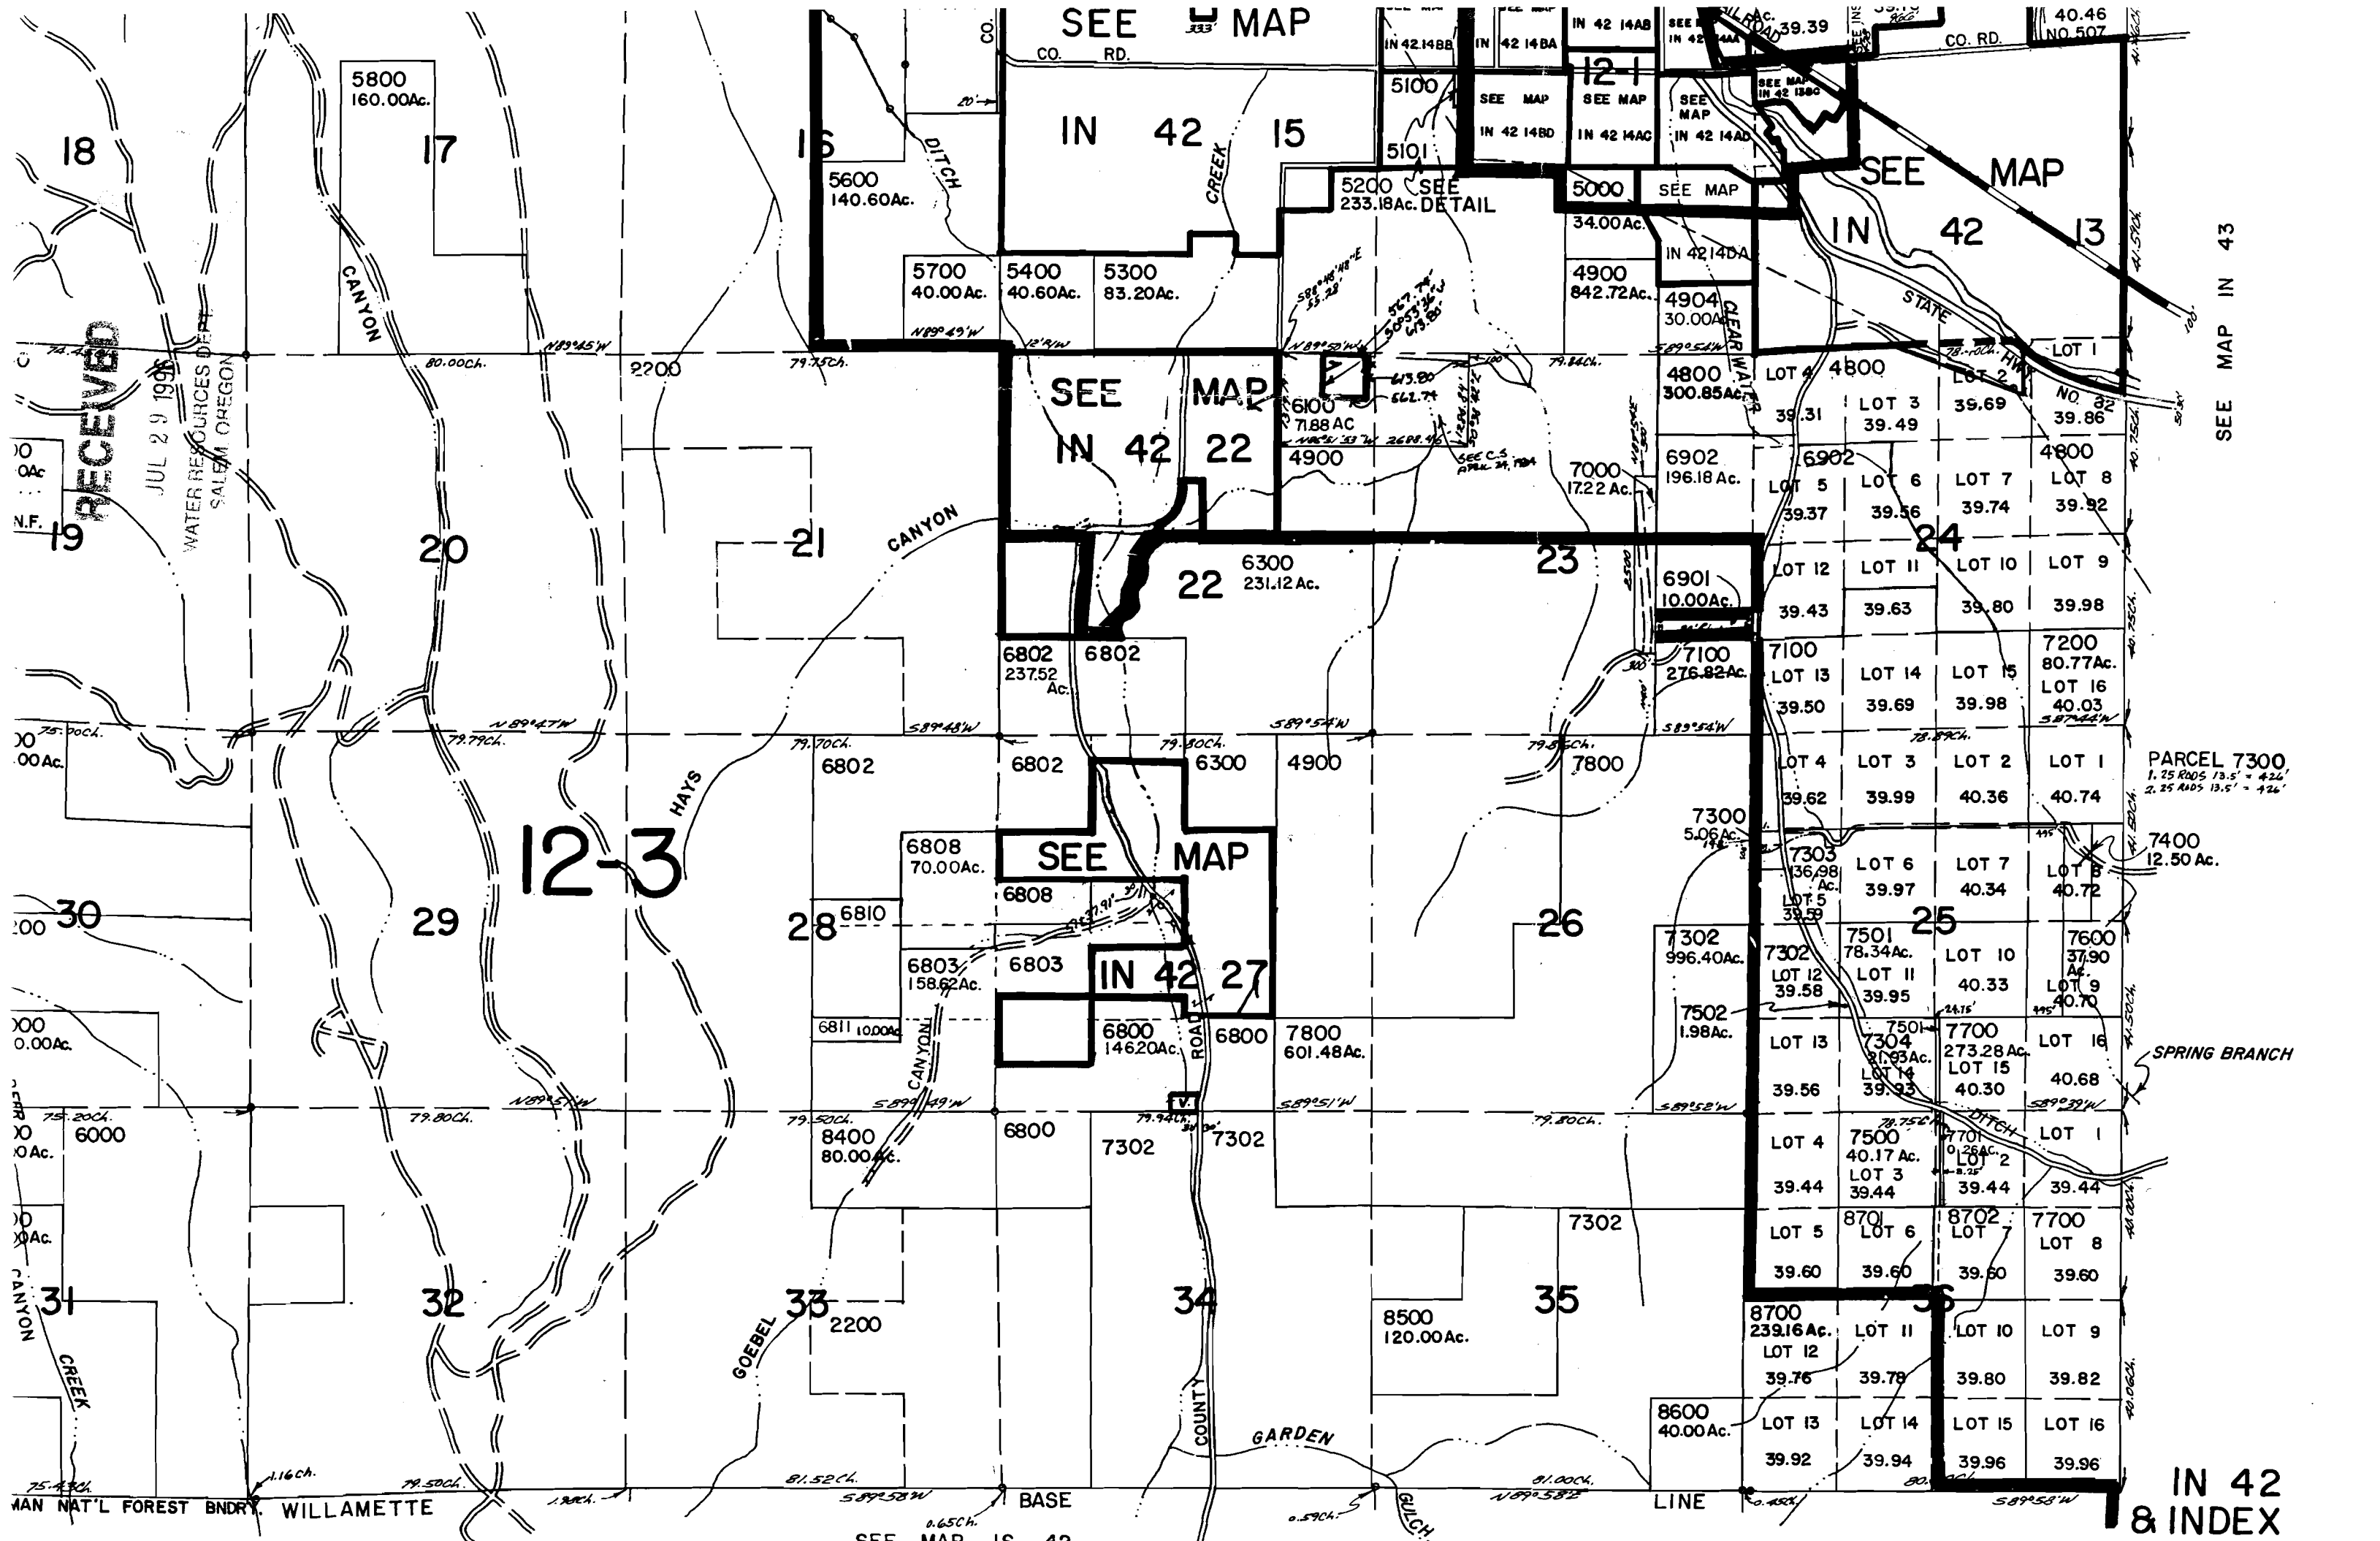

RECEIVED

JUL 29 1996
WATER RESOURCES DEPT.
SALEM OREGON

12-3

SEE MAP

IN 42 27

SEE MAP

IN 42
& INDEX

No Final Proof Map available

No Permit Map available