


RECEIVED
JAN 1975
WASH DC

SECTION 15

SW 1/4 NW 1/4

TOWNSHIP 38^S RANGE 39^E W.M.

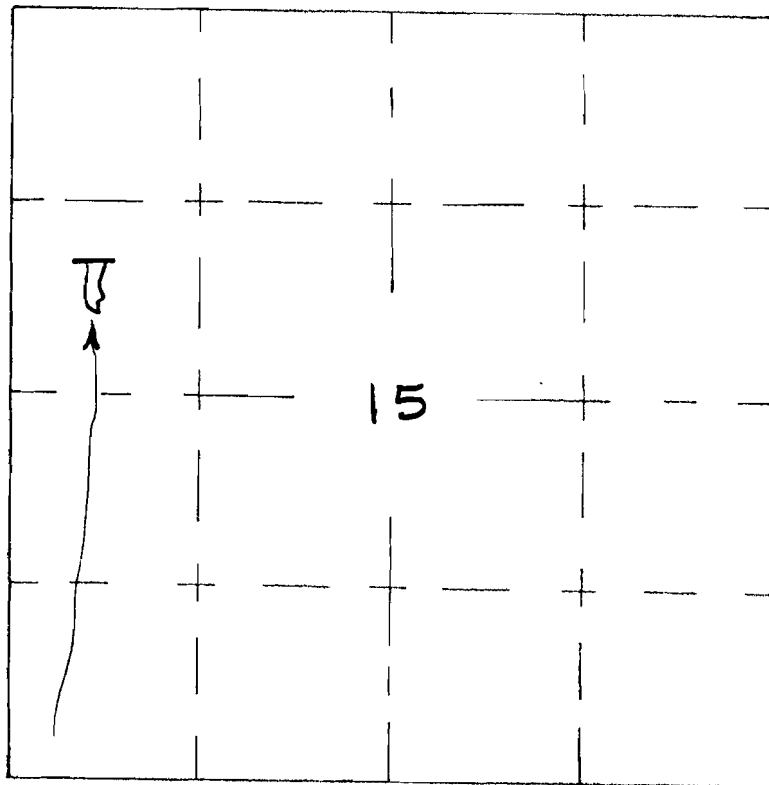

Application No. **R59141**
Permit No. **R 8774**

U. S. DEPARTMENT OF THE INTERIOR BUREAU OF LAND MANAGEMENT	
BOGHOLE	
DESIGNED _____	RECOMM. _____
DRAWN _____	RECOMM. _____ CHIEF, DIV. OF ENG.
CHECKED _____	APPROVED _____
SCALE _____	
DATE _____	SHEET _____ OF _____
DRAWING NO. _____	

RECEIVED



APR - 7 1997

WATER RESOURCES DEPT.
SALEM, OREGON

APPLICATION MAP FOR PERMIT TO CONSTRUCT A RESERVOIR

SW1/4 SW1/4 SEC 34 T 37S R 37E W.M.

U.S.G.S. QUAD - WHITEHORSE RANCH, OREG. - 7 1/2'

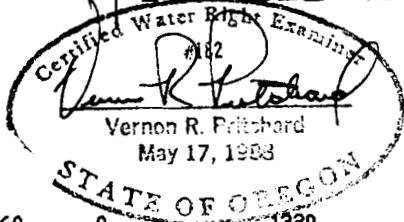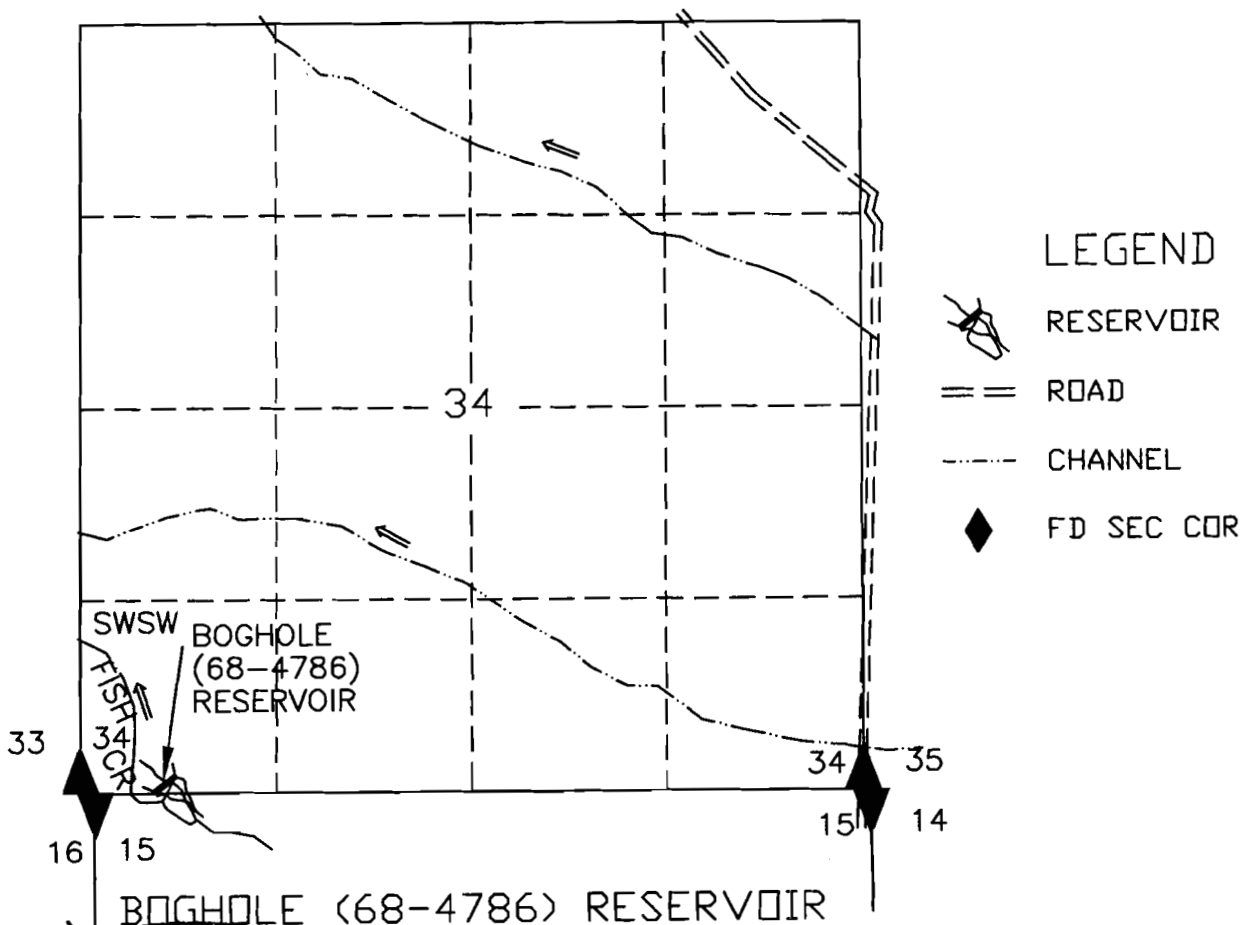

1320 660 0 1320

SCALE 1"=1320'

THIS MAP IS FOR THE PURPOSE OF LOCATING
A WATER RIGHT AND IS NOT INTENDED TO
PROVIDE LEGAL DIMENSIONS FOR LOCATION
OF PROPERTY BOUNDARIES.

ALWAYS
THINK
SAFETY

ACAD 13/SDSK
DWG FILE:BOGHOLE.DWG

UNITED STATES DEPARTMENT OF THE INTERIOR
BUREAU OF LAND MANAGEMENT
DIVISION OF OPERATIONS VALE DISTRICT

BOGHOLE (68-4786)
RESERVOIR

DESIGNED
REVIEWED
APPROVED
CHIEF, BRANCH OF ENGINEERING

DRAWN: CG SCALE: 1"=1320'
DATE: 12/12/96 SHEET 1 OF 1

DRAWING NO. OR-03-9172.45-944