

Form A1-187
March 1961

UNITED STATES
DEPARTMENT OF THE INTERIOR
BUREAU OF LAND MANAGEMENT

SECTION


25

Oregon State Water Filings

TOWNSHIP 10S, RANGE 42E, W. M.

North

06-408

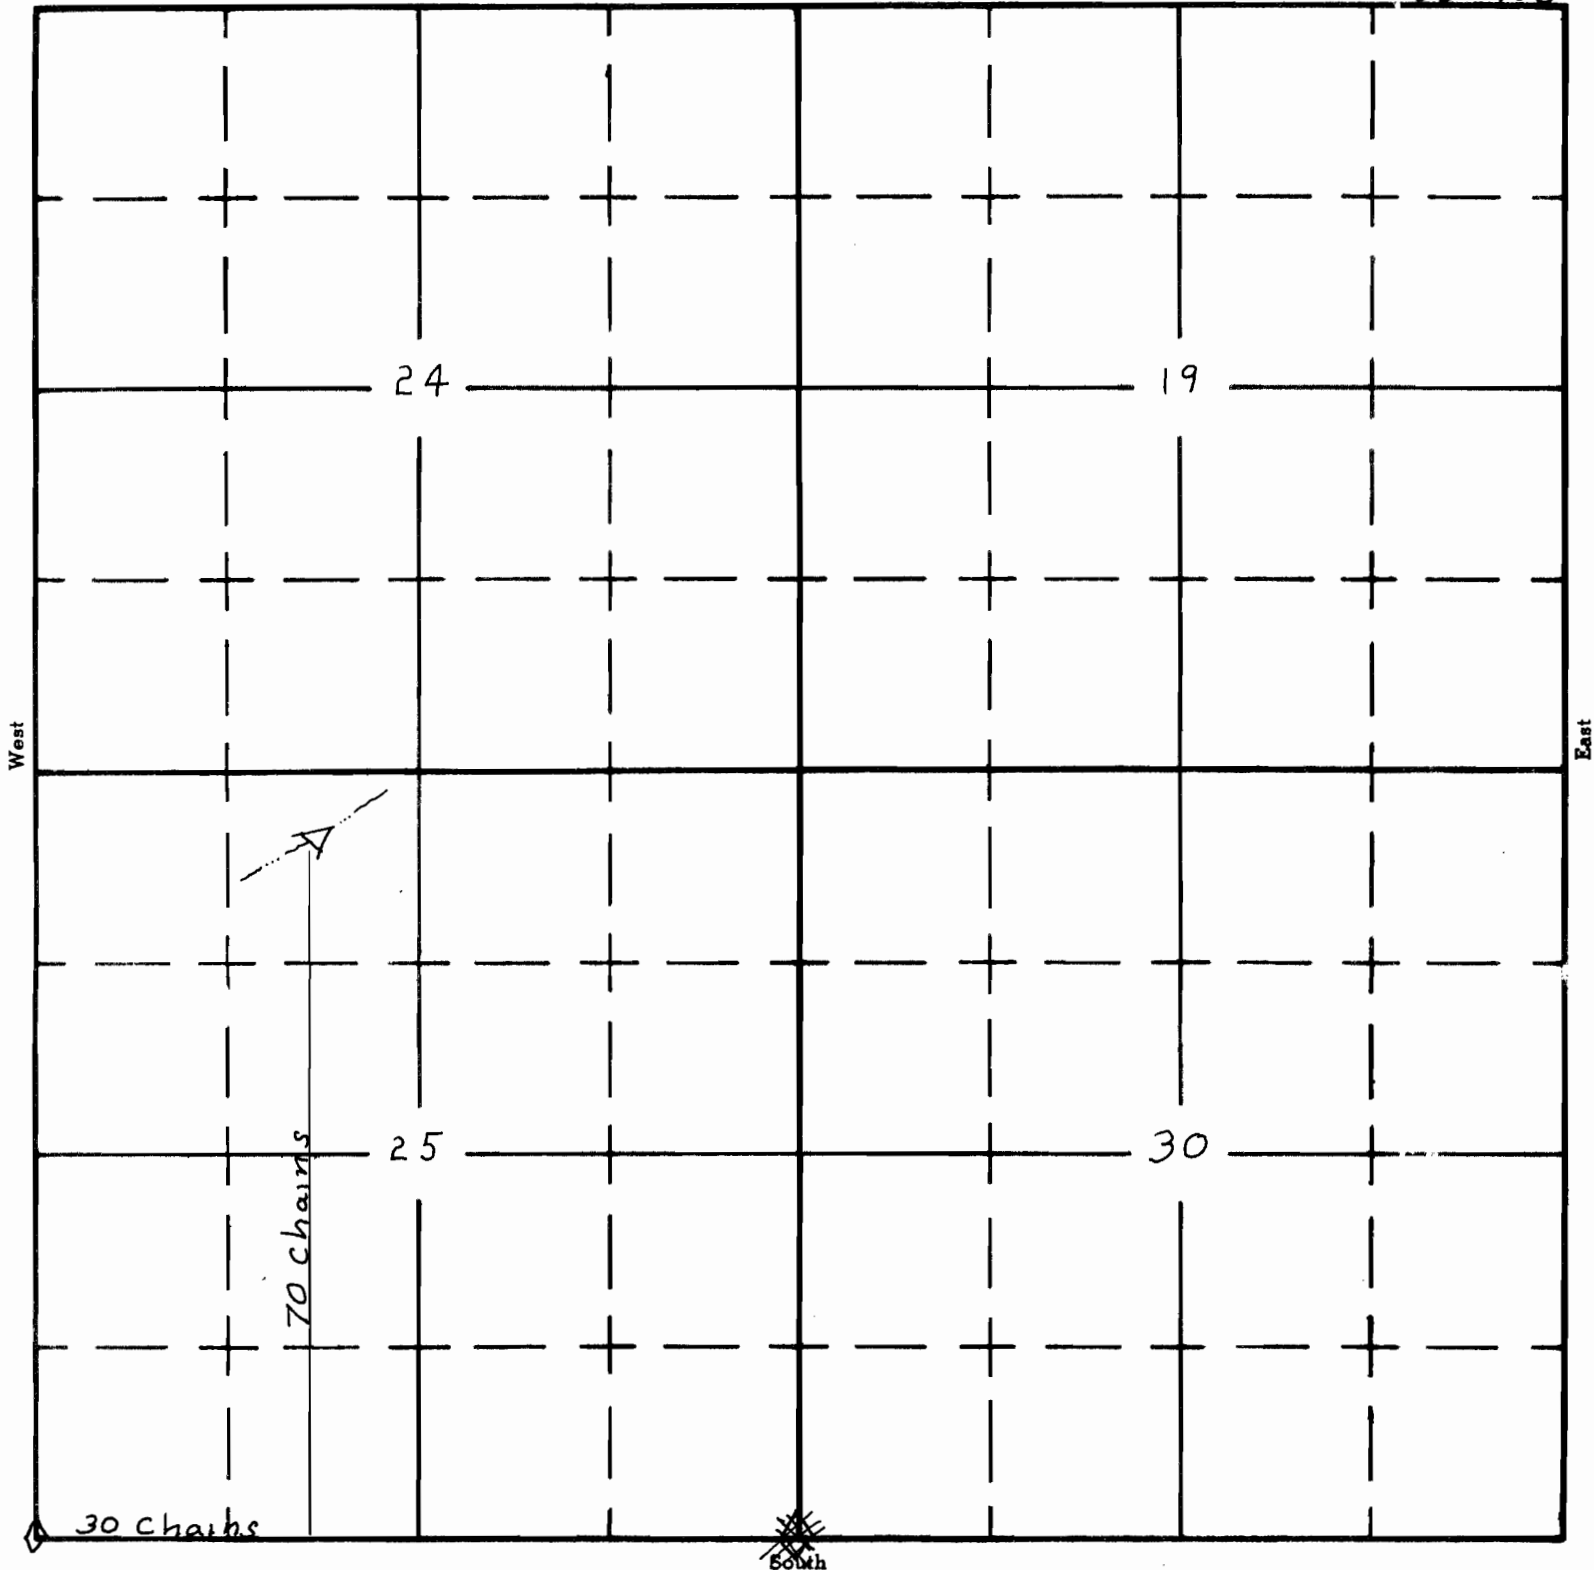

APPLICATION No. R-38737
PERMIT No. R-3284

APPLICATION MAP FOR PERMIT TO CONSTRUCT A RESERVOIR


NE1/4NW1/4 SEC 25 T 10S R 42E W.M.

U.S.G.S. QUAD - OXMAN, OREG. - 7 1/2'


RECEIVED

MAY - 8 1994

WATER RESOURCES DEPT.
SALEM, OREGON

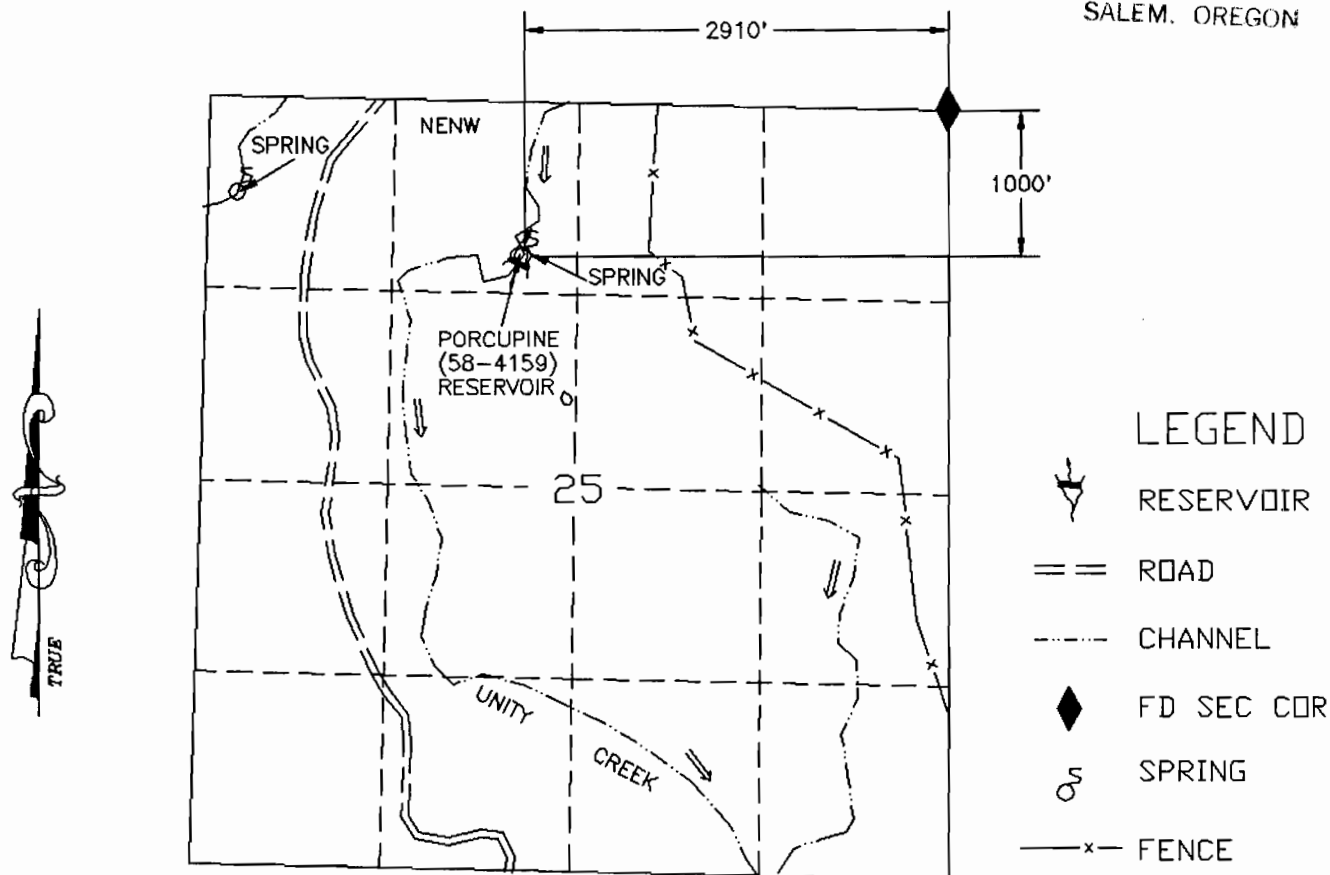

PORCUPINE (58-4159) RESERVOIR

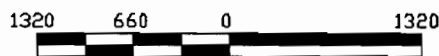

SCALE 1"=1320'

THIS MAP IS FOR THE PURPOSE OF LOCATING
A WATER RIGHT AND IS NOT INTENDED TO
PROVIDE LEGAL DIMENSIONS FOR LOCATION
OF PROPERTY BOUNDARIES.



UNITED STATES DEPARTMENT OF THE INTERIOR
BUREAU OF LAND MANAGEMENT
DIVISION OF OPERATIONS VALE DISTRICT

PORCUPINE (58-4159) RESERVOIR

DESIGNED
REVIEWED
APPROVED

DRAWN: CG SCALE: 1"=1320'

DATE: 11/15/93 SHEET 1 OF 1

DRAWING NO. OR-03-9172.45-476

ACAD RELEASE 11/DCA
DWG FILE: PORCUPN.DWG