


UNITED STATES
DEPARTMENT OF THE INTERIOR
BUREAU OF LAND MANAGEMENT

SECTION
1 NENE

Oregon State Water Filings

TOWNSHIP 21 S, RANGE 44 E, W. M.

North UPPER COW HOLLOW

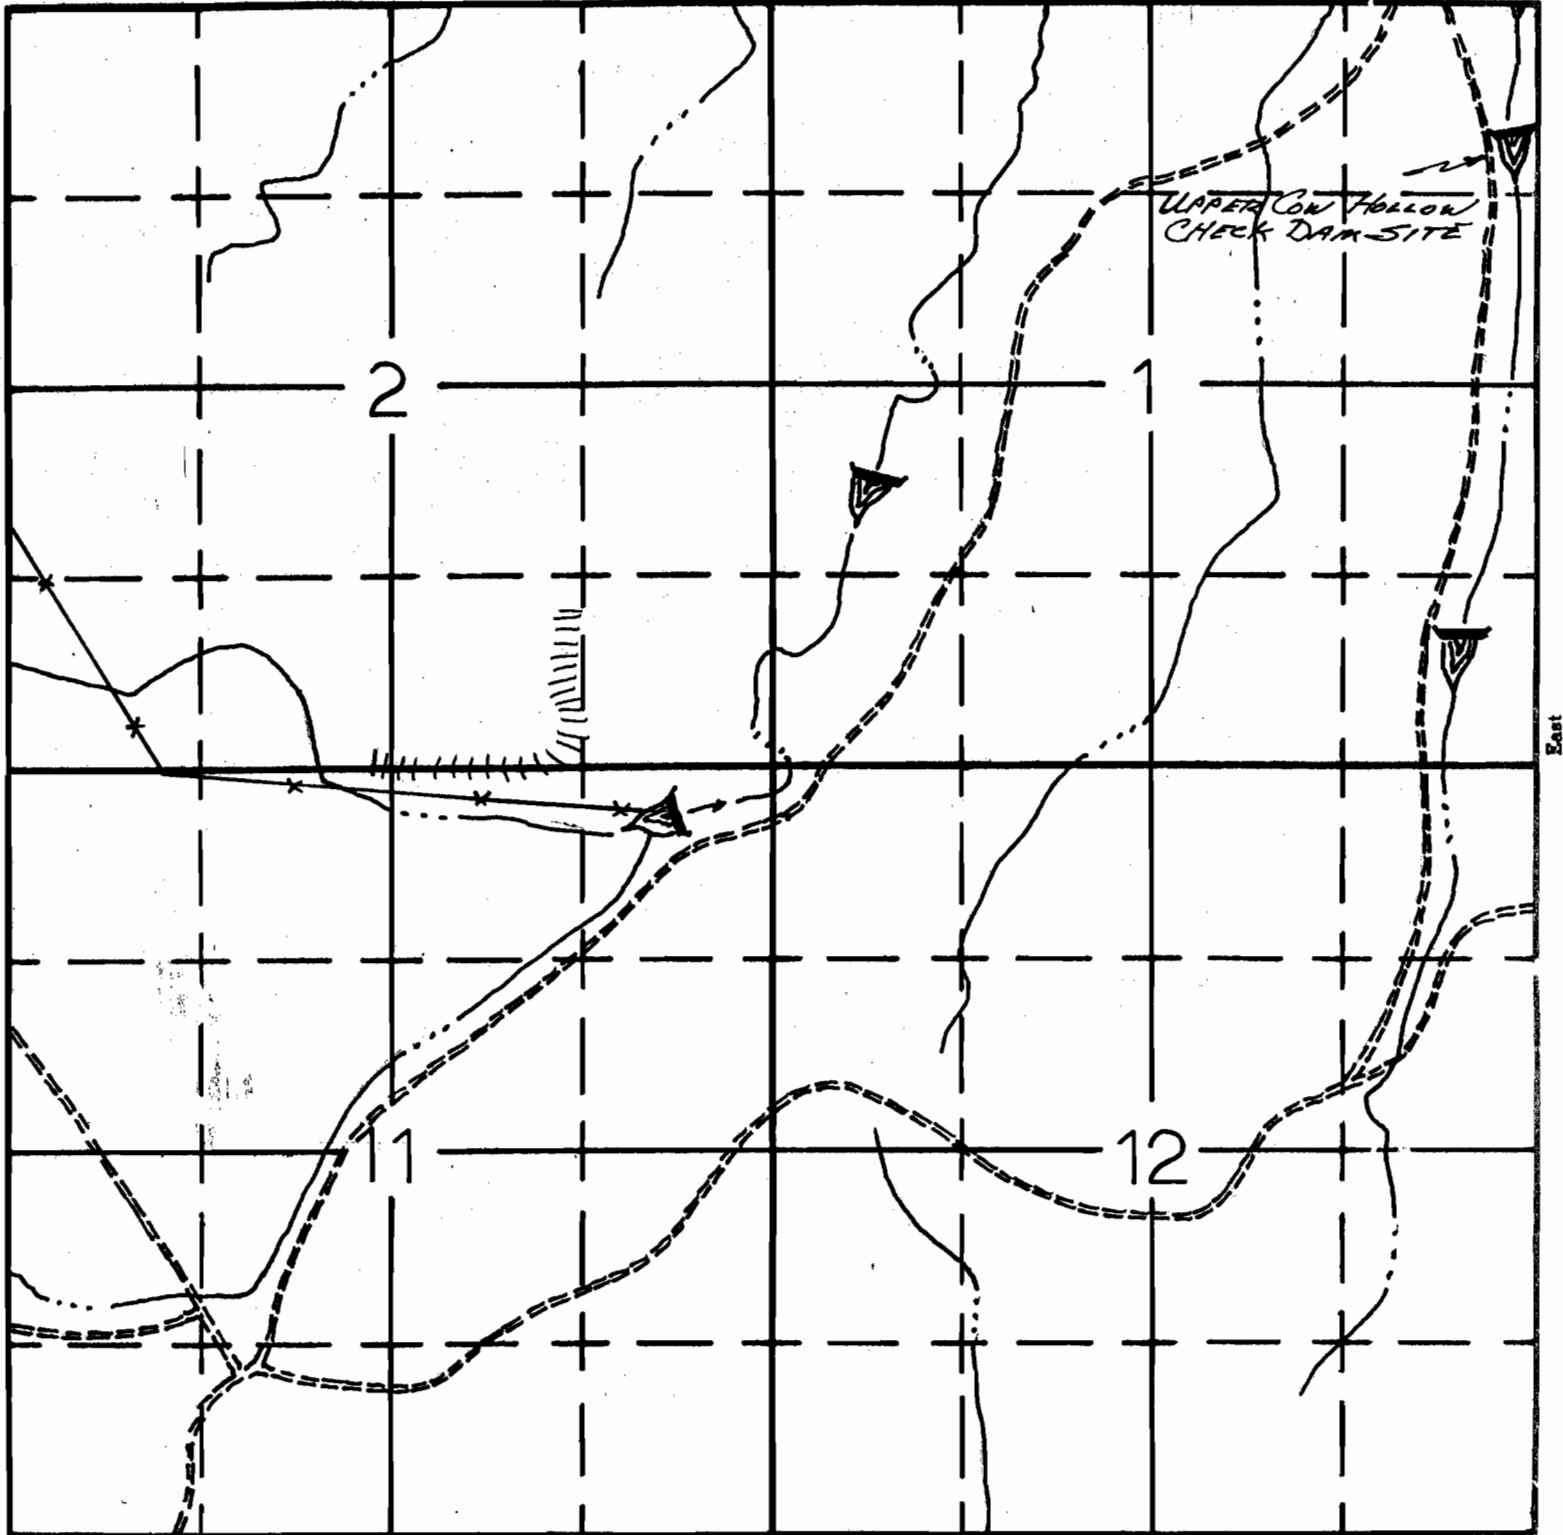

DRAWN 9.83 JA

South

COPY from R-67888

APPLICATION No.

DEMIT No.

R-67888

R10694


UNITED STATES
DEPARTMENT OF THE INTERIOR
BUREAU OF LAND MANAGEMENT

SECTION
1 NENE

Oregon State Water Filings

TOWNSHIP 21S, RANGE 44E, W. M.

UPPER COW
North HOLLOW

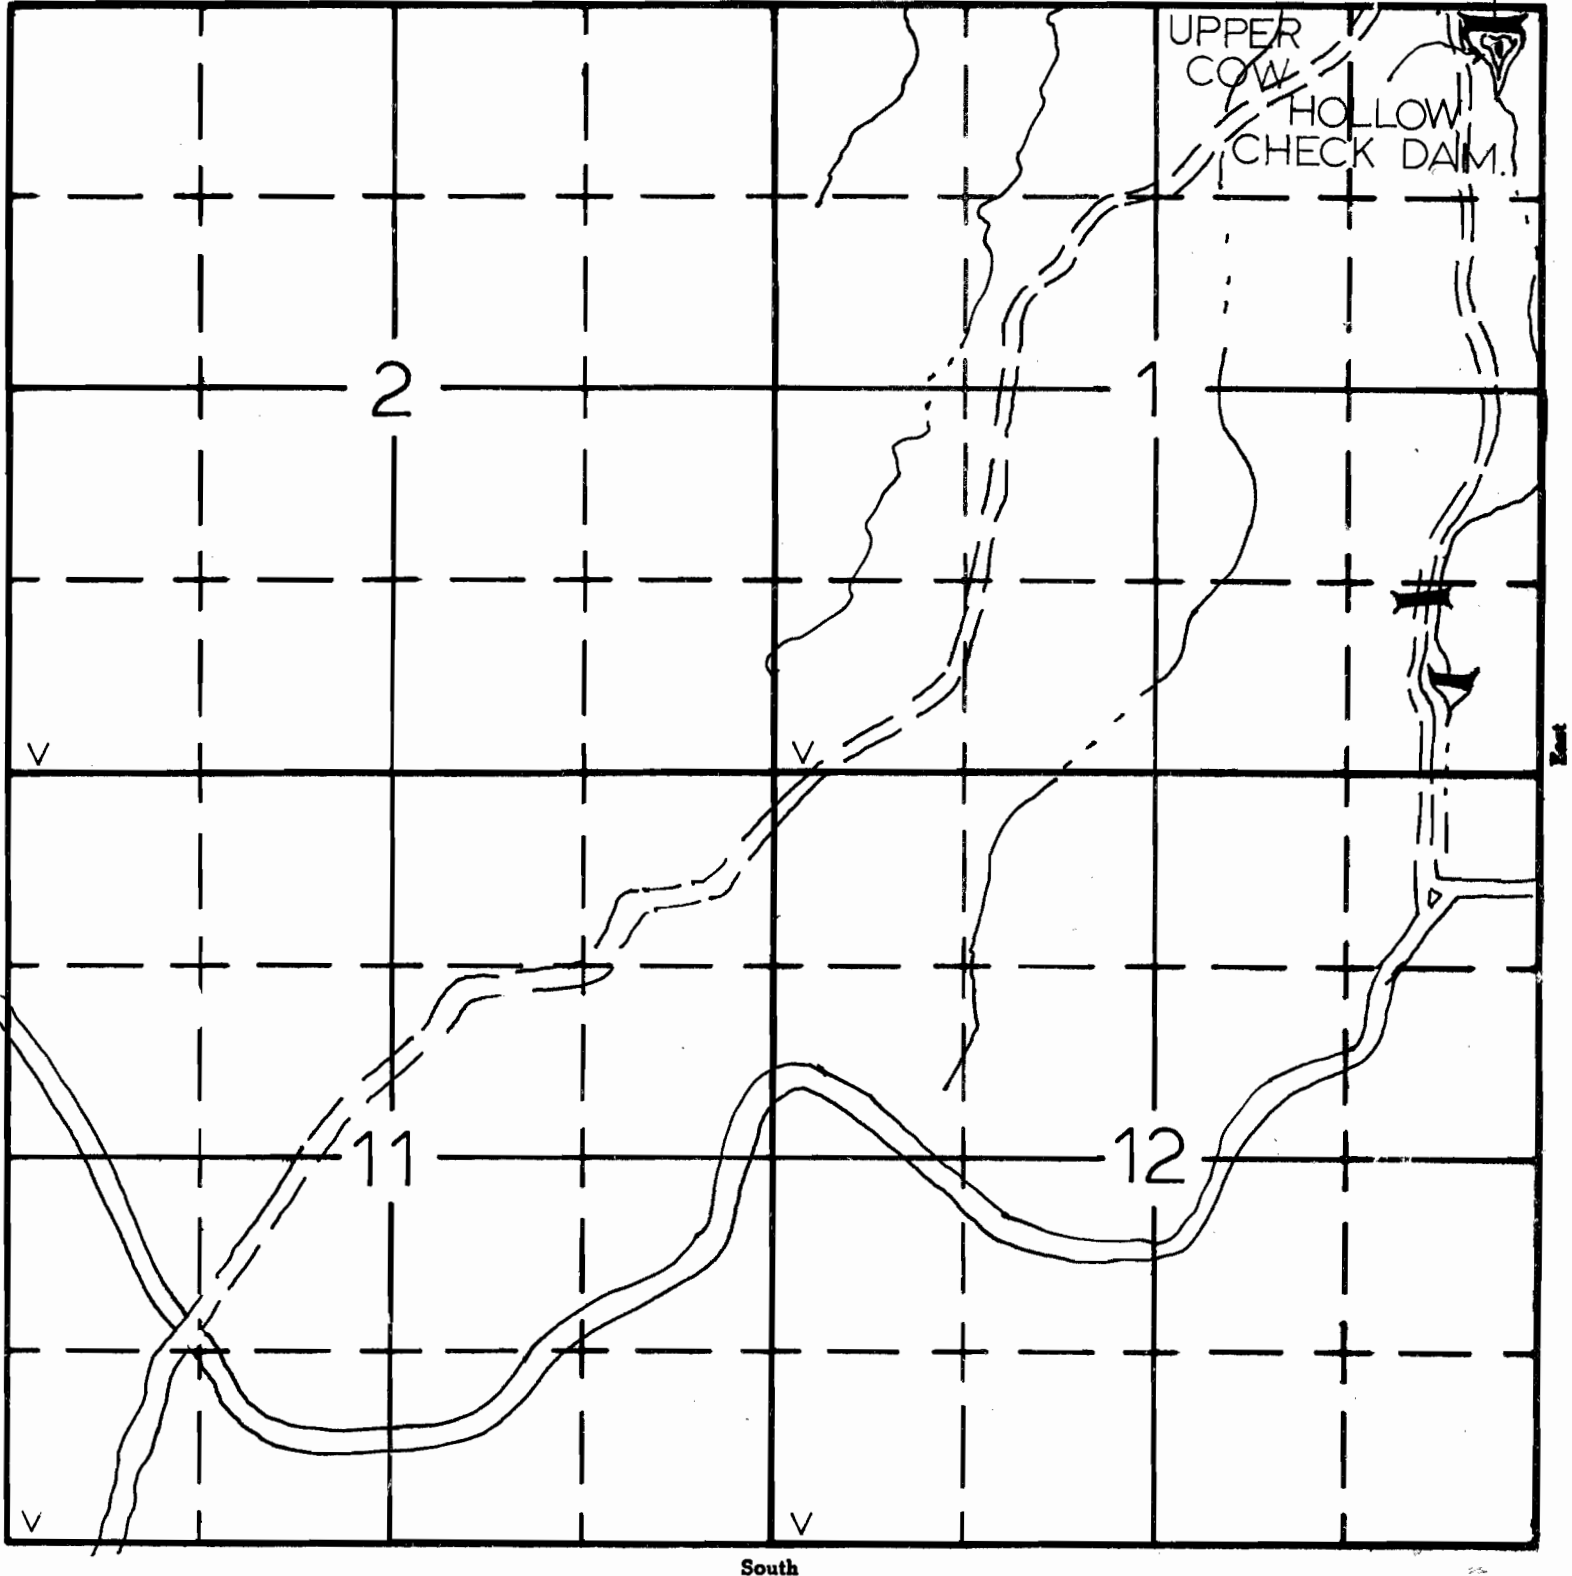

APPLICATION No. L-6780

PERMIT No. 106