

MARCH 1981

DEPARTMENT OF THE INTERIOR
BUREAU OF LAND MANAGEMENT

SECTION

14

NW 1/4 NE 1/4


Oregon State Water Filings

TOWNSHIP 36S, RANGE 32 3/4 E, W. M.

4" = 1 MILE

↑
North

HIGH PASS RES. 09-0729

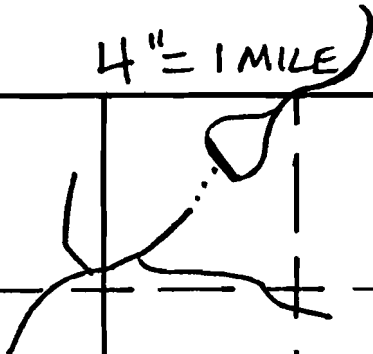

14

RECEIVED

DEC 21 1979

WATER RESOURCES DEPT.
SALEM, OREGON

Application No. **R - 59599**
Permit No. **R 8038**

South

MARCH 1981

DEPARTMENT OF THE INTERIOR
BUREAU OF LAND MANAGEMENT

SECTION

14

NW 1/4 NE 1/4
NENE NW

Oregon State Water Filings

RECEIVED

JAN 22 1985

TOWNSHIP 36S, RANGE 32 3/4 E, W. M.

WATER RESOURCES DEPT.


SALEM, OREGON

1/4" = 1 MILE

↑
North

HIGH PASS RES.

0948727

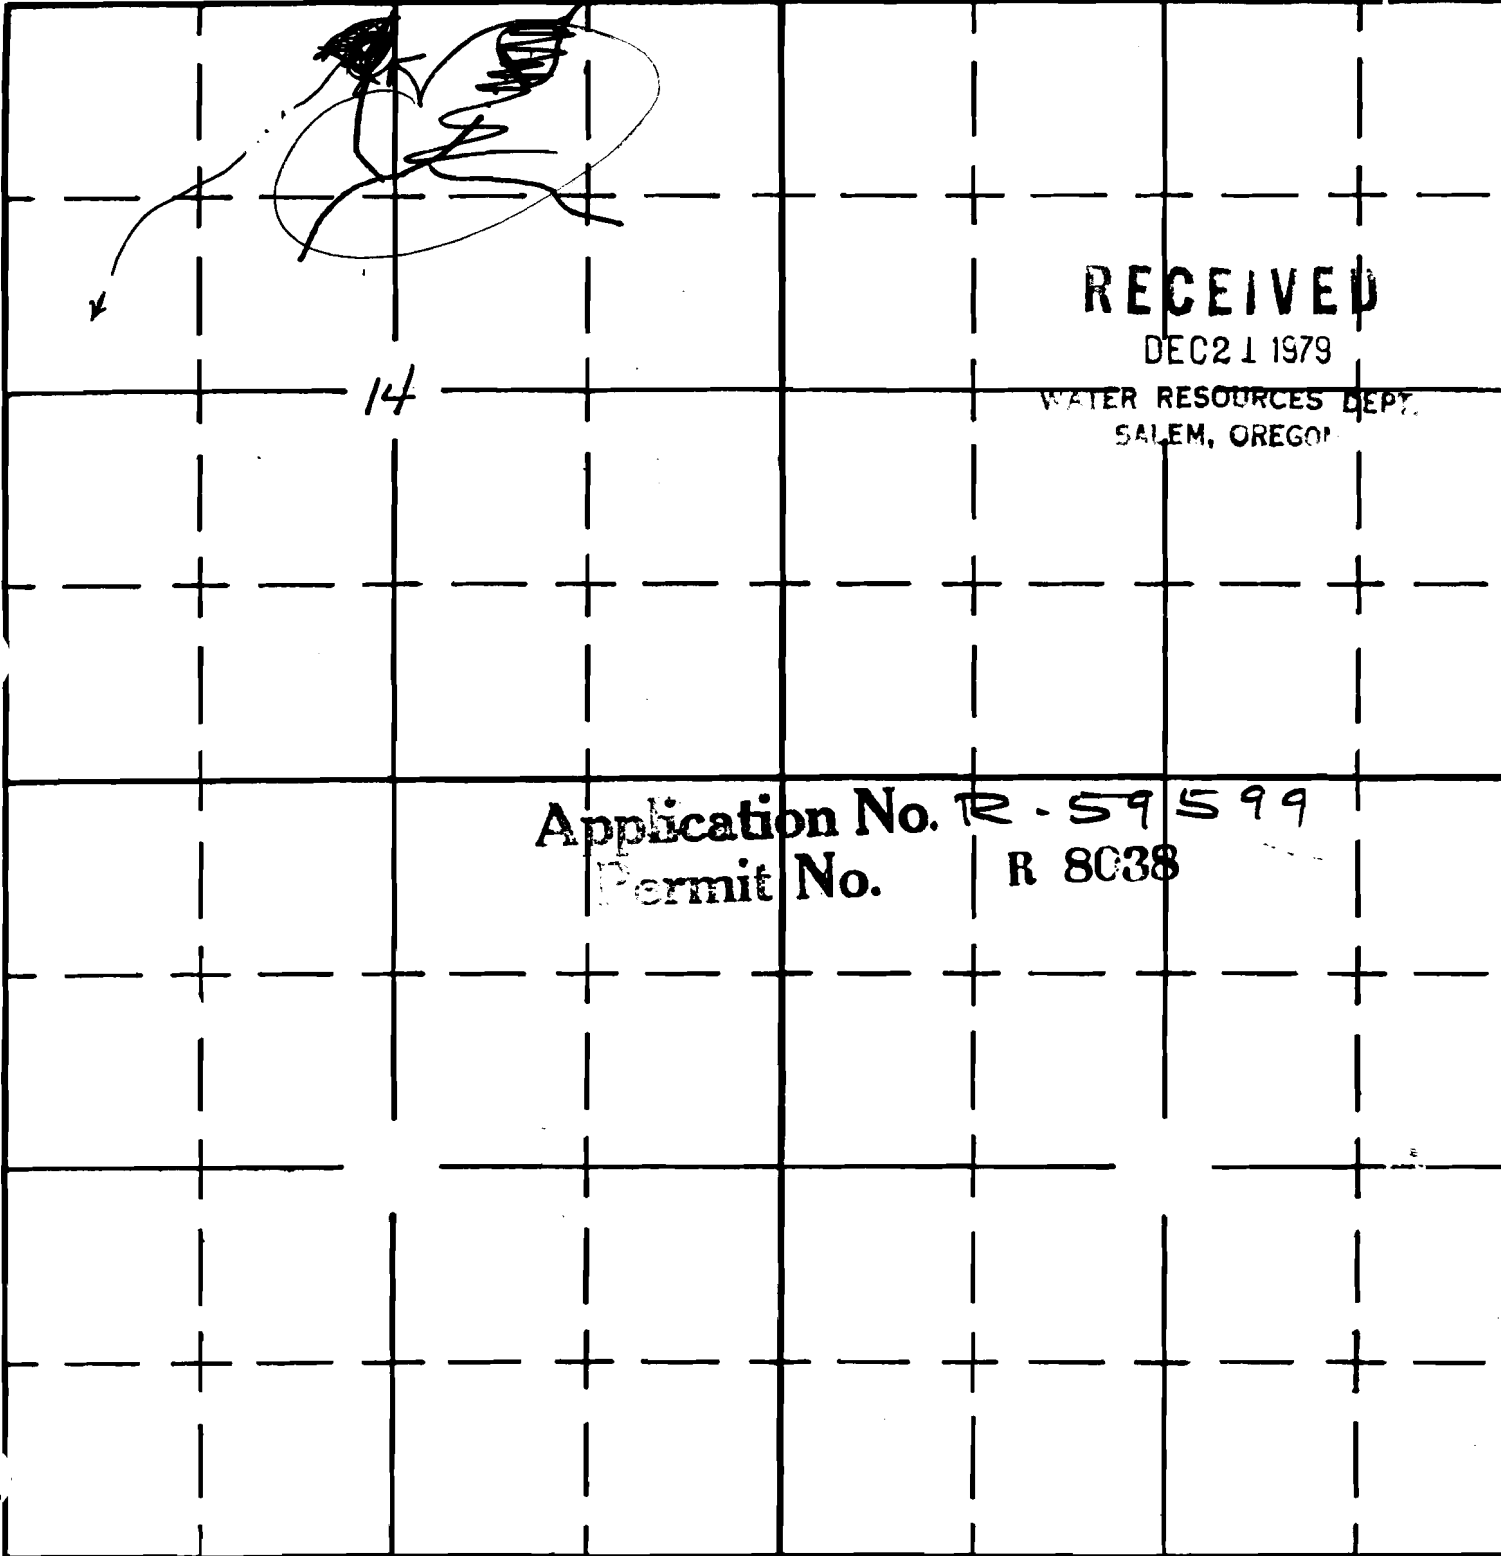

RECEIVED

DEC 21 1979

WATER RESOURCES DEPT.
SALEM, OREGON

Application No. R-59599
Permit No. R 8038

South