

# APPLICATION MAP FOR PERMIT TO CHANGE RESERVOIR LOCATION


**RECEIVED**

AUG - 1 1997


NE1/4 NE1/4 SEC 9 T 17S R 39E W.M.

WATER RESOURCES DEPT.  
SALEM, OREGON

U.S.G.S. QUAD - LITTLE JUNIPER SPRING, OREG. - 7 1/2'

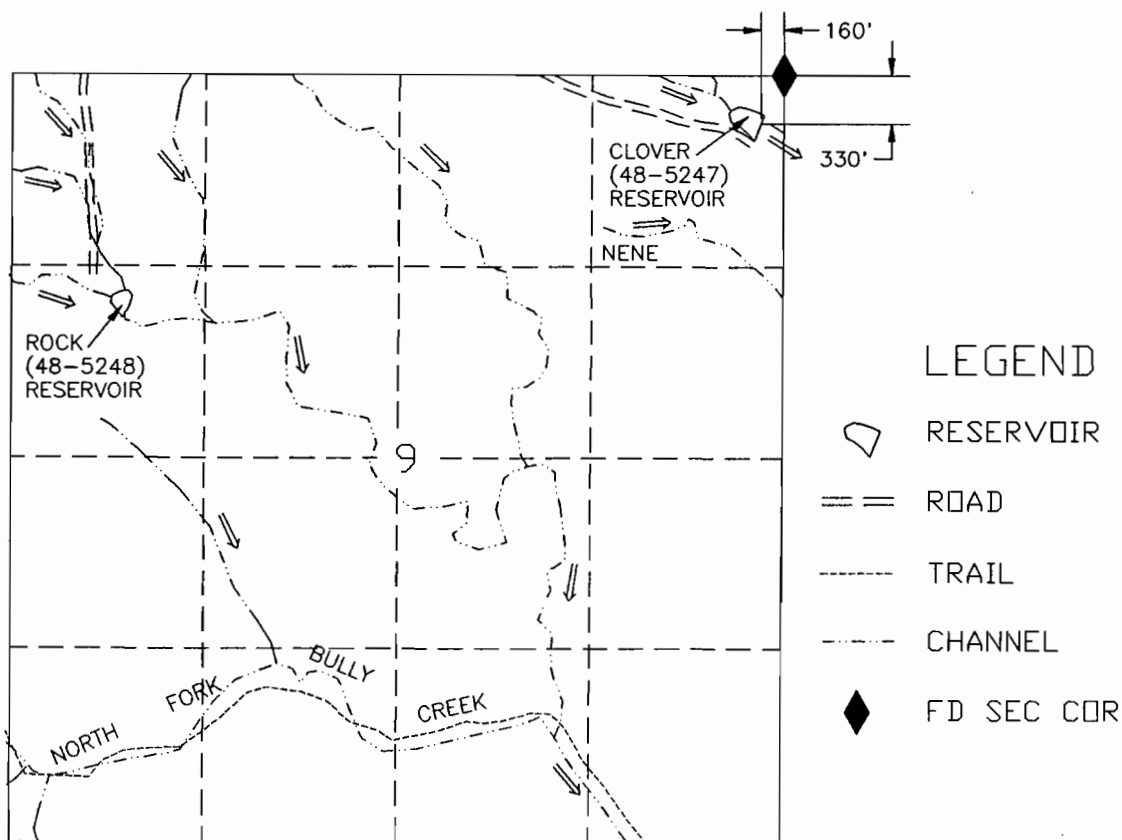

CLOVER (48-5247) RESERVOIR

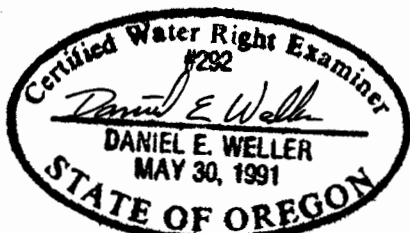

1320 660 0 1320  
SCALE 1"=1320'



THIS MAP IS FOR THE PURPOSE OF LOCATING  
A WATER RIGHT AND IS NOT INTENDED TO  
PROVIDE LEGAL DIMENSIONS FOR LOCATION  
OF PROPERTY BOUNDARIES.

ACAD RELEASE 11/DCA  
DWG FILE:CLOVER.DWG

UNITED STATES DEPARTMENT OF THE INTERIOR  
BUREAU OF LAND MANAGEMENT  
DIVISION OF OPERATIONS VALE DISTRICT

CLOVER (48-5247)  
RESERVOIR

DESIGNED

REVIEWED

APPROVED

DRAWN:

DATE:

DRAWING NO.

CG

10/02/95

SCALE:

1"=1320'

SHEET 1 OF 1

OR-03-9172.45-823

AL-187  
Feb 1961

UNITED STATES  
DEPARTMENT OF THE INTERIOR  
BUREAU OF LAND MANAGEMENT

RECEIVED

SECTION

4

Oregon State Water Filings

AUG 1 1997


SE  $\frac{1}{4}$  SE  $\frac{1}{4}$

TOWNSHIP 17 S. RANGE 39 E. W. M.

WATER RESOURCES DIVISION  
SALEM, OREGON

North

CLOVER RESERVOIR

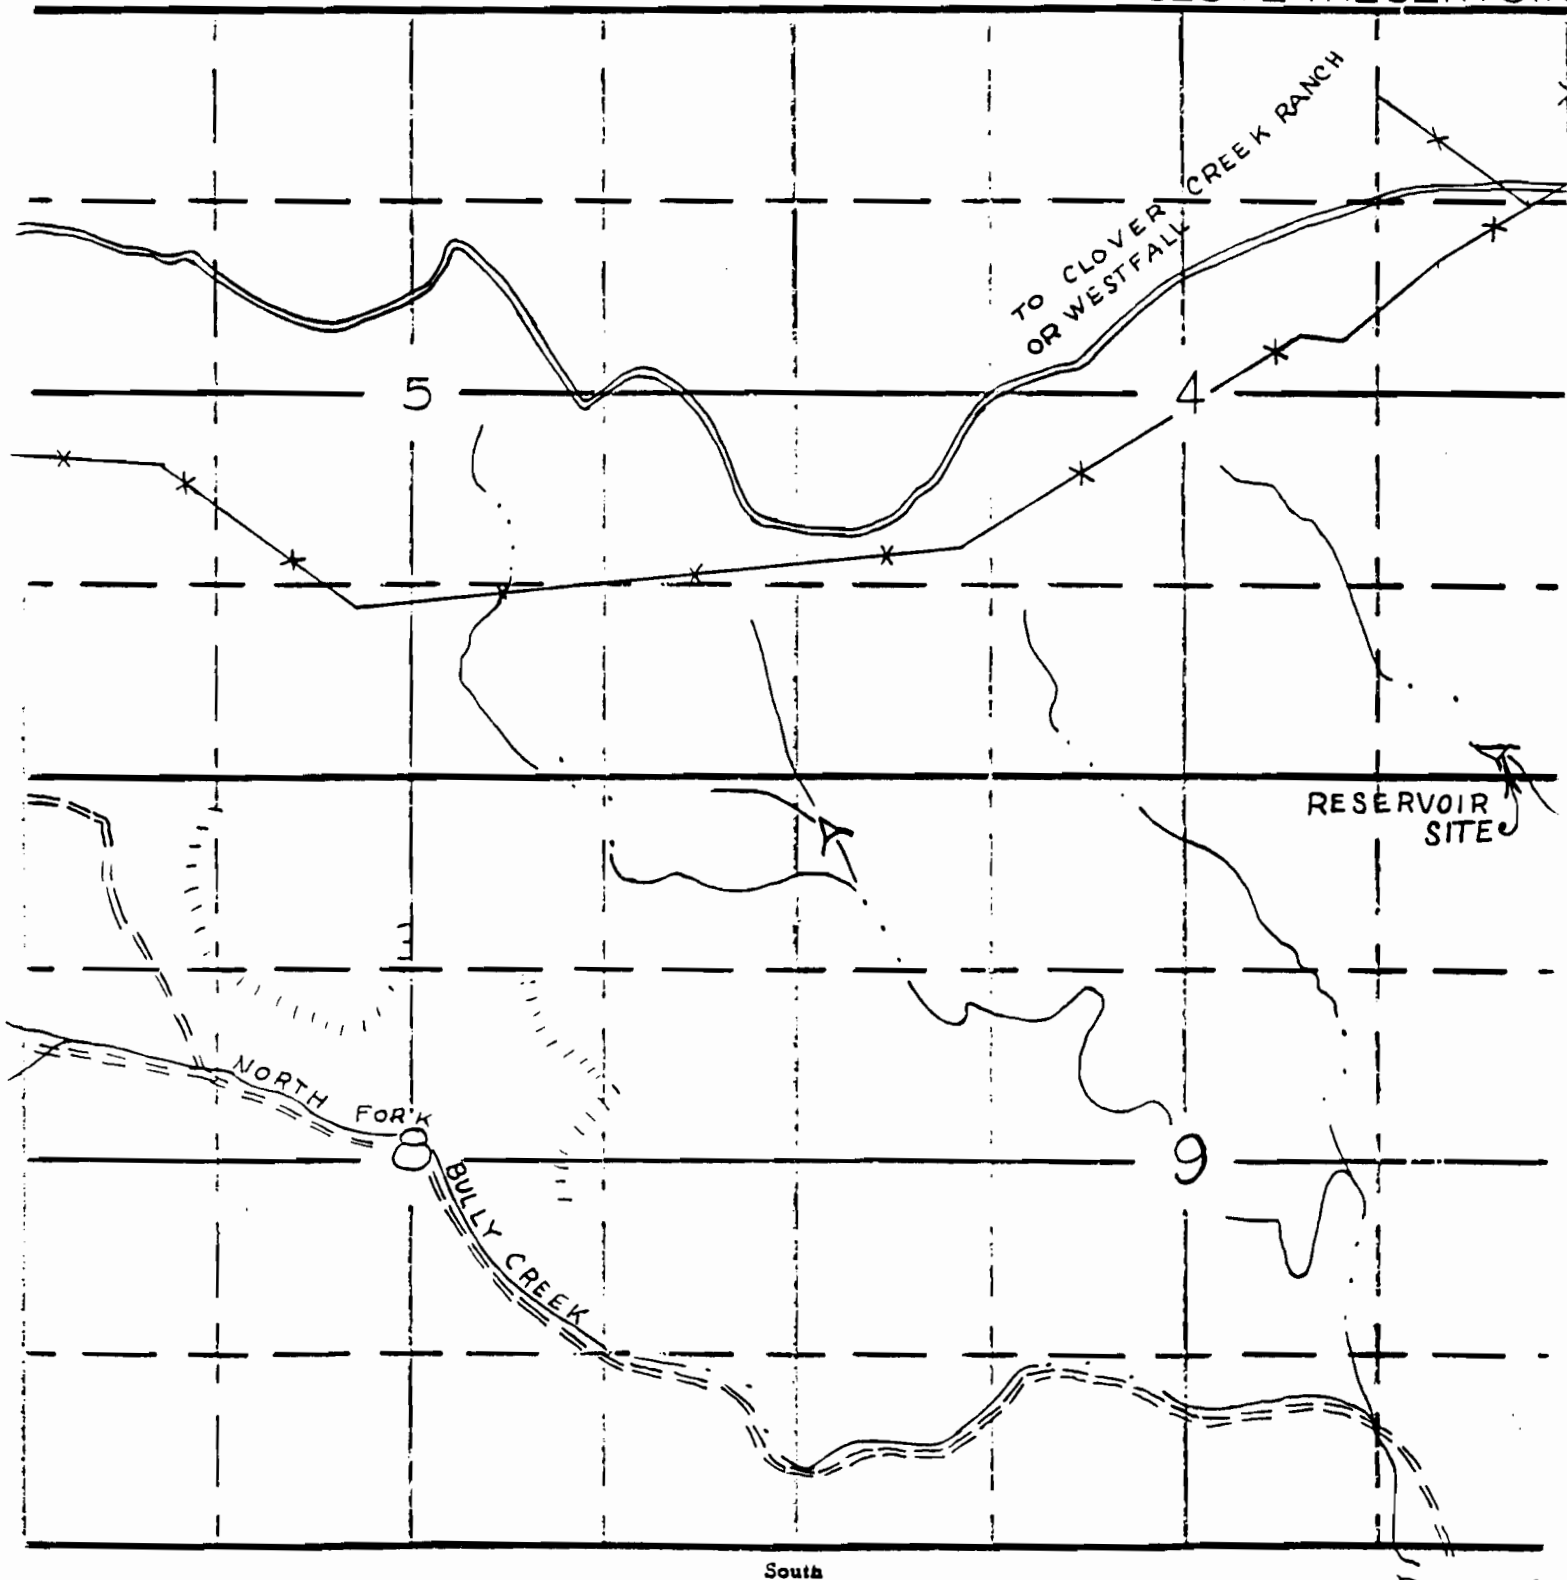

South

APPLICATION No. R-6785  
B106