

APPLICATION MAP FOR PERMIT TO DESCRIPTION

RECEIVED


DEC 30 1994

WATER RESOURCES DIVISION
SALEM, OREGON

SW 1/4 NW 1/4 SEC 22 T 18S R 38E W.M.

U.S.G.S. QUAD - DeARMOND MOUNTAIN, OREG. - 7 1/2'

Application No. R-77898
Permit No.

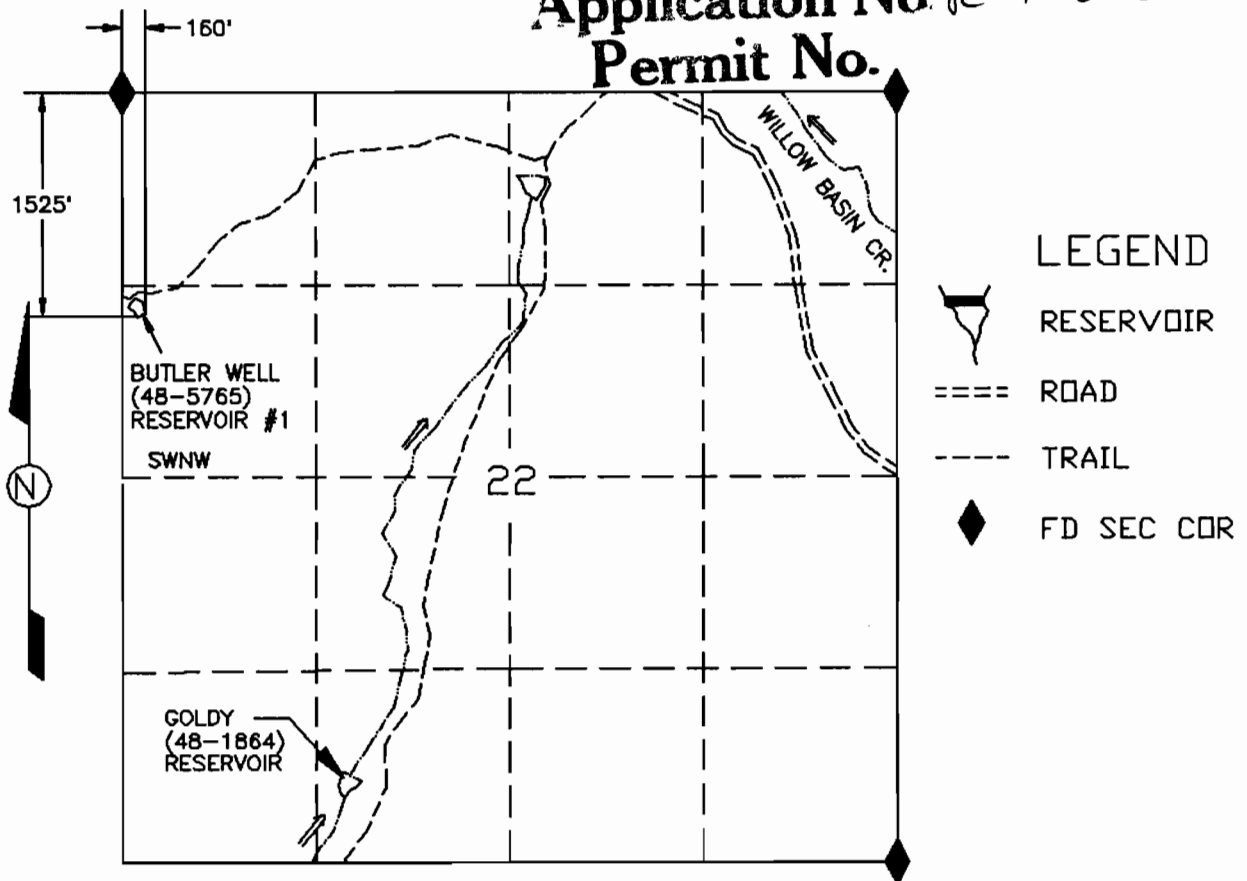

BUTLER WELL (48-5765) RESERVOIR #1

1320 660 0 1320
SCALE 1"=1320'



THIS MAP IS FOR THE PURPOSE OF LOCATING
A WATER RIGHT AND IS NOT INTENDED TO
PROVIDE LEGAL DIMENSIONS FOR LOCATION
OF PROPERTY BOUNDARIES.

ACAD RELEASE 11/DCA
DWG FILE: BUTLERRS

UNITED STATES DEPARTMENT OF THE INTERIOR
BUREAU OF LAND MANAGEMENT
DIVISION OF OPERATIONS VALE DISTRICT

BUTLER WELL (48-5765)
RESERVOIR #1

DESIGNED
REVIEWED
APPROVED
CHIEF, BRANCH OF ENGINEERING

DRAWN: CG SCALE: 1"=1320'
DATE: 04/11/94 SHEET 1 OF 1
DRAWING NO. OR-03-9172.45-491

74890

71132

APPLICATION MAP FOR PERMIT TO CONSTRUCT A RESERVOIR


NW1/4NE1/4 SEC 22 T 18S R 38E W.M.

U.S.G.S. QUAD - DeARMOND MOUNTAIN, OREG. - 7 1/2'


RECEIVED

DEC 30 1994

WATER RESOURCES DIV.
SALEM, OREGON

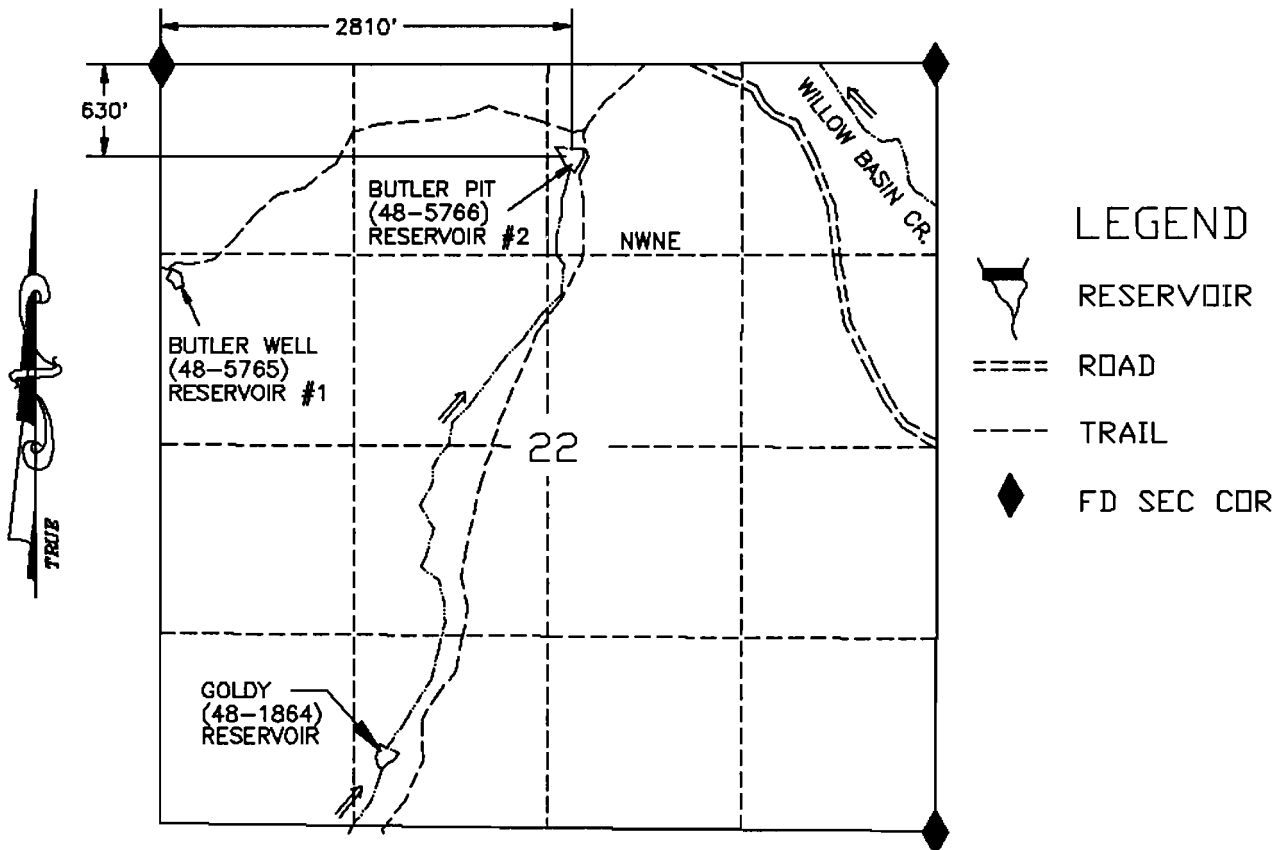

BUTLER PIT (48-5766) RESERVOIR #2

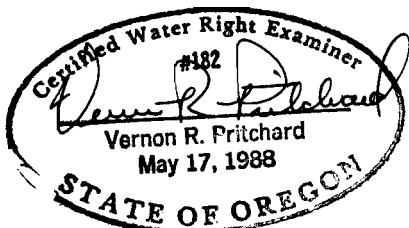

SCALE 1"=1320'

THIS MAP IS FOR THE PURPOSE OF LOCATING
A WATER RIGHT AND IS NOT INTENDED TO
PROVIDE LEGAL DIMENSIONS FOR LOCATION
OF PROPERTY BOUNDARIES.



ACAD RELEASE 11/DCA
DWG FILE: BUTLER2A

UNITED STATES DEPARTMENT OF THE INTERIOR
BUREAU OF LAND MANAGEMENT
DIVISION OF OPERATIONS VALE DISTRICT

BUTLER PIT (48-5766)
RESERVOIR #2

DESIGNED
REVIEWED
APPROVED
CHIEF, BRANCH OF ENGINEERING

DRAWN: CG SCALE: 1"=1320'

DATE: 04/11/94 SHEET 1 OF 1

DRAWING NO. OR-03-9172.45-492

74890

71132

Application No R-77898
Permit No.