

APPLICATION MAP FOR PERMIT TO CONSTRUCT A RESERVOIR


NE1/4NE1/4 SEC 31 T 37S R 48E W.M.

U.S.G.S. QUAD - RAWHIDE POCKET, OREG. - 7 1/2'


RECEIVED

DEC 29 1994

WATER RESOURCES DEP
SALEM, OREGON

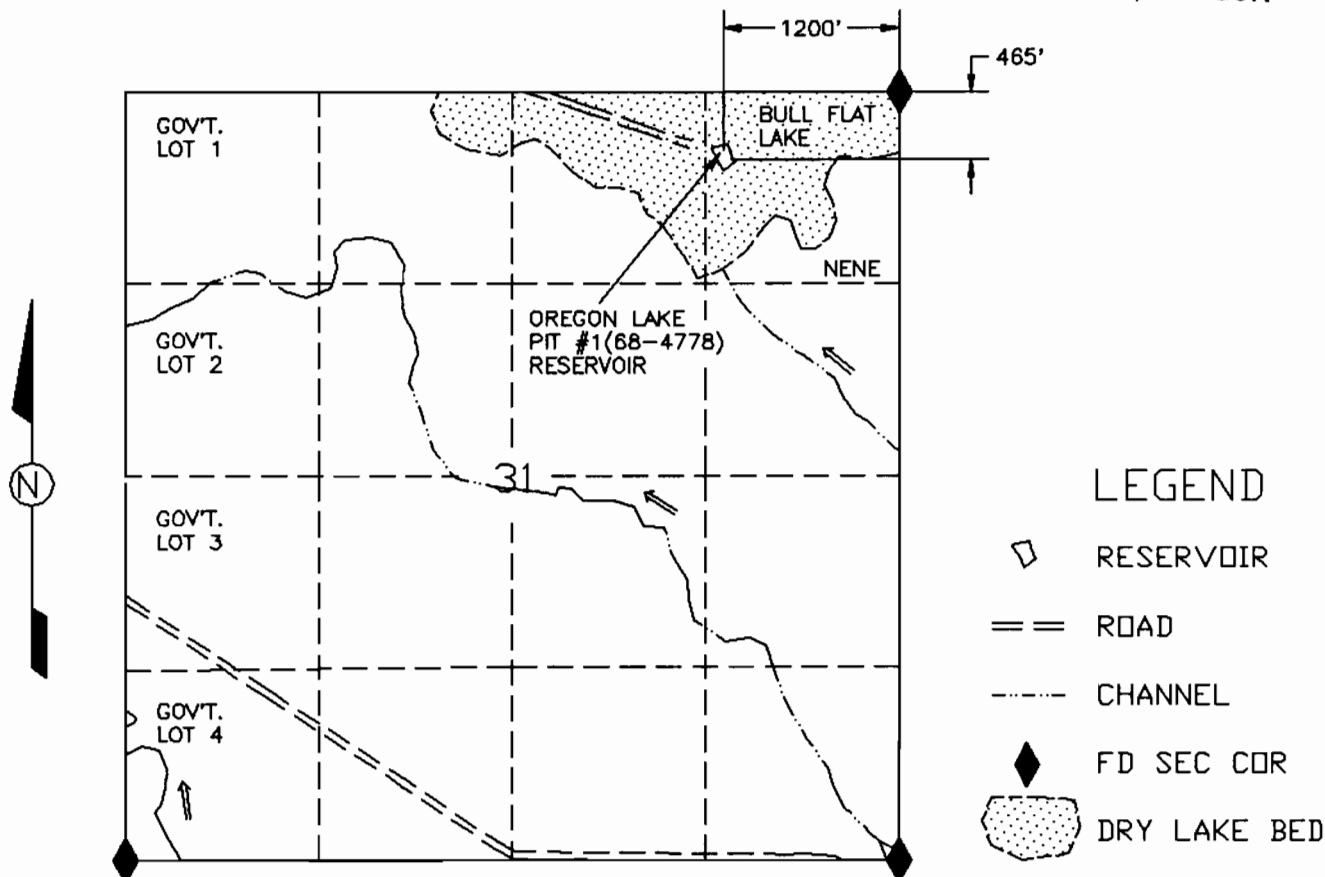

OREGON LAKE PIT #1 (68-4778) RESERVOIR

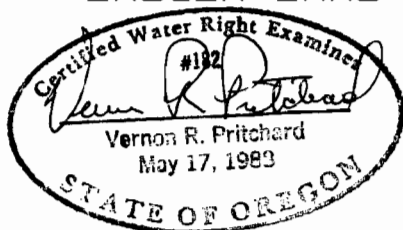

1320 660 0 1320

SCALE 1"=1320'

THIS MAP IS FOR THE PURPOSE OF LOCATING
A WATER RIGHT AND IS NOT INTENDED TO
PROVIDE LEGAL DIMENSIONS FOR LOCATION
OF PROPERTY BOUNDARIES.



UNITED STATES DEPARTMENT OF THE INTERIOR
BUREAU OF LAND MANAGEMENT
DIVISION OF OPERATIONS VALE DISTRICT

OREGON LAKE PIT #1
(68-4778) RESERVOIR

DESIGNED

REVIEWED

APPROVED

DRAWN: CG

DATE: 07/07/94

DRAWING NO.

SCALE: 1"=1320'

SHEET 1 OF 1

DRAWING NO. OR-03-9172.45-575

"CERTIFICATE NO. 71065"


Application No. R-77803
Permit No.

APPLICATION MAP FOR PERMIT TO CONSTRUCT A RESERVOIR

NE1/4 NW1/4 SEC 32 T 33S R 46E W.M.

U.S.G.S. QUAD - JUNIPER POINT, OREG. - 7 1/2'

MUD FLAT
CREEK #2 PIT
(68-5922) RESERVOIR

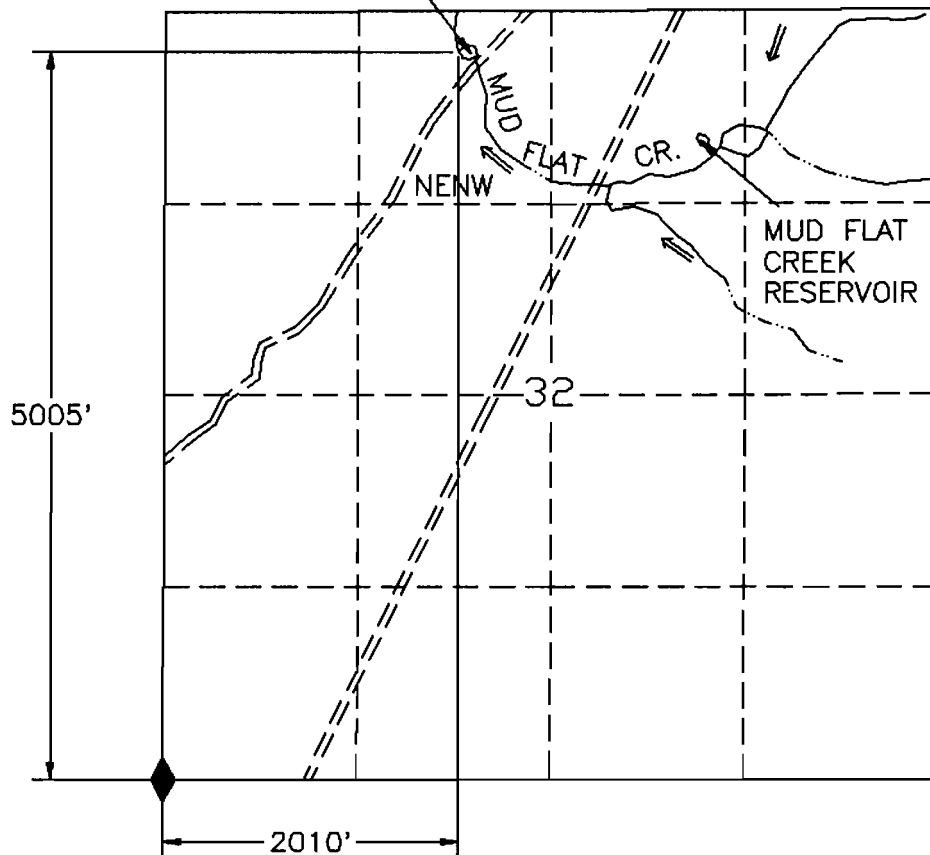

RECEIVED

DEC 29 1994


WATER RESOURCES DEP.
SALEM, OREGON

LEGEND

- RESERVOIR
- == ROAD
- CHANNEL
- ◆ FD SEC COR



MUD FLAT CREEK #2 PIT (68-5922) RESERVOIR

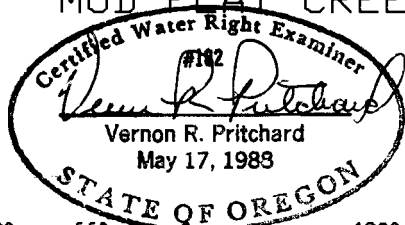

1320 660 1320

SCALE 1"=1320'

THIS MAP IS FOR THE PURPOSE OF LOCATING
A WATER RIGHT AND IS NOT INTENDED TO
PROVIDE LEGAL DIMENSIONS FOR LOCATION
OF PROPERTY BOUNDARIES.



UNITED STATES DEPARTMENT OF THE INTERIOR
BUREAU OF LAND MANAGEMENT
DIVISION OF OPERATIONS VALE DISTRICT

MUD FLAT CREEK #2 PIT
(68-5922) RESERVOIR

DESIGNED
REVIEWED
APPROVED

DRAWN: CG SCALE: 1"=1320'
DATE: 05/27/94 SHEET 1 OF 1
DRAWING NO. OR-03-9172.45-527

ACAD RELEASE 11/04
DWG FILE:MUDFLAT2.DWG


"CERTIFICATE NO. 77803"

Application No. R-77803
Permit No.

APPLICATION MAP FOR PERMIT TO CONSTRUCT A RESERVOIR

SE1/4 NE1/4 SEC 3 T 37S R 44E W.M.

U.S.G.S. QUAD - RATTLESNAKE CANYON, OREG. - 7 1/2'

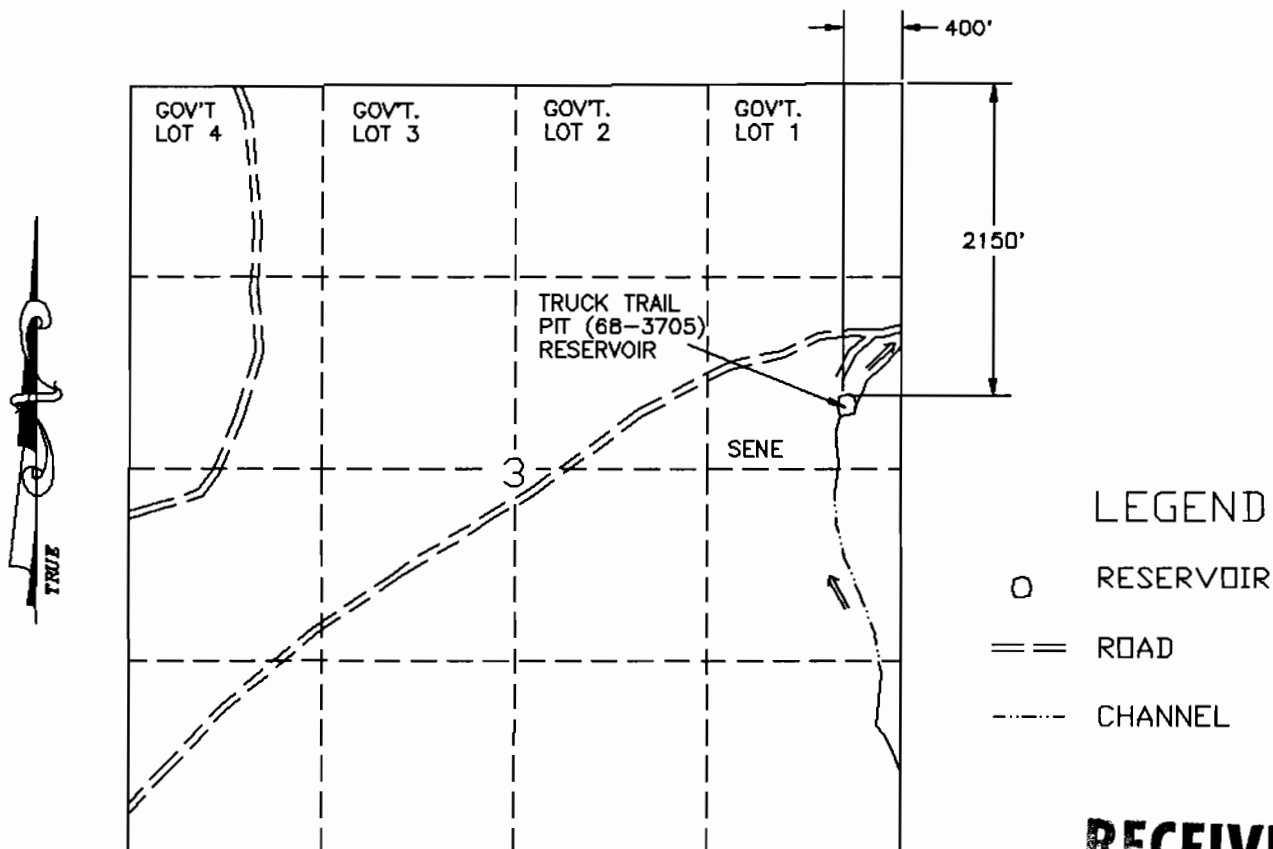

LEGEND


- O RESERVOIR
- == ROAD
- CHANNEL

RECEIVED

DEC 29 1994

TRUCK TRAIL PIT (68-3705) RESERVOIR

WATER RESOURCES DEP
SALEM, OREGON

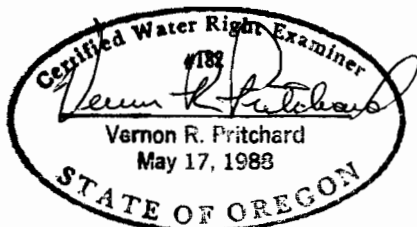

1320 660 0 1320

SCALE 1"=1320'

THIS MAP IS FOR THE PURPOSE OF LOCATING
A WATER RIGHT AND IS NOT INTENDED TO
PROVIDE LEGAL DIMENSIONS FOR LOCATION
OF PROPERTY BOUNDARIES.



UNITED STATES DEPARTMENT OF THE INTERIOR
BUREAU OF LAND MANAGEMENT
DIVISION OF OPERATIONS VALE DISTRICT

TRUCK TRAIL PIT
(68-3705) RESERVOIR

DESIGNED
REVIEWED
APPROVED

DRAWN: CG SCALE: 1"=1320'
DATE: 05/31/94 SHEET 1 OF 1

DRAWING NO. OR-03-9172.45-531

ACAD RELEASE 11/04
DWG FILE: TRUCKTRA.DWG

77065

"CERTIFICATE NO.

Application No R-77803
Permit No.