



SCALE 1:48000

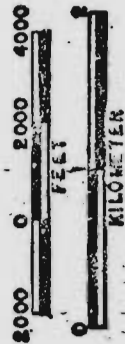

RECEIVED
DEC 06 1993
DEPT. of REVENUE STATE OF OREGON
ASSESSMENT & APPRAISAL DIV.

71877

UNION

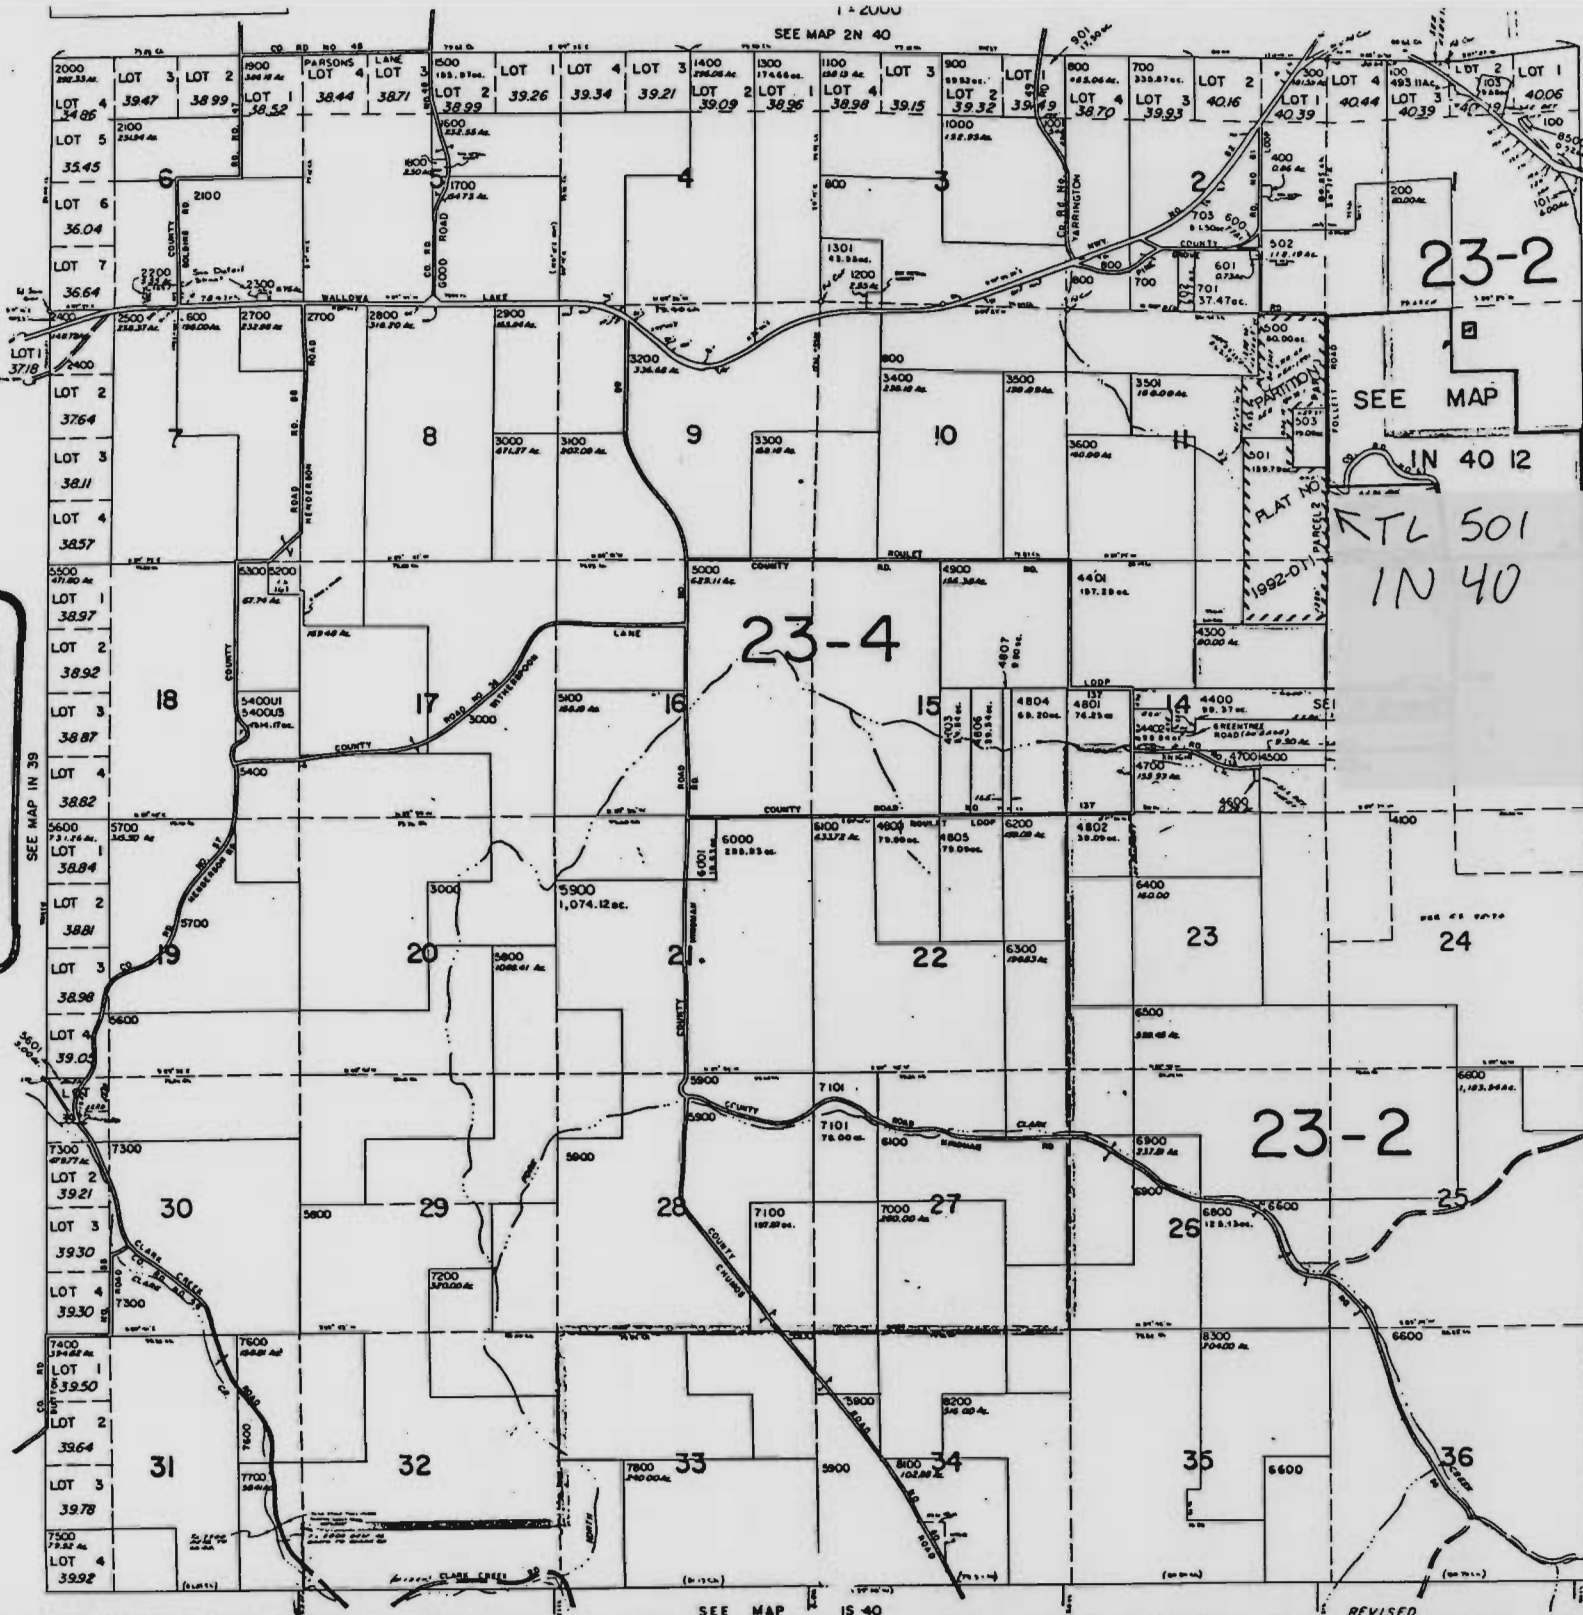

IN 40
CANCELLED NOS:
104 105 102
190 504
3700 thru 4008
6700 5400U2
7900 8000
1501 4201
8400

SEE MAP
IN 40 12
RTL 501
IN 40

Application No. R-80294
Permit No.

NOT A PART OF THE ORIGINAL SURVEY
THESE ARE ADDITIONAL LOTS
AND SETBACKS ADDED
BY THE COUNTY ENGINEER
ON 10/1/93

IN 10
25