



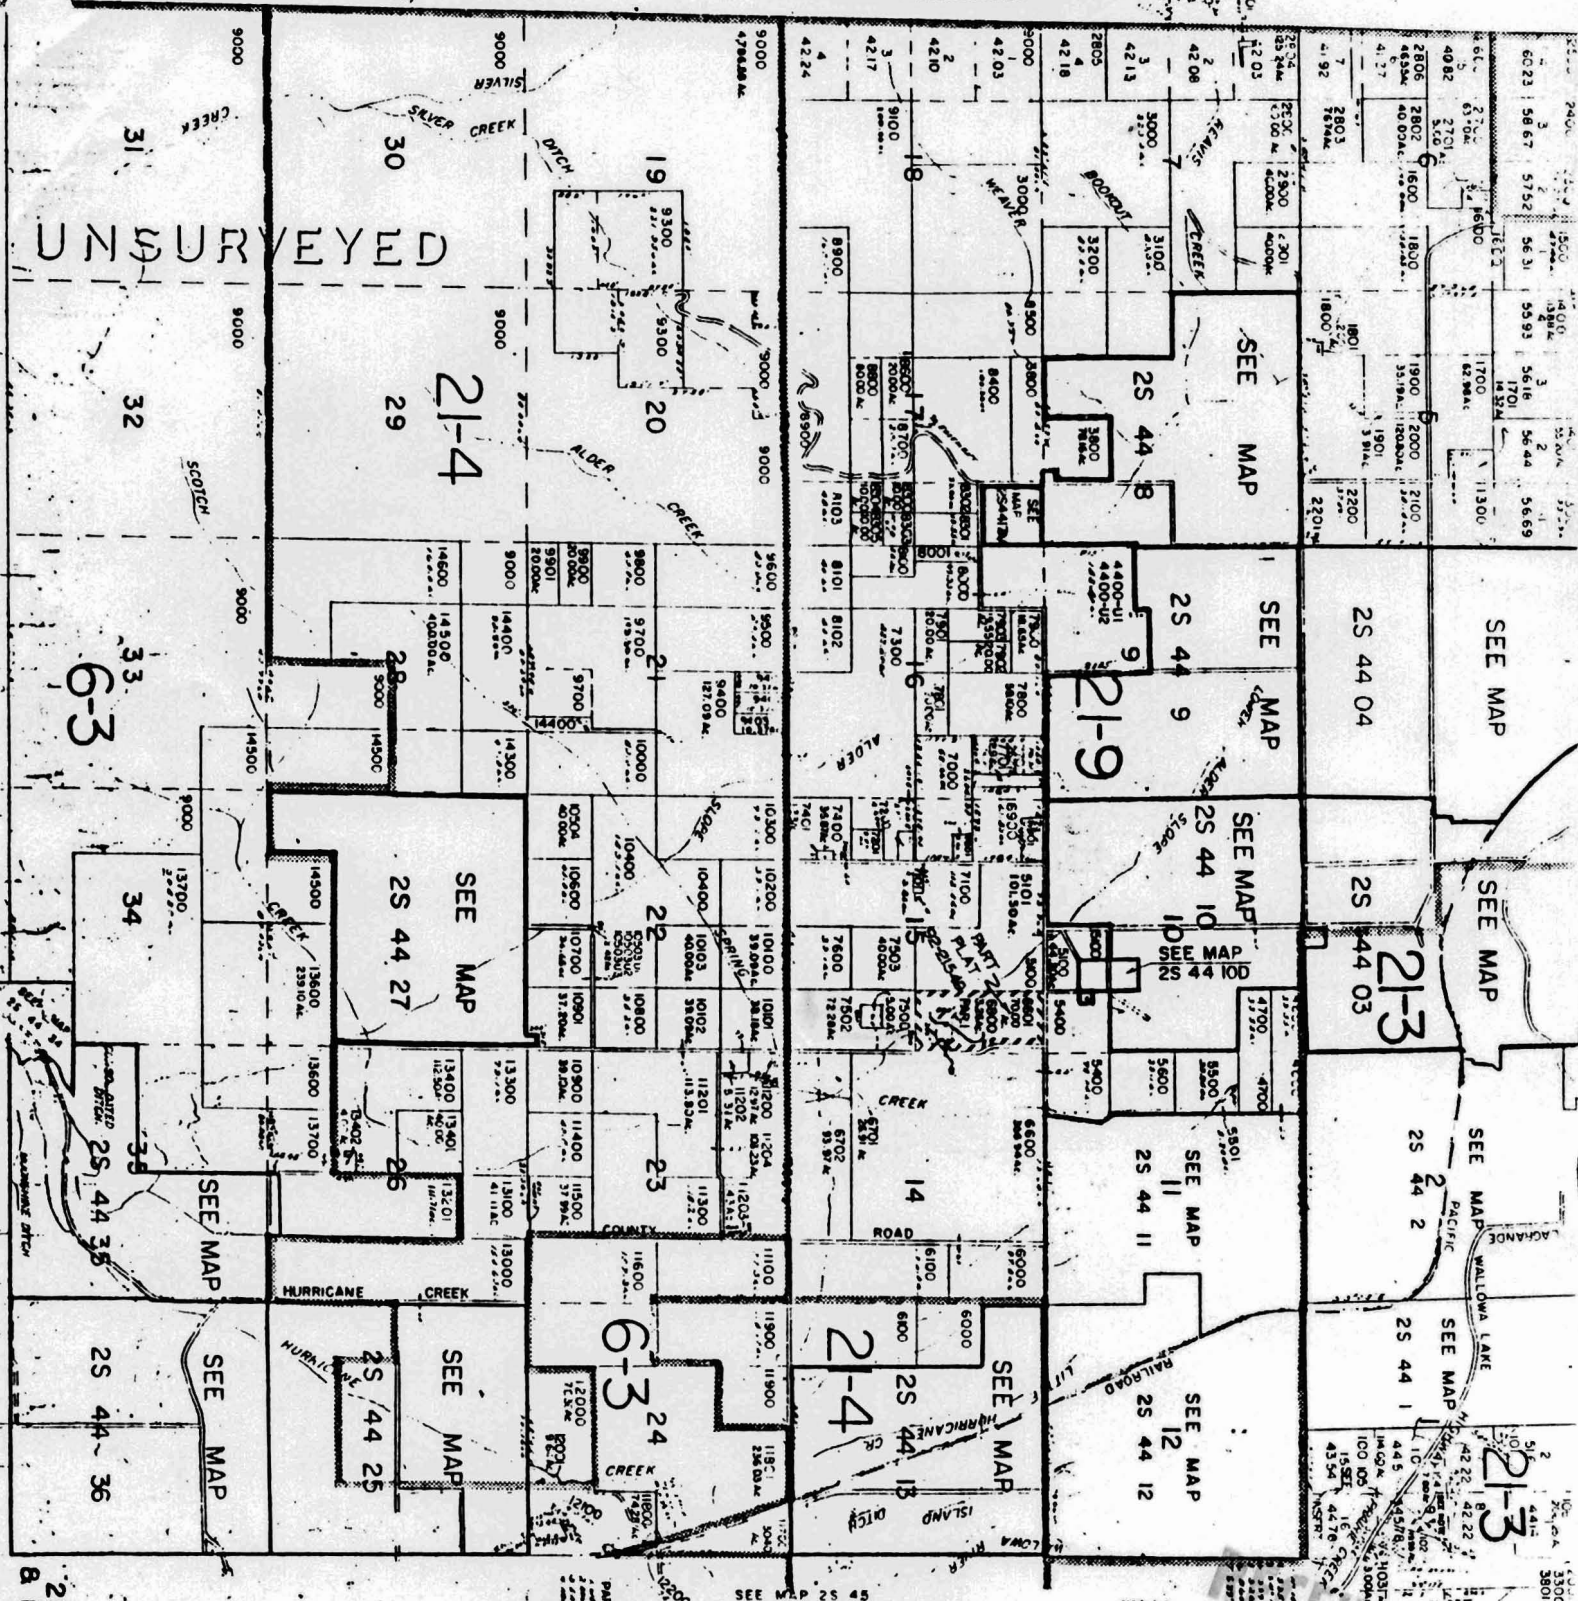

SCALE 1" = 48000'

SEE MAP

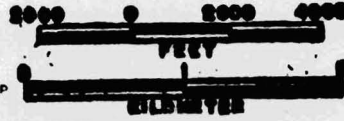

Application No. 80620

Permit No.

CERTIFICATE NO.

72060

25 44

WILLOWA