310

2886

I, E.B. Alsop of Boise, Idaho do hereby certify that the ANTELOPE DAM LATERAL on this map was made from notes taken during an actual survey under my immediate supervision, that the MAIN and HIGH LINE CANALS are true copies of lines run by Mr. W.S. Williams of Caldwell, Idaho and were checked up under my supervision in 1913-14, and that it correctly represents the work described in the accompanying application together with the location of streams etc. in the immediate vicinity, and has written thereon the area in each smallest legal subdivision which it is supposed to irrigate.

E.B. Alsop
Engr.

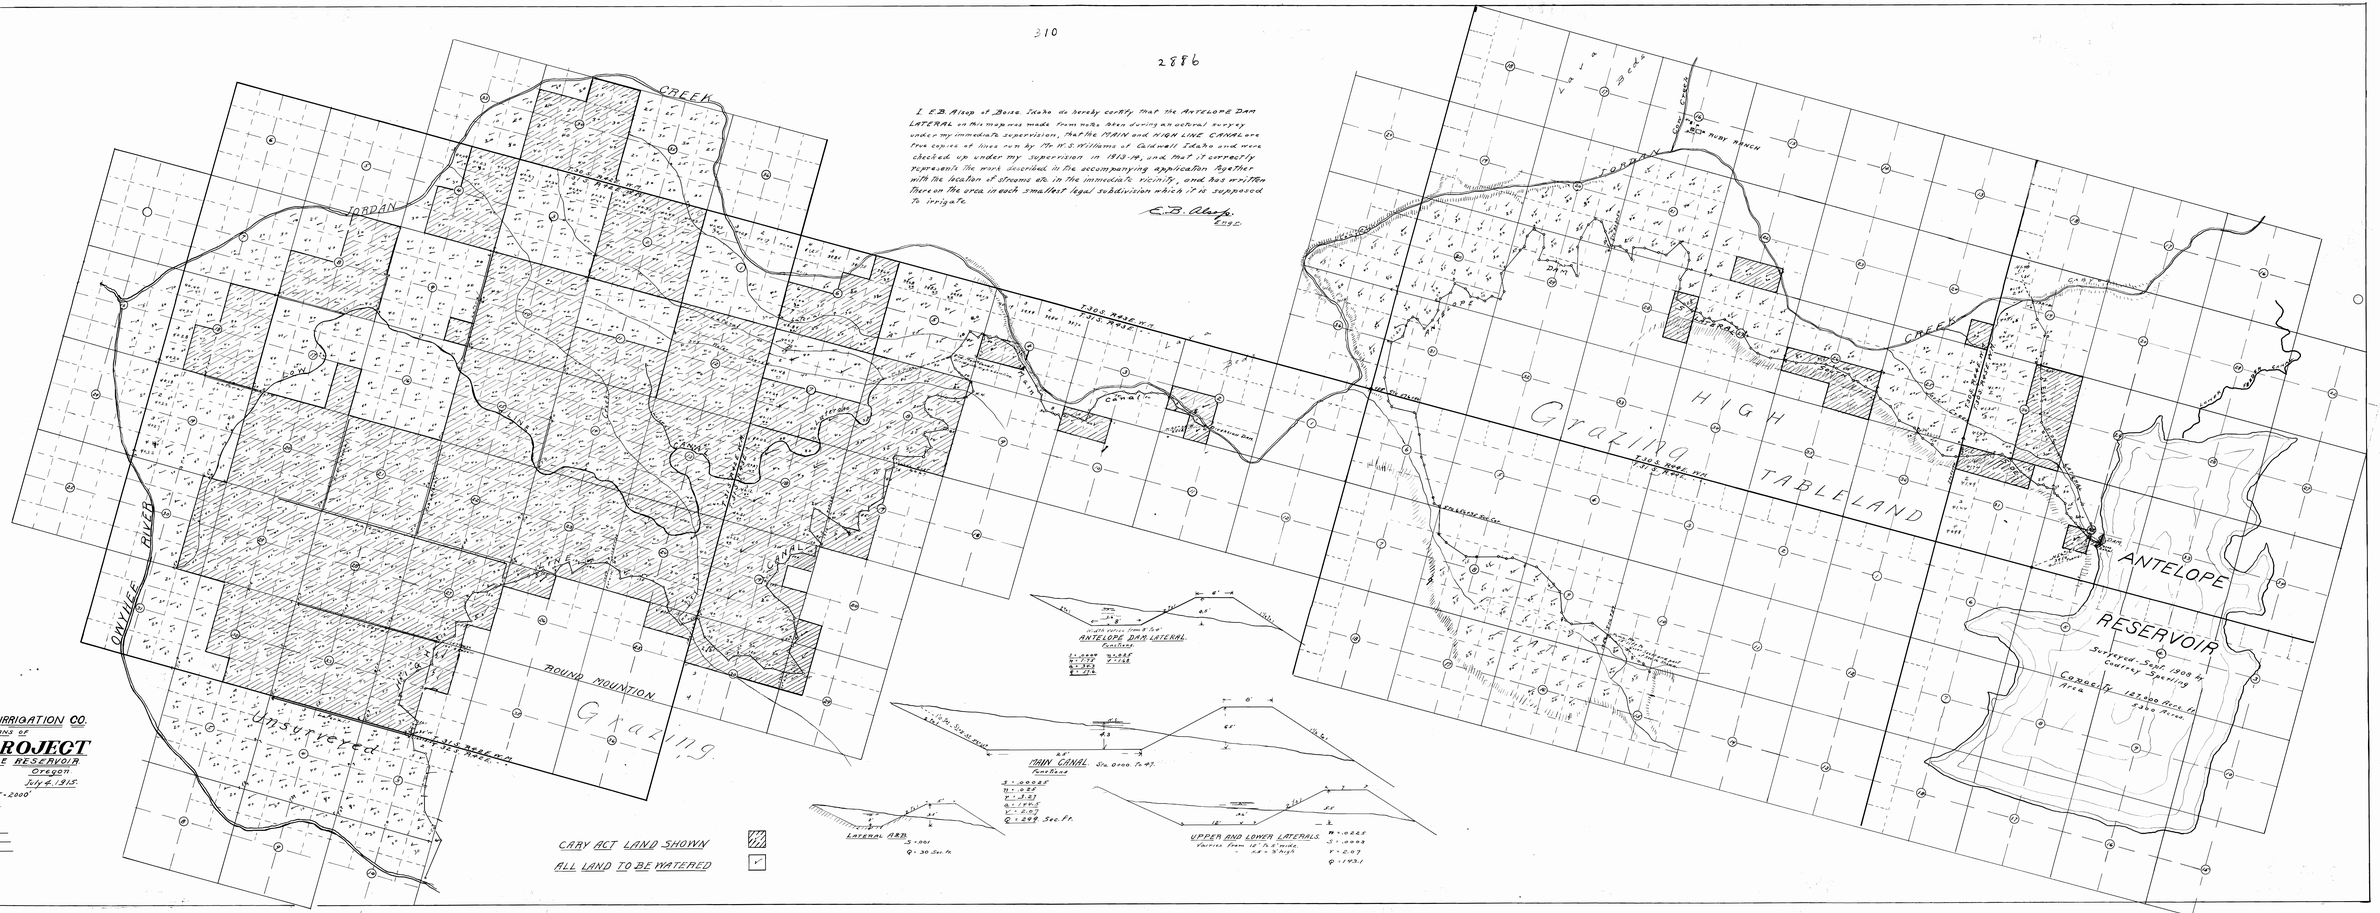

JORDAN VALLEY IRRIGATION CO.
GENERAL PLANS OF
LOWER PROJECT
UNDER ANTELOPE RESERVOIR
Malheur Co. Oregon
Boise, Idaho July 4, 1915.
Scale 1" = 2000'
DRA.

Water Filings