


RECEIVED

AUG 8 - 1979

WATER RESOURCES DEPT
SALEM, OREGON

T. 22 S. R. 41 E. W.M.

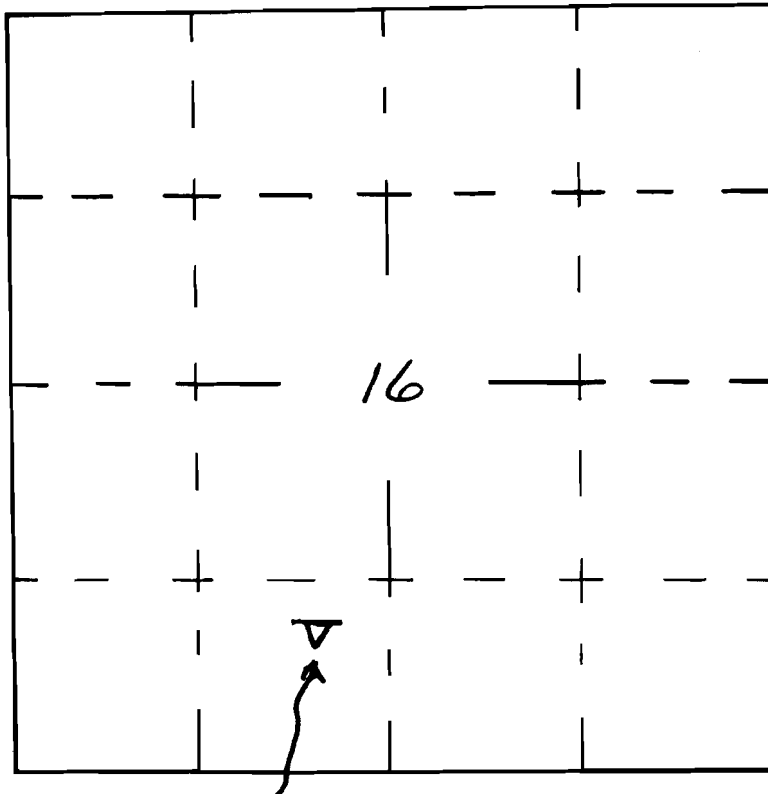

Application No. R59075

Permit No. ~~SUPERSEDED~~

U. S. DEPARTMENT OF THE INTERIOR
BUREAU OF LAND MANAGEMENT

GOOD PLACE

DESIGNED _____

RECOMM. _____

DRAWN _____

RECOMM. _____

CHIEF, DIV. OF ENG.

CHECKED _____

APPROVED _____

SCALE _____

DATE _____

SHEET _____ OF _____

DRAWING NO. _____


UNITED STATES
DEPARTMENT OF THE INTERIOR
BUREAU OF LAND MANAGEMENT

SECTION 16

Oregon State Water Filings

NE 1/4 SW 1/4 TOWNSHIP 22S, RANGE 41E, W. M.

GOOD PLACE RESERVOIR

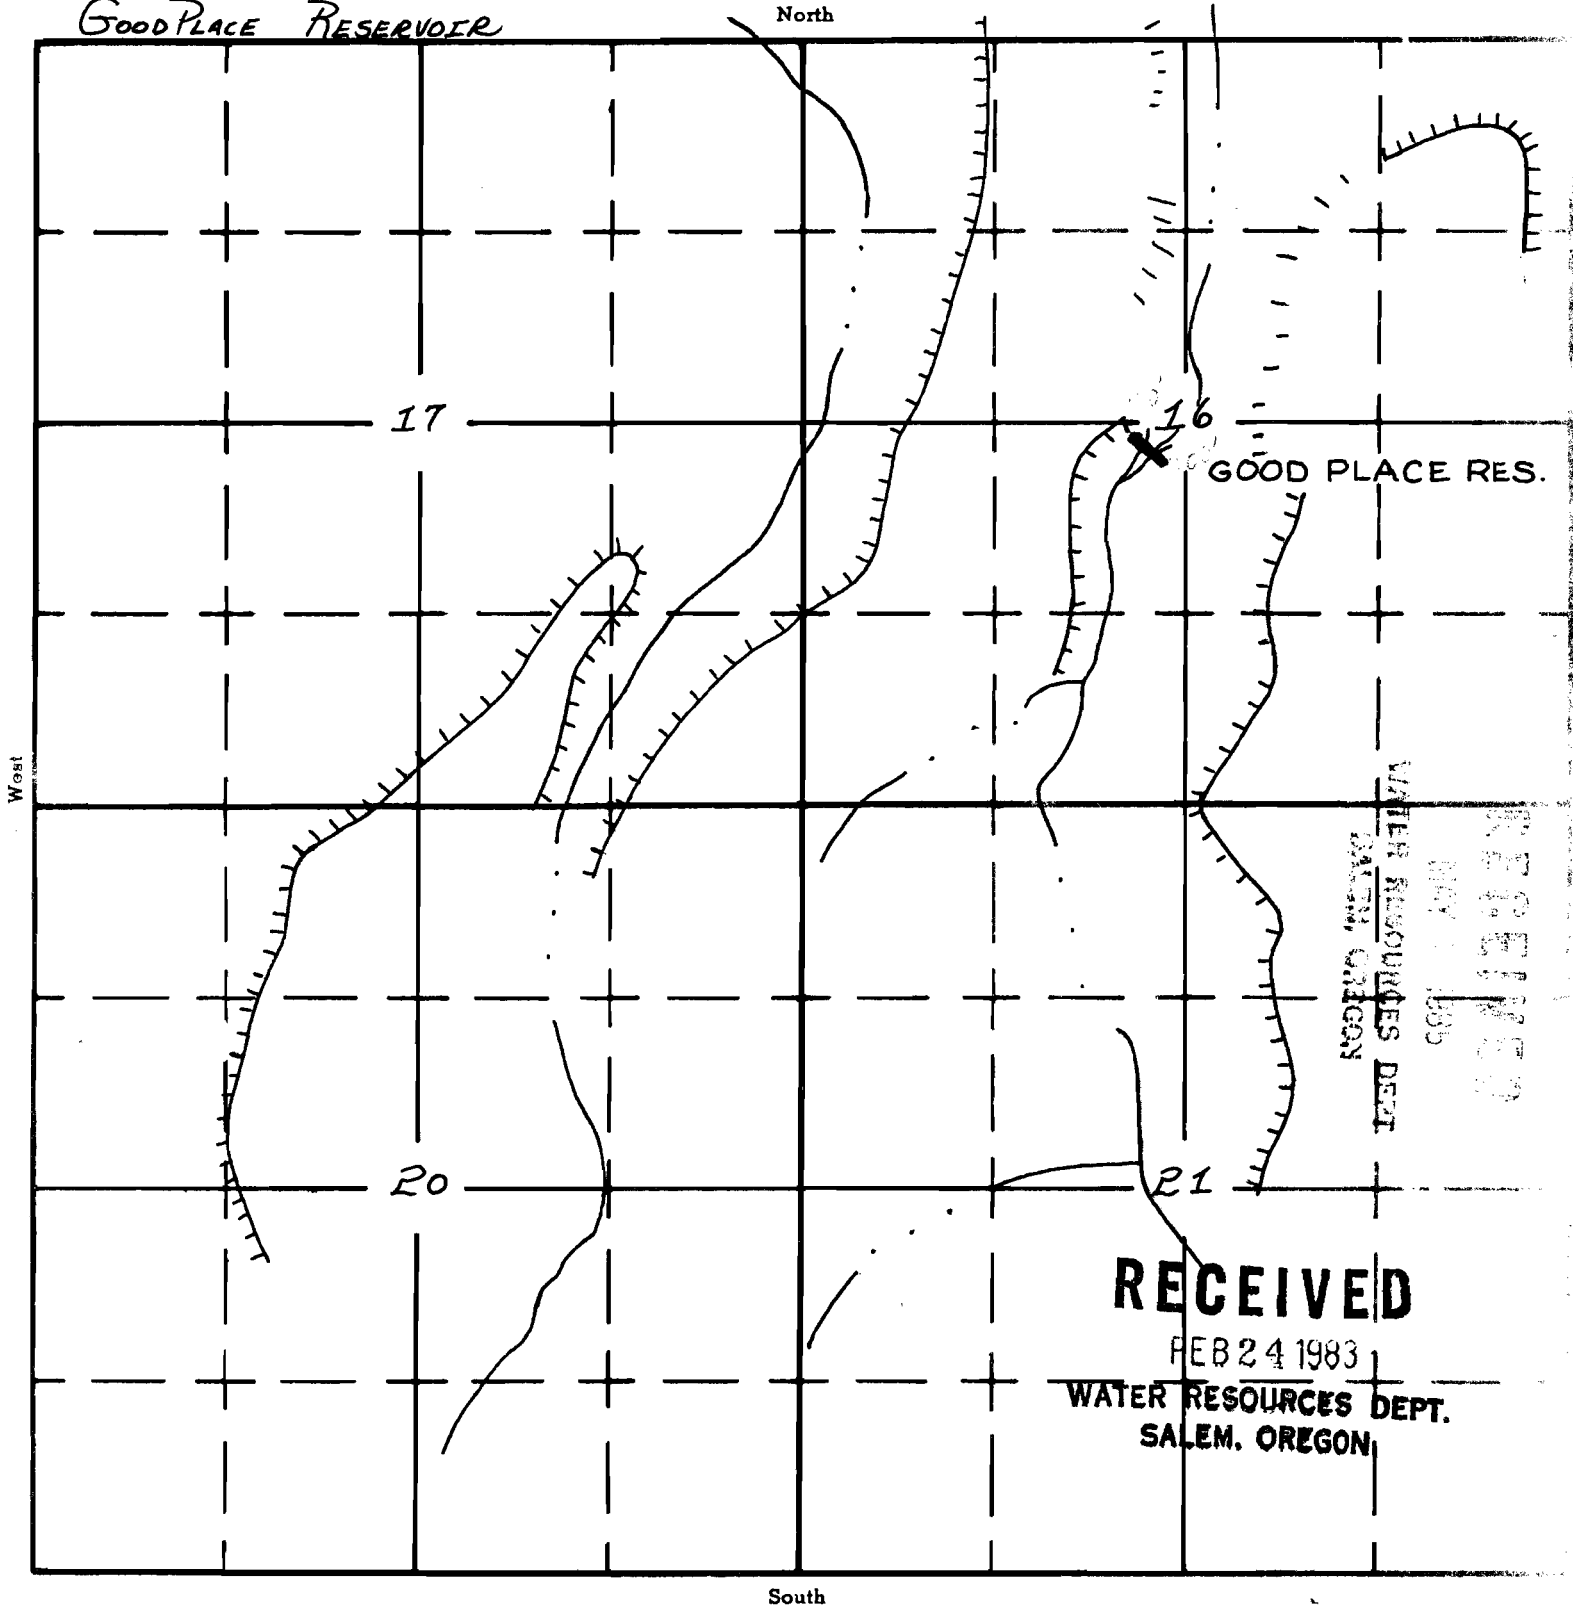

RECEIVED
MAY 1 1983
WATER RESOURCES DEPT.
SALEM, OREGON

RECEIVED

FEB 24 1983

WATER RESOURCES DEPT.
SALEM, OREGON

APPLICATION No. R-59075
PERMIT No. R10516

APPLICATION MAP FOR PERMIT TO CONSTRUCT A RESERVOIR


SW1/4NW1/4 SEC 34 T 23S R 38E W.M.

U.S.G.S. MOSQUITO MTN., OREG. - 7 1/2'


RECEIVED

MAY - 9 1994

WATER RESOURCES DEPT.
SALEM, OREGON

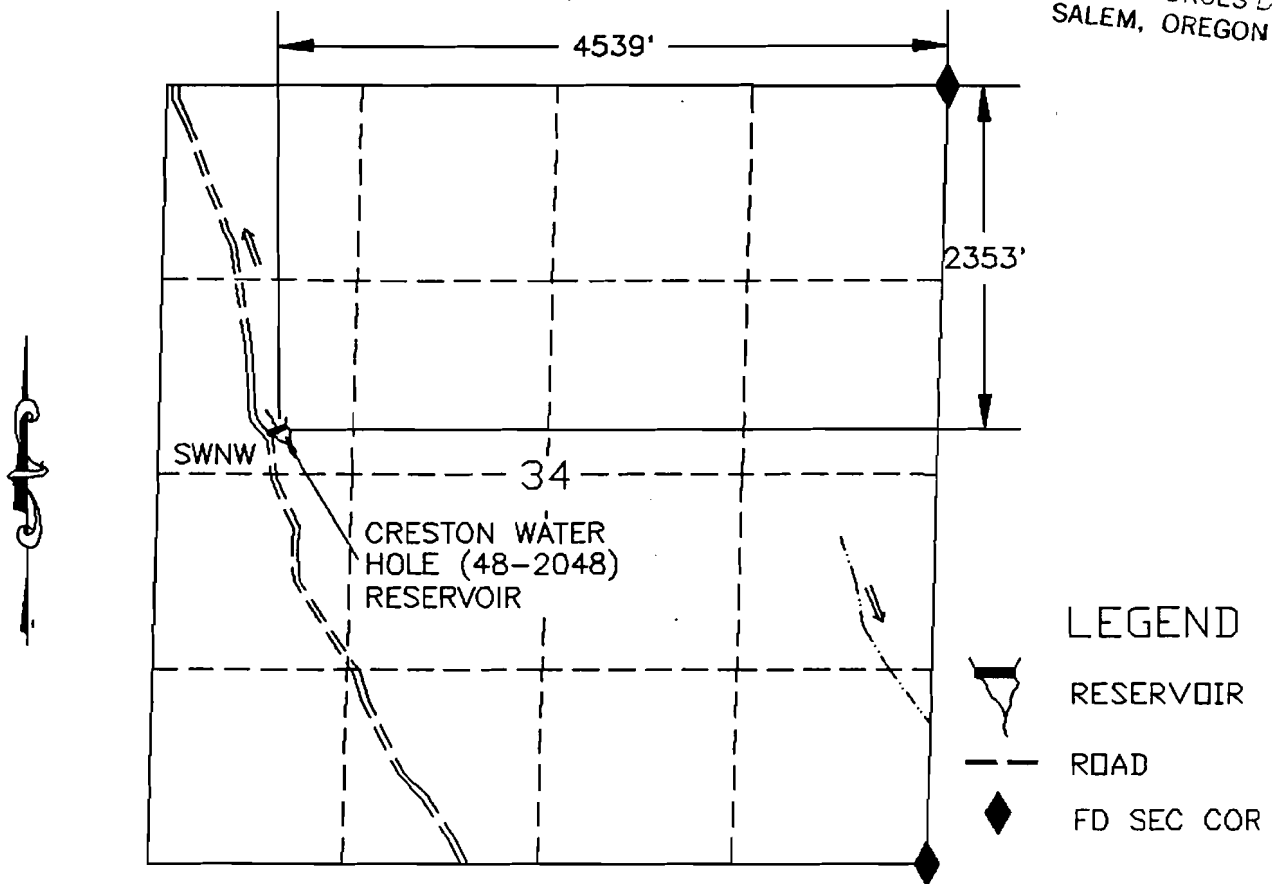

CRESTON WATER HOLE (48-2048) RESERVOIR

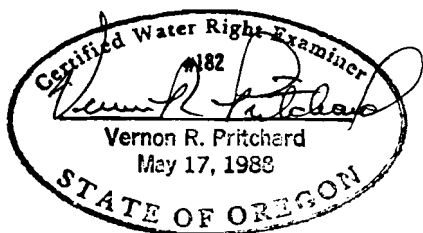

1320 660 0 1320

SCALE 1"=1320'

THIS MAP IS FOR THE PURPOSE OF LOCATING
A WATER RIGHT AND IS NOT INTENDED TO
PROVIDE LEGAL DIMENSIONS FOR LOCATION
OF PROPERTY BOUNDARIES.



UNITED STATES DEPARTMENT OF THE INTERIOR
BUREAU OF LAND MANAGEMENT
DIVISION OF OPERATIONS VALE DISTRICT

CRESTON WATER HOLE (48-2048) RESERVOIR

DESIGNED
REVIEWED *Vernon R. Pritchard*
APPROVED *George D. Voeck*
CHIEF BRANCH OF ENGINEERING

DRAWN: CG SCALE: 1"=1320'

DATE: 02/02/92 SHEET 1 OF 1

DRAWING NO. DR-03-9172.45-199

ACAD RELEASE 11/04
DWG FILE: CRESTON