


APPLICATION MAP
FOR PERMIT TO
CONSTRUCT TWO RESERVOIRS

BIG LAKE WATERHOLE (48-1348) RESERVOIR

GOV'T. LOT 3, SEC 31, T.27S., R.41E., W.M.
U.S.G.S. QUAD - SACRAMENTO BUTTE, OREG. - 7 1/2'

HANSON WATERHOLE (48-1972) RESERVOIR

SW1/4 NE1/4 SEC. 29, T.27S., R.41E., W.M.
U.S.G.S. QUAD - RINEHART CANYON, OREG. - 7 1/2'

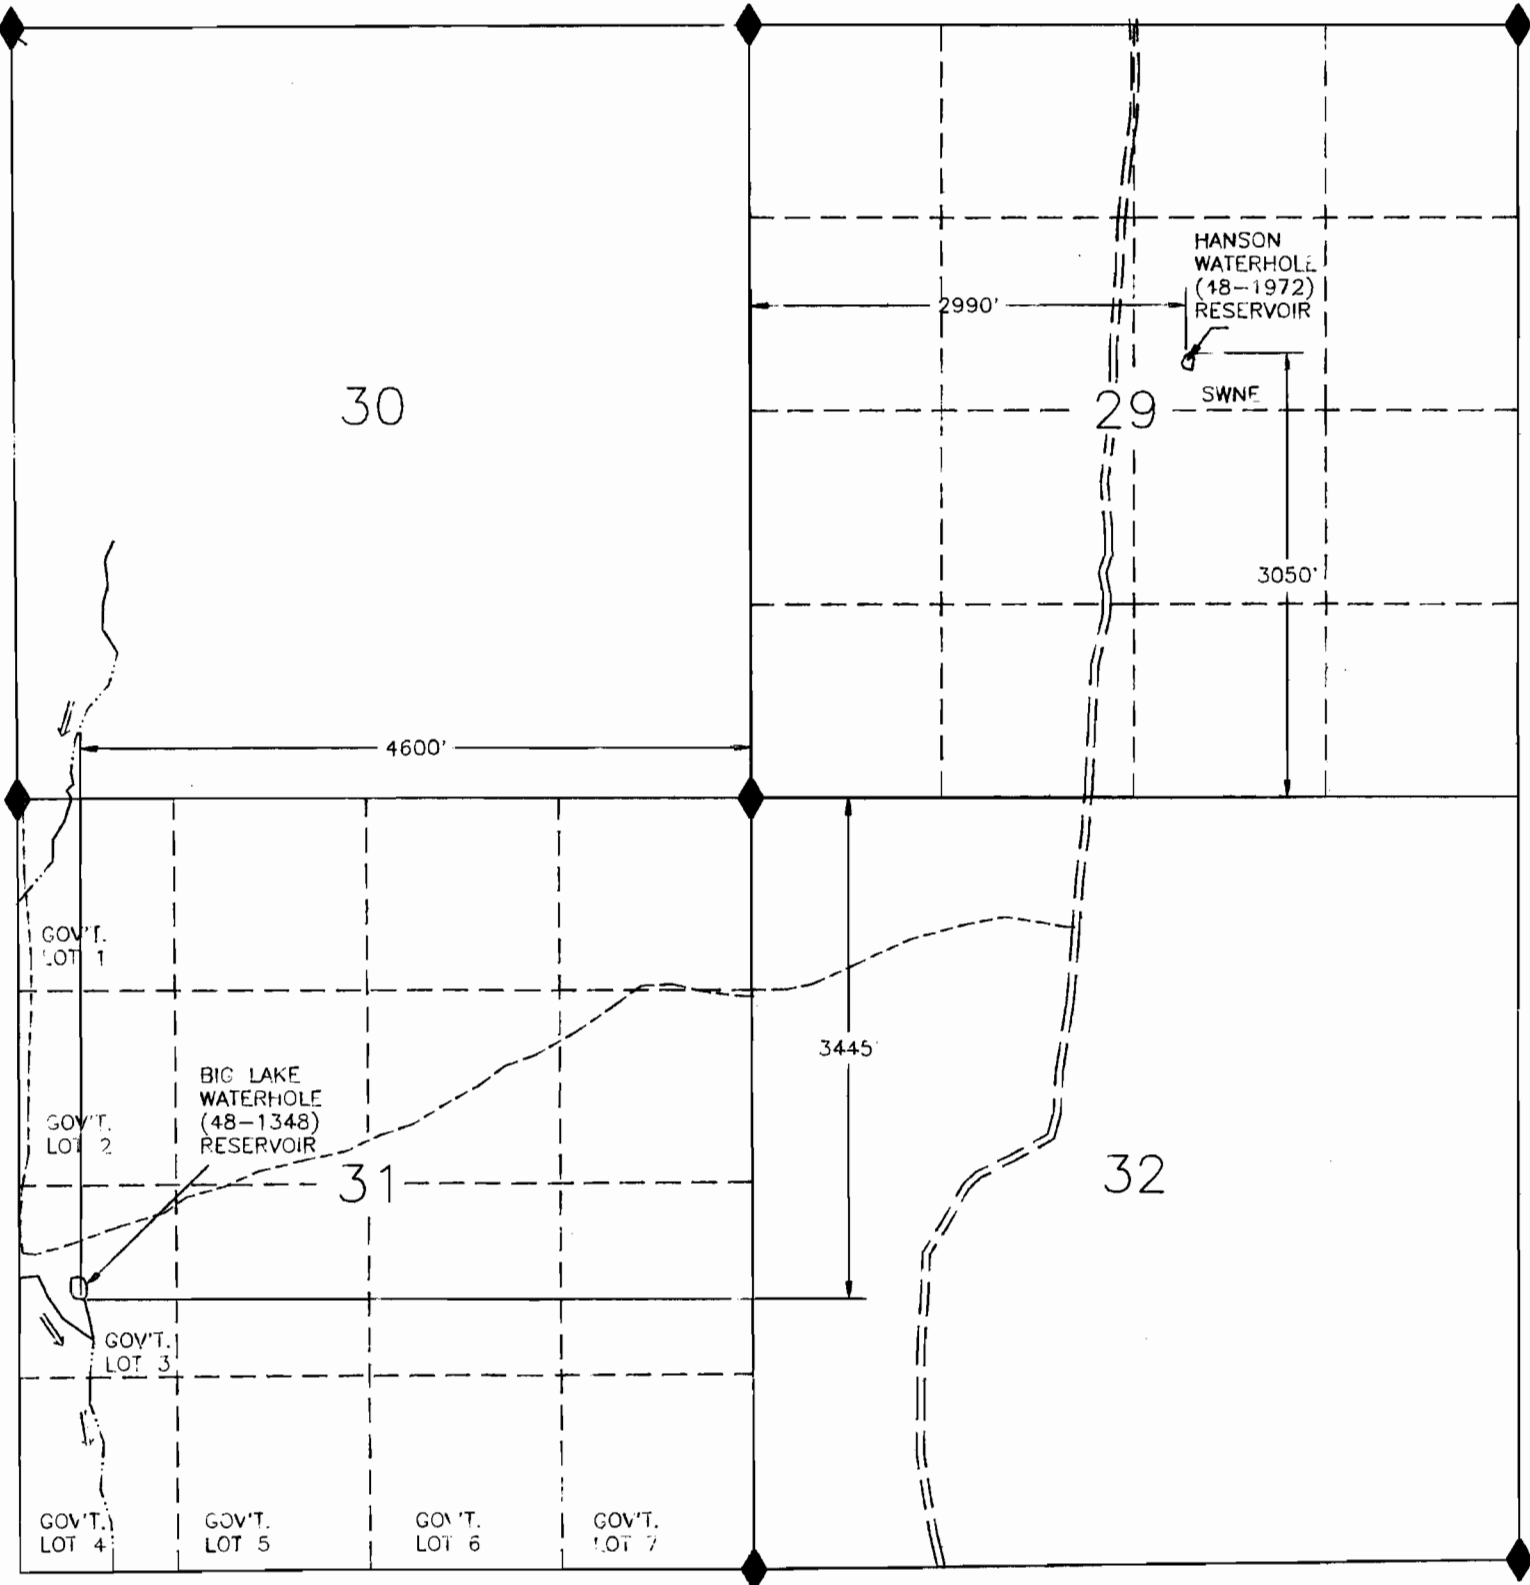

LEGEND


- RESERVOIR
- == ROAD
- JEEP TRAIL
- CHANNEL
- ◆ FD SEC COR

RECEIVED

NOV 22 1993
WATER RESOURCES DEPT.
SALEM, OREGON


Application No. R-73786
Permit No.

CERTIFICATE NO. 69042

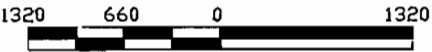

SCALE 1"=1320'

THIS MAP IS FOR THE PURPOSE OF LOCATING
A WATER RIGHT AND IS NOT INTENDED TO
PROVIDE LEGAL DIMENSIONS FOR LOCATION
OF PROPERTY BOUNDARIES.

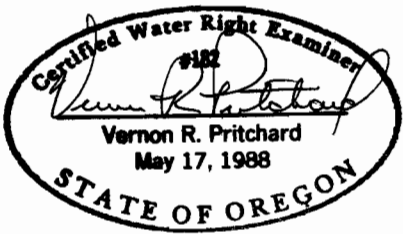

UNITED STATES DEPARTMENT OF THE INTERIOR
BUREAU OF LAND MANAGEMENT
DIVISION OF OPERATIONS VALE DISTRICT

BIG LAKE WATERHOLE (48-1348)
& HANSON WATERHOLE (48-1972)
RESERVOIRS

DESIGNED
REVIEWED
APPROVED

DRAWN: CC
DATE: 09/27/93
DRAWING NO. DR-03-9172.45-455

SCALE: 1"=1320'
SHEET 1 OF 1