


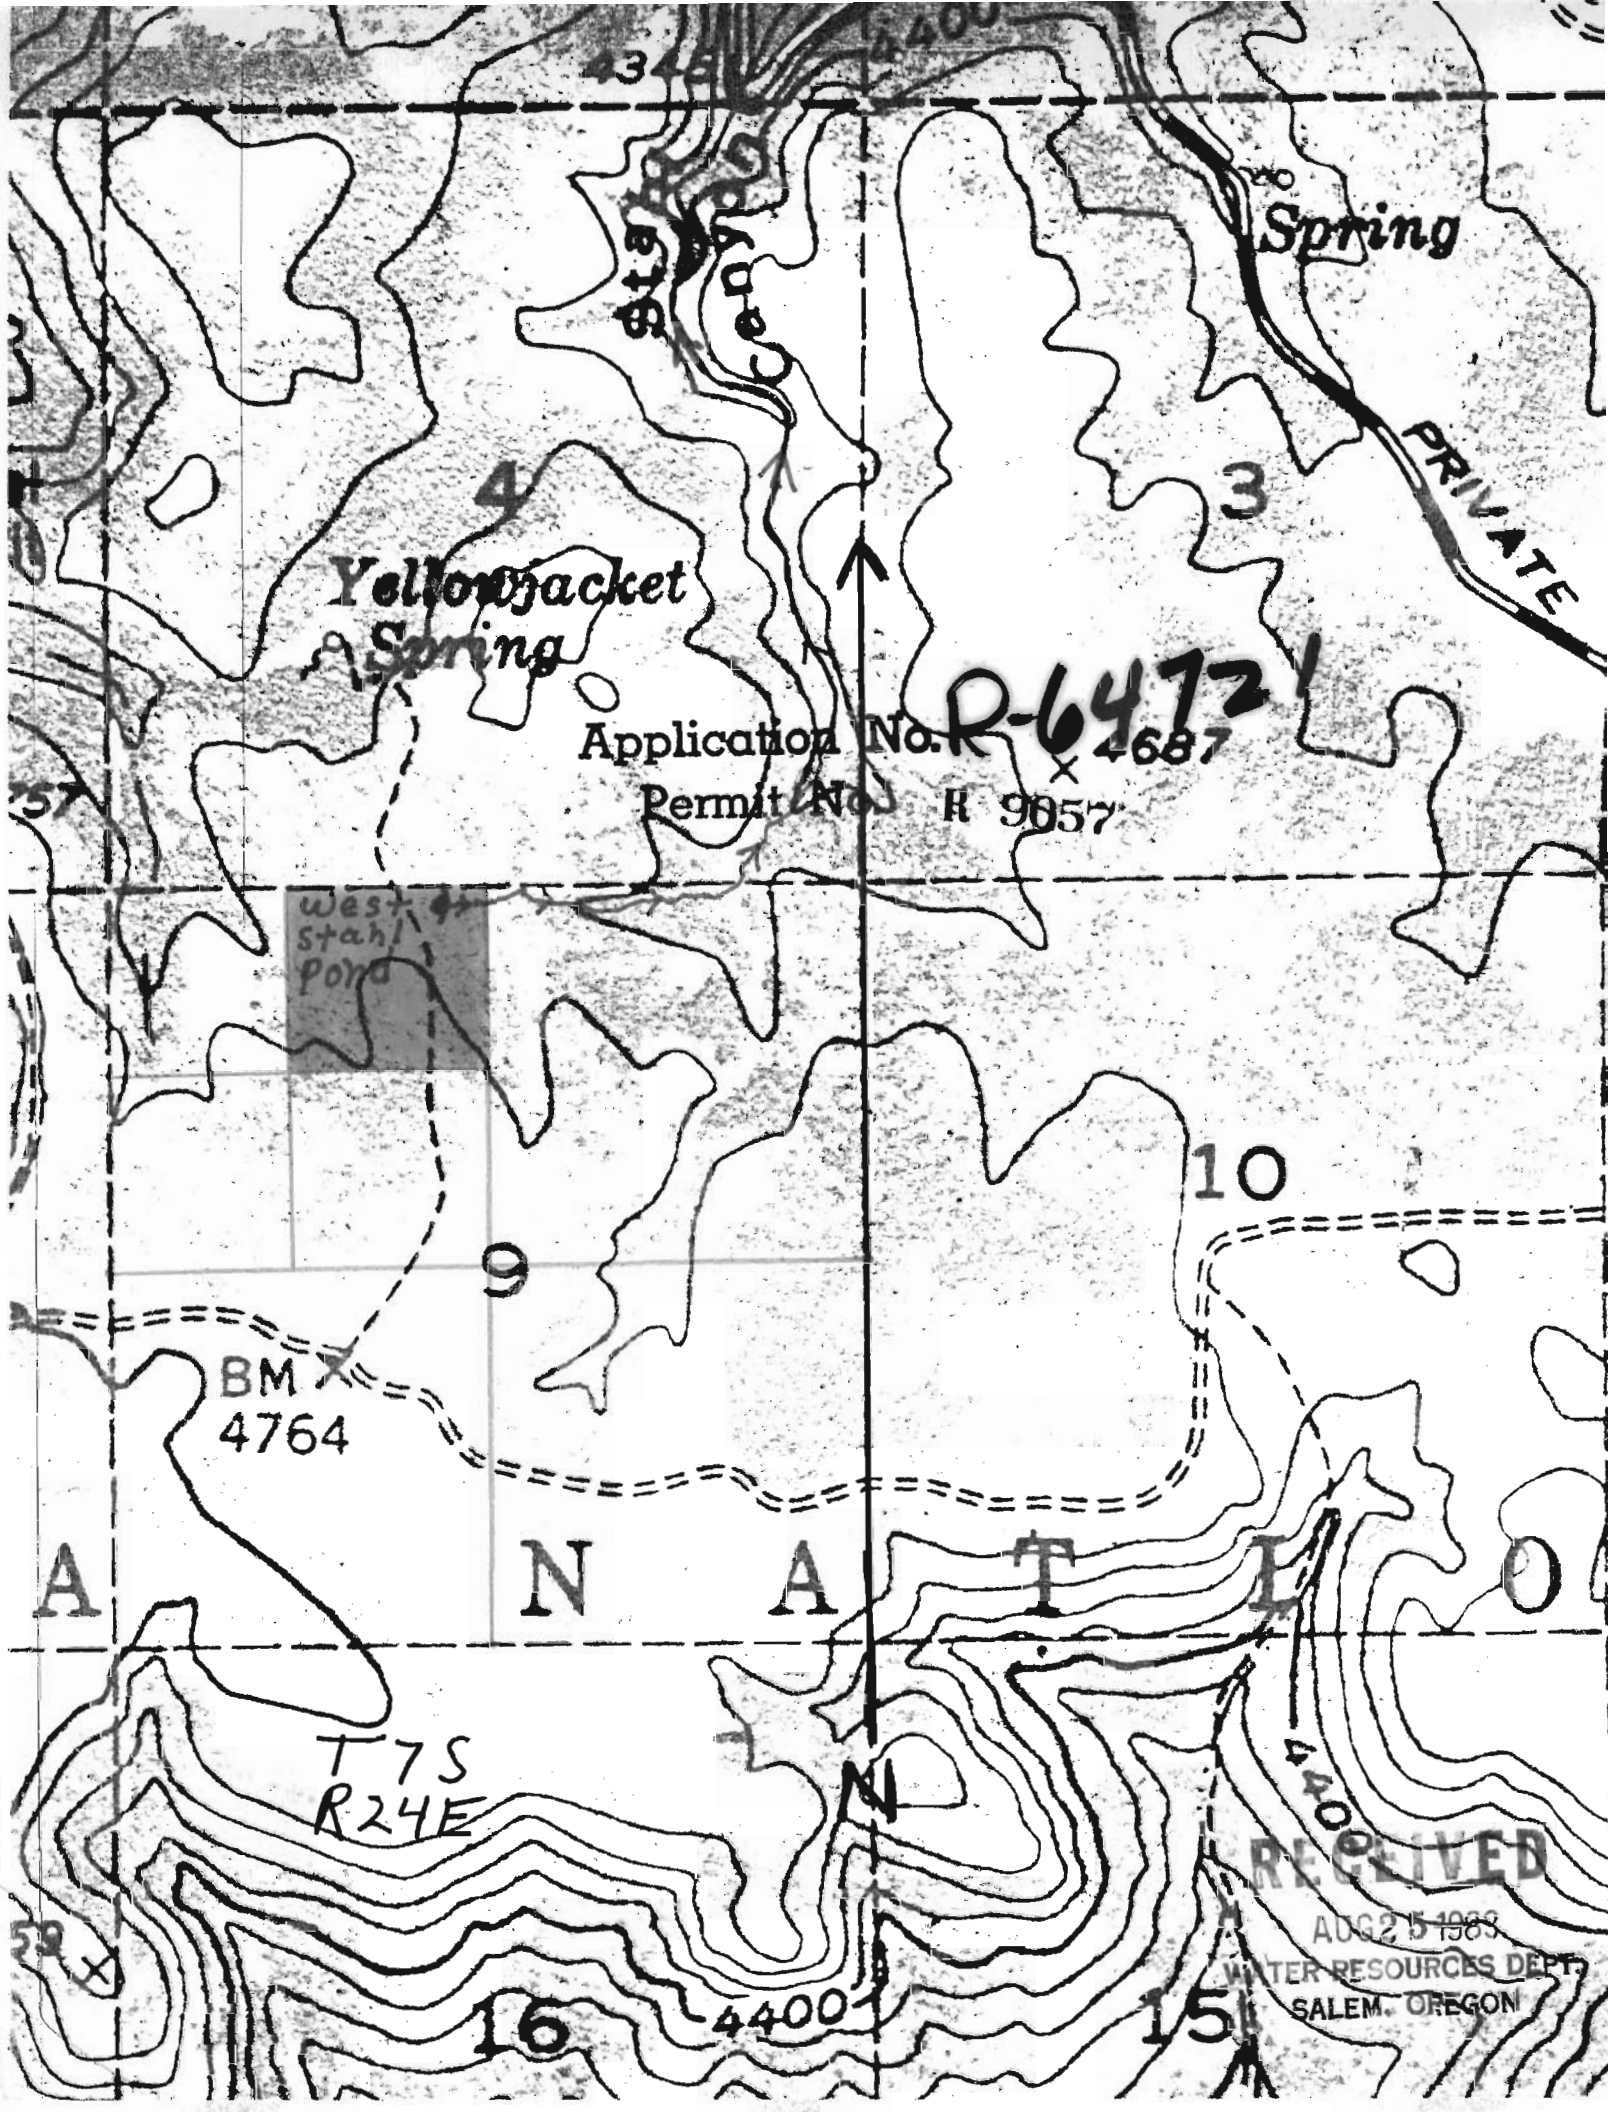

Application No. **R-64721**
Permit No. **R 9657**


West
Stahl
Pond

BM X
4764

RECEIVED

AUG 25 1983

WATER RESOURCES DEPT.
SALEM, OREGON

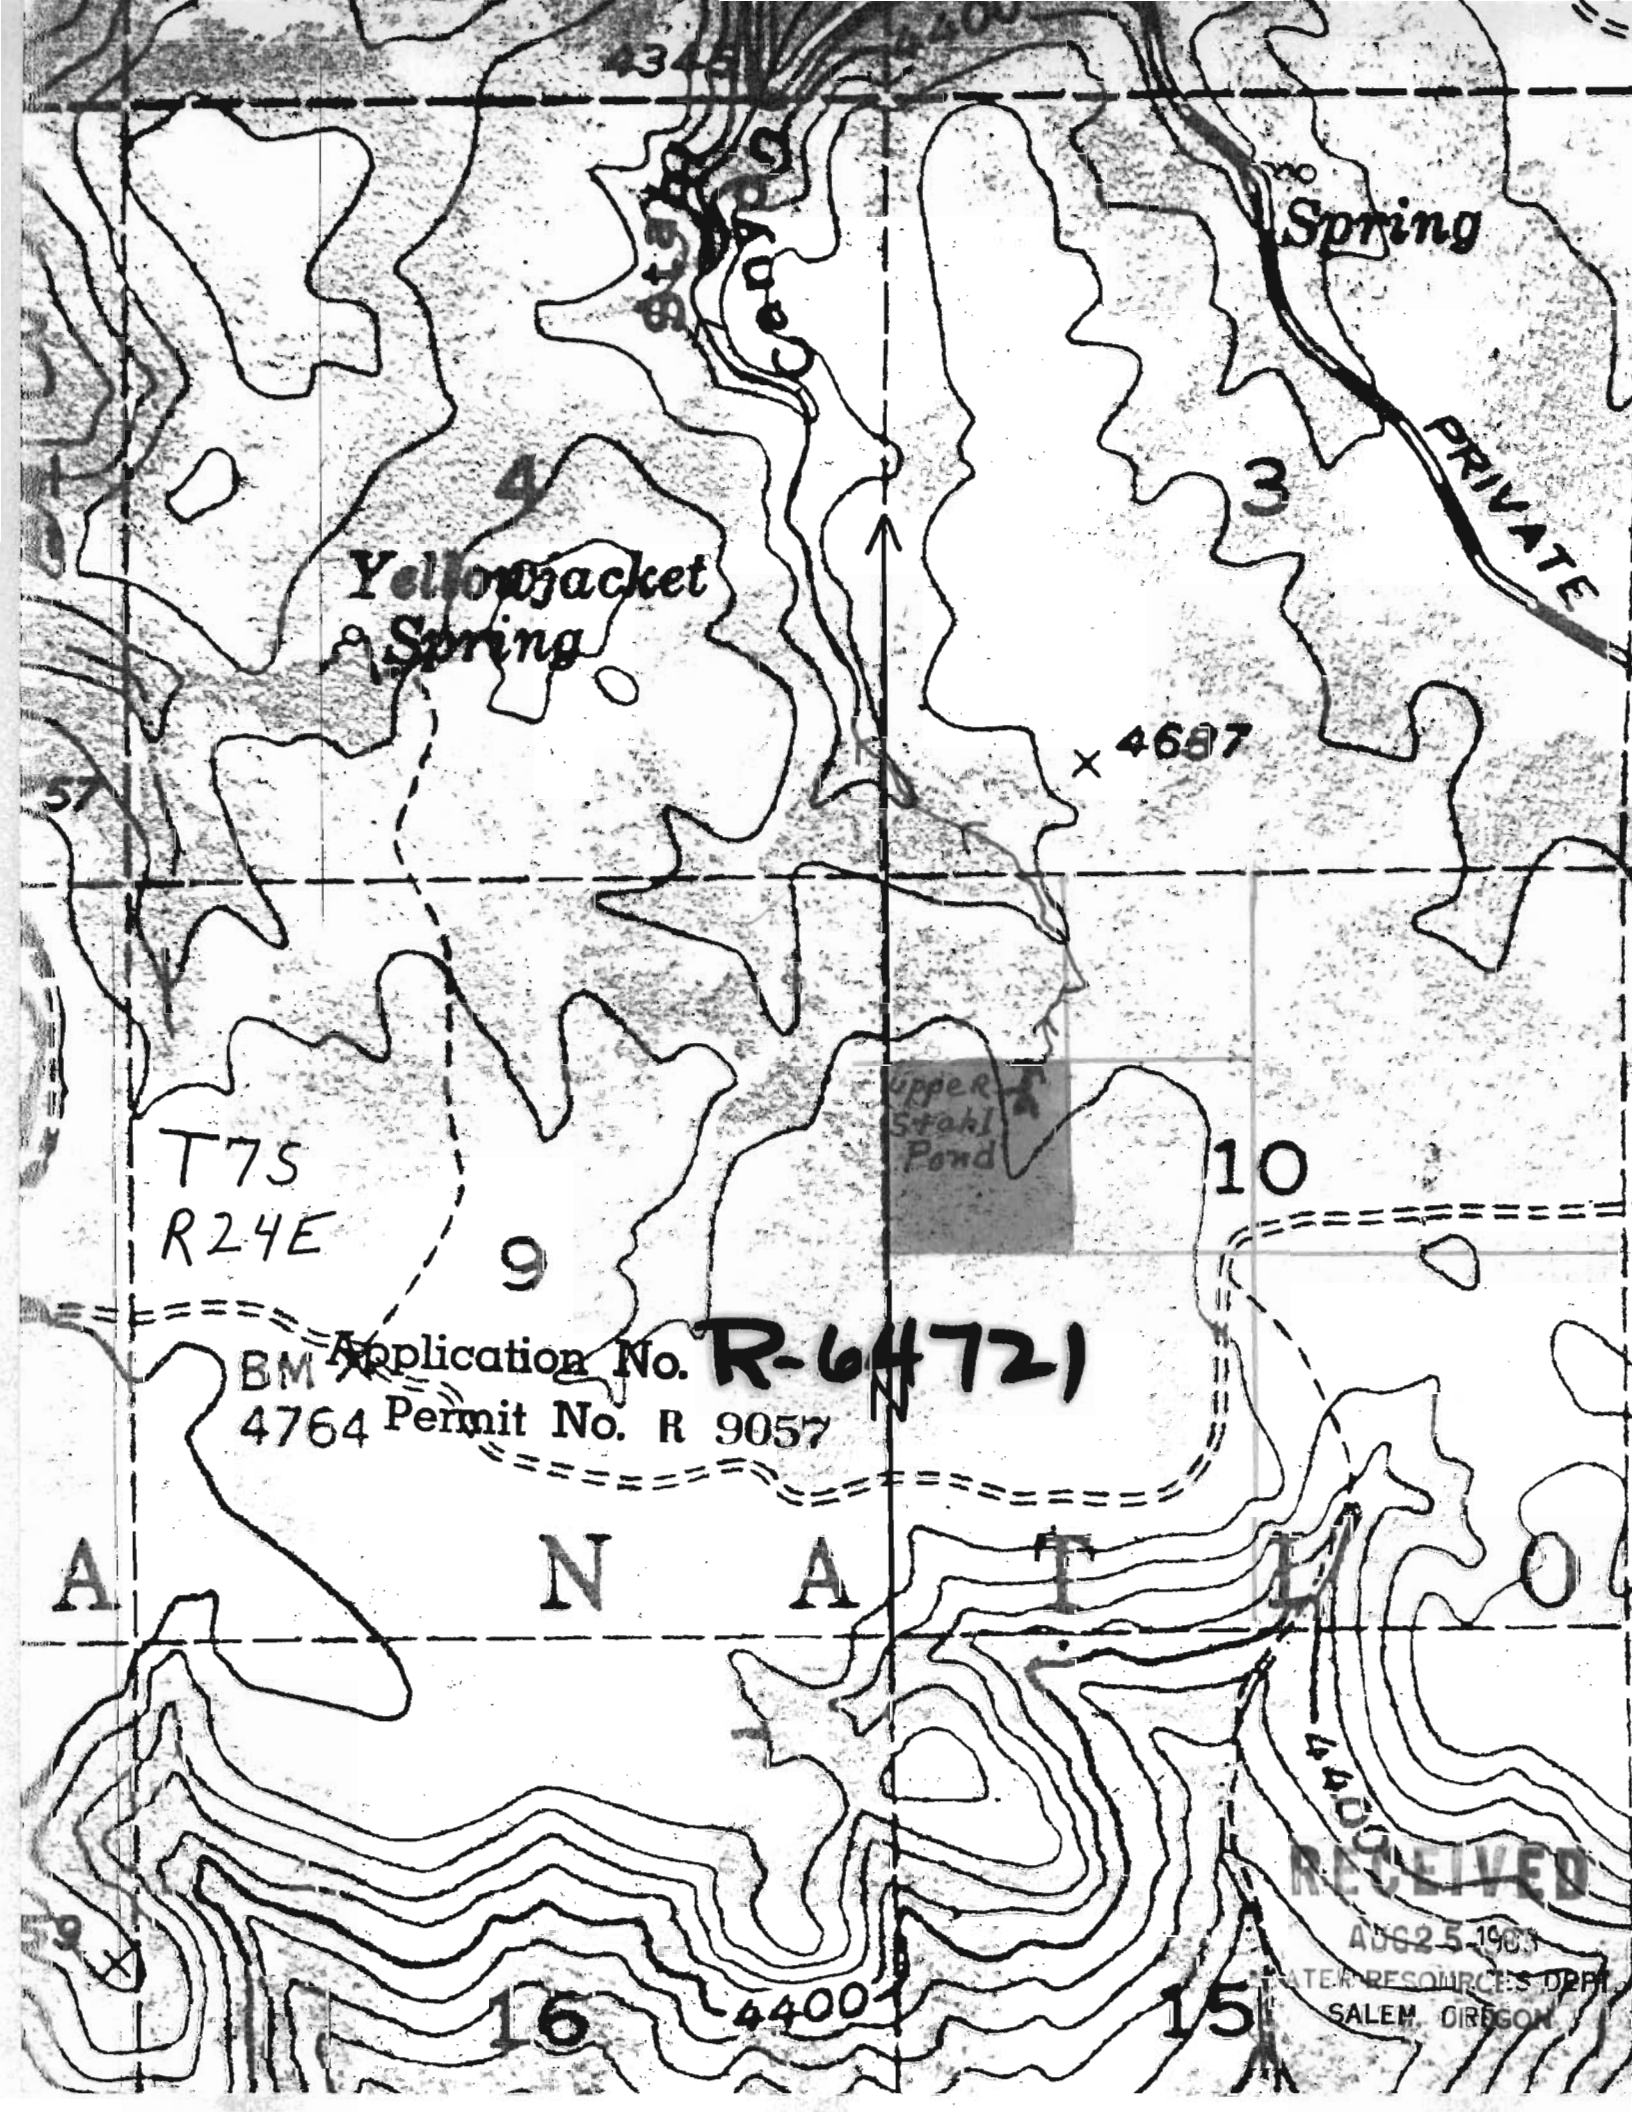

Spring

PRIVATE

Yellow Jacket Spring

x 4687

Upper Stahl Pond

T75
R24E

Application No. **R-64721**
BM 4764 Permit No. R 9057

A N A T L O

RECEIVED


AUG 25 1983


WATER RESOURCES DEPT.
SALEM, OREGON

16

4400


15

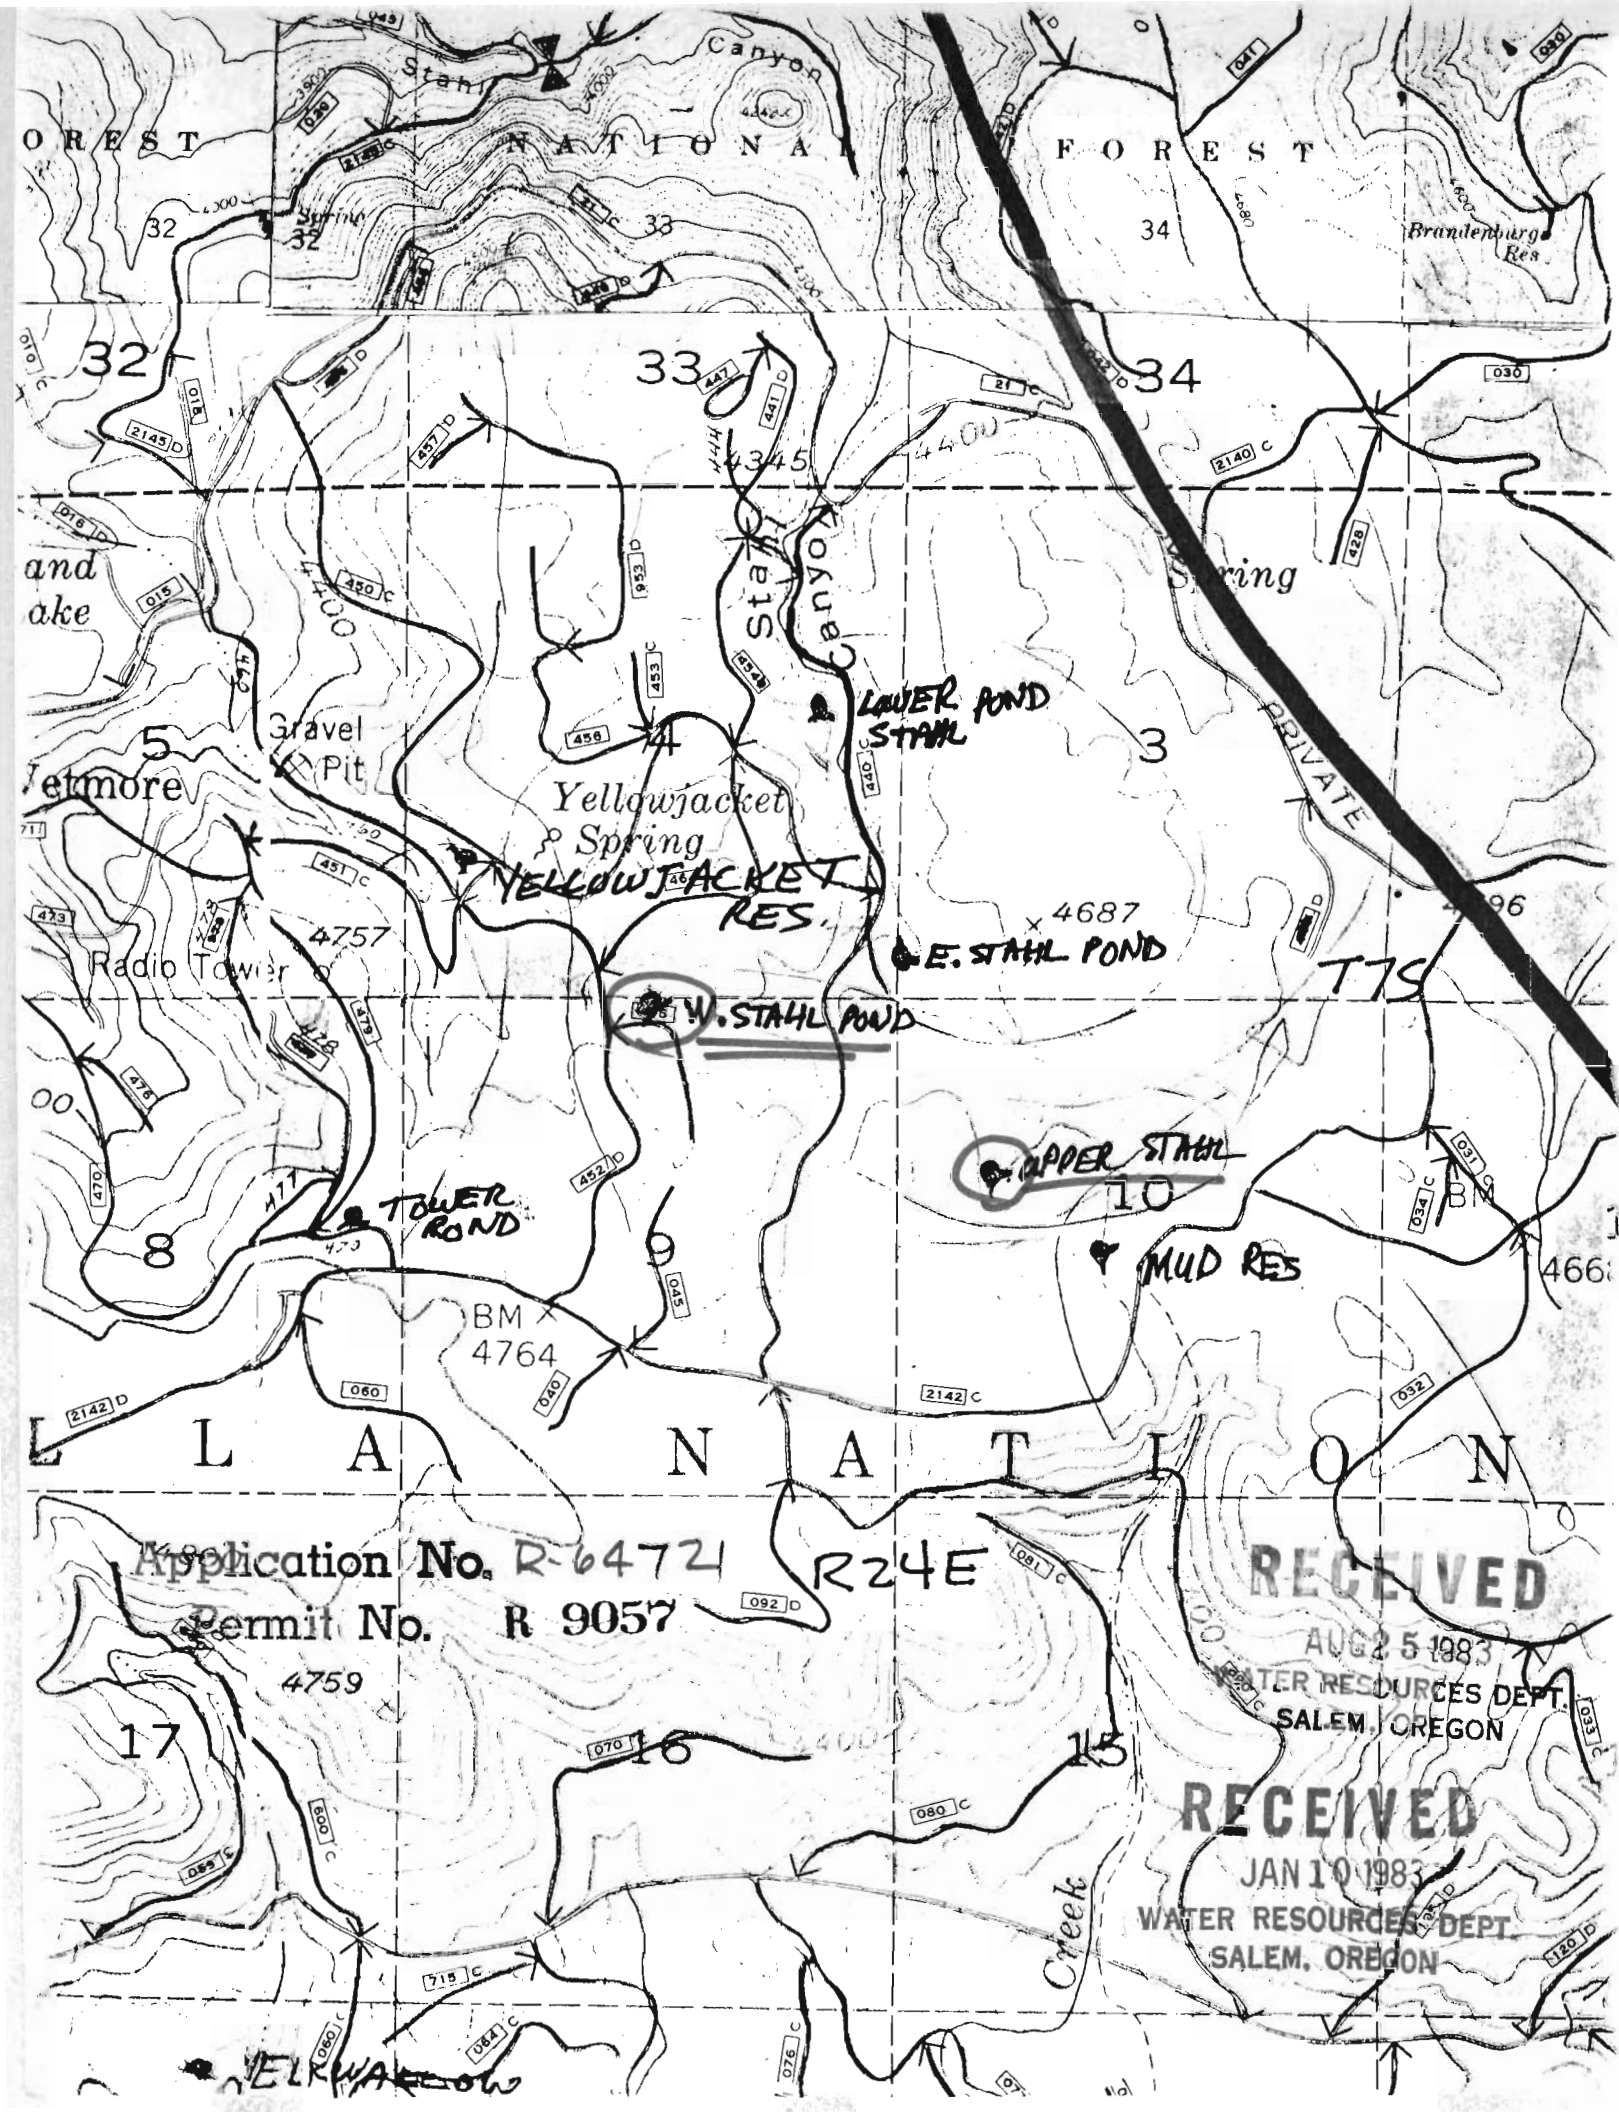

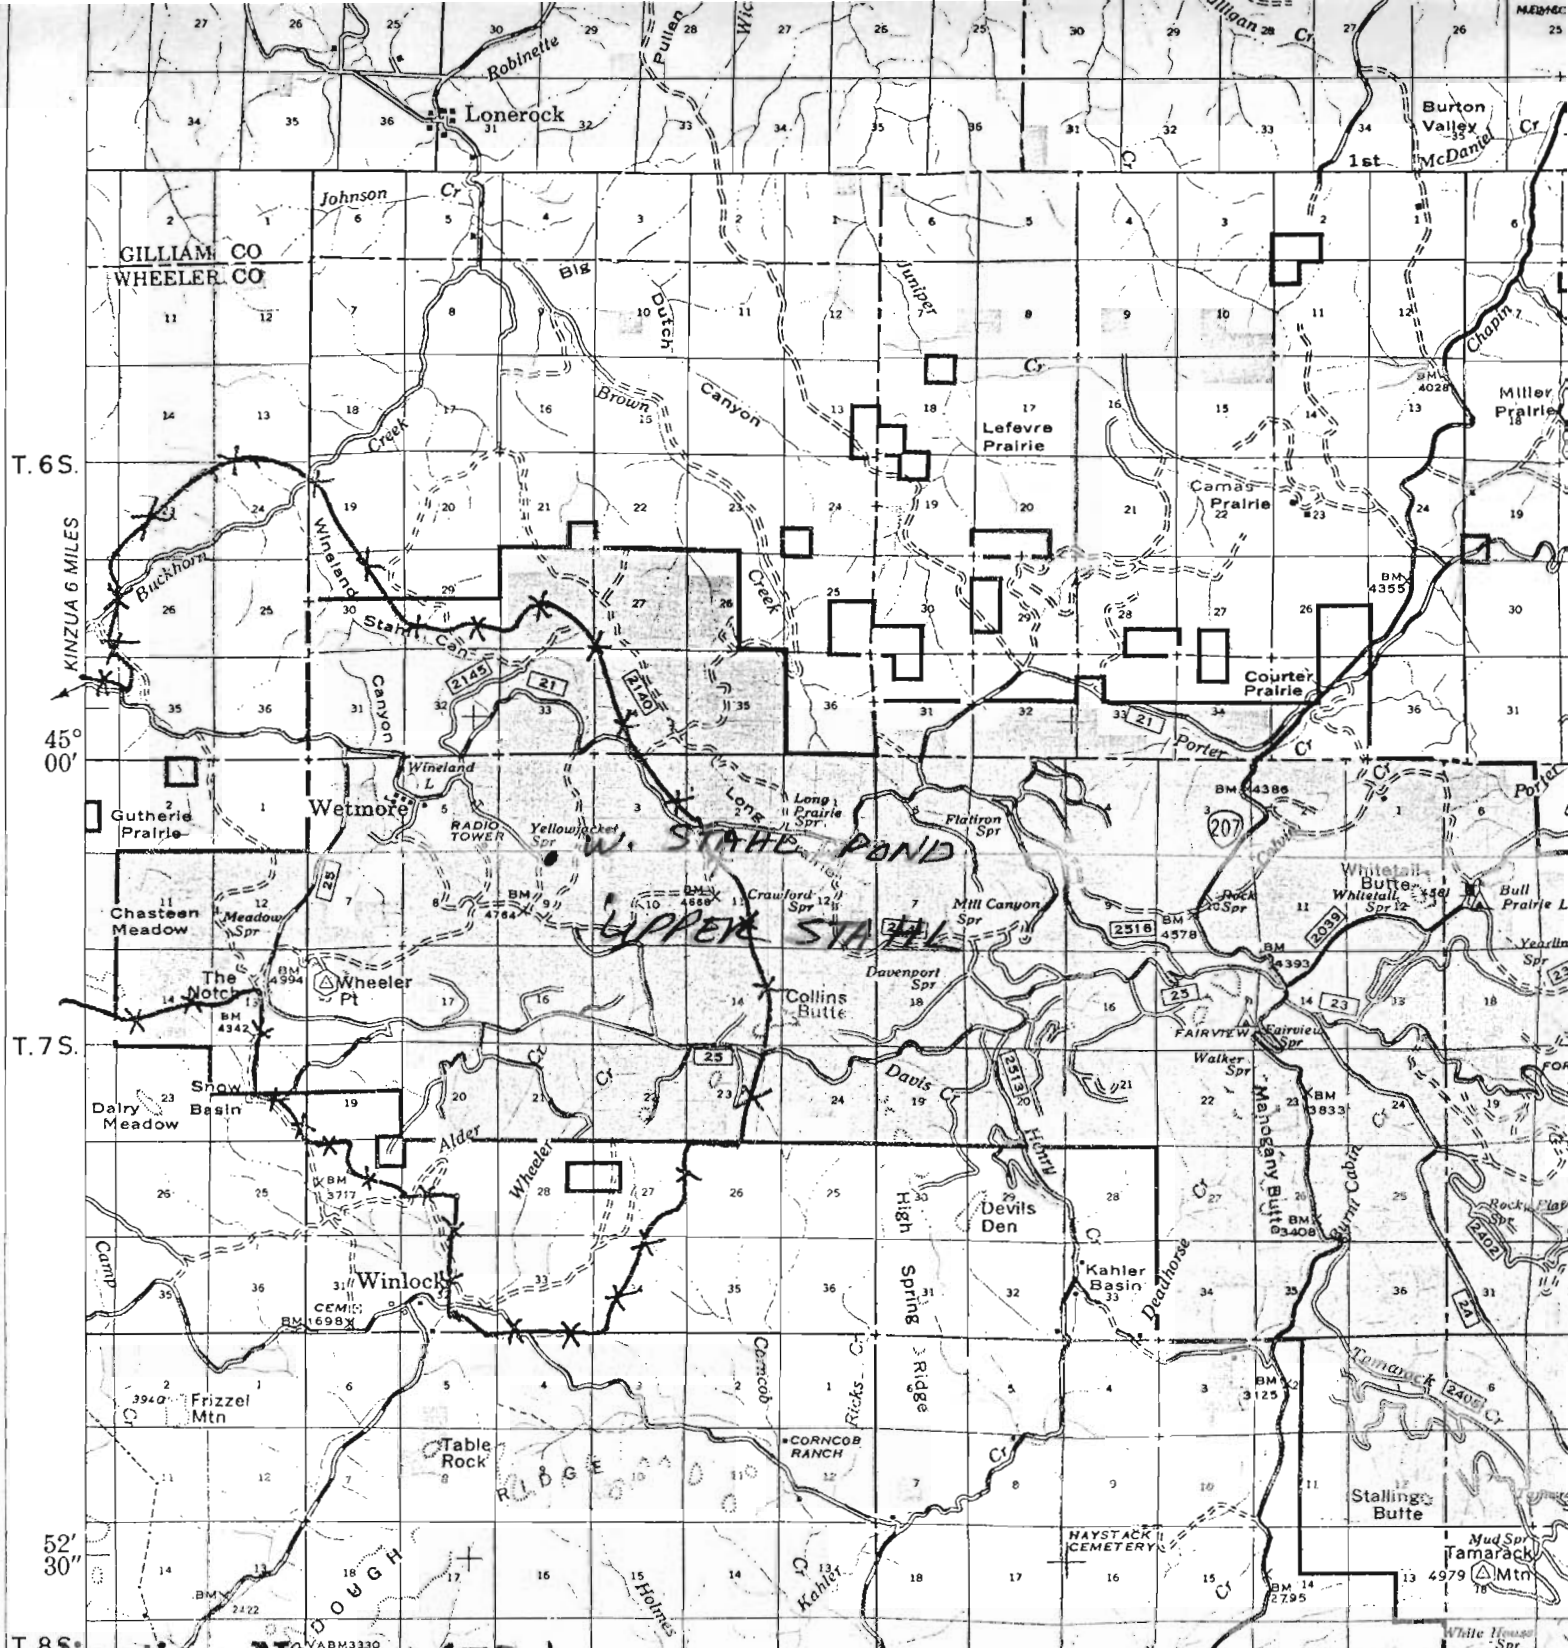

Application No. R-6472 1976

Permit No. R 9057

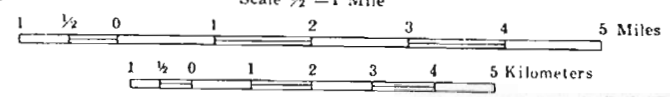

1:126,720
LEGEND

RECEIVED

AUG 25 1983

WATER RESOURCES DEPT.
SALEM, OREGON

WHEELER - YELLOW JACKET

*** ALLOTMENT 13 NODM

RECEIVED
JAN 10 1983
WATER RESOURCES DEPT.
SALEM, OREGON

R. 23 E.

R. 25 E.

TOWNSHIP 75, RANGE 24E, SECTION 10, W.M.

4

3

9

10



NAME UPPER STAHL RES.

COUNTY WHEELER

RECEIVED

JAN 10 1983

Application No. R-64721

RECEIVED

Permit No. R 9057 4A

WATER RESOURCES DEPT.
SALEM, OREGON

AUG 25 1983

WATER RESOURCES DEPT.
SALEM, OREGON

TOWNSHIP 75, RANGE 24E, SECTION 9, W.M.

5	4
8	9

NAME WEST STAHL POND

COUNTY WHEELER

Application No. R-64721

Permit No. R 9057

4B

RECEIVED JAN 10 1983
WATER RESOURCES DEPT.
SALEM, OREGON
RECEIVED AUG 25 1983
WATER RESOURCES DEPT.
SALEM, OREGON