

RECEIVED

DEC 7 1983

WATER RESOURCES DEPT.
SALEM, OREGON

Application No. R-64698
Permit No. R10164

Perry Spring

LOT 1

LOT 2

LOT 3

LOT 4

A

Lonesome Buck Res,
T.6S R24E section 27

STAHL

FOREST

Brandenburg

1.55.
07' 30"


T.6S.

T.7S.

T.8S.


KINZUA 6 MILES

45° 00'

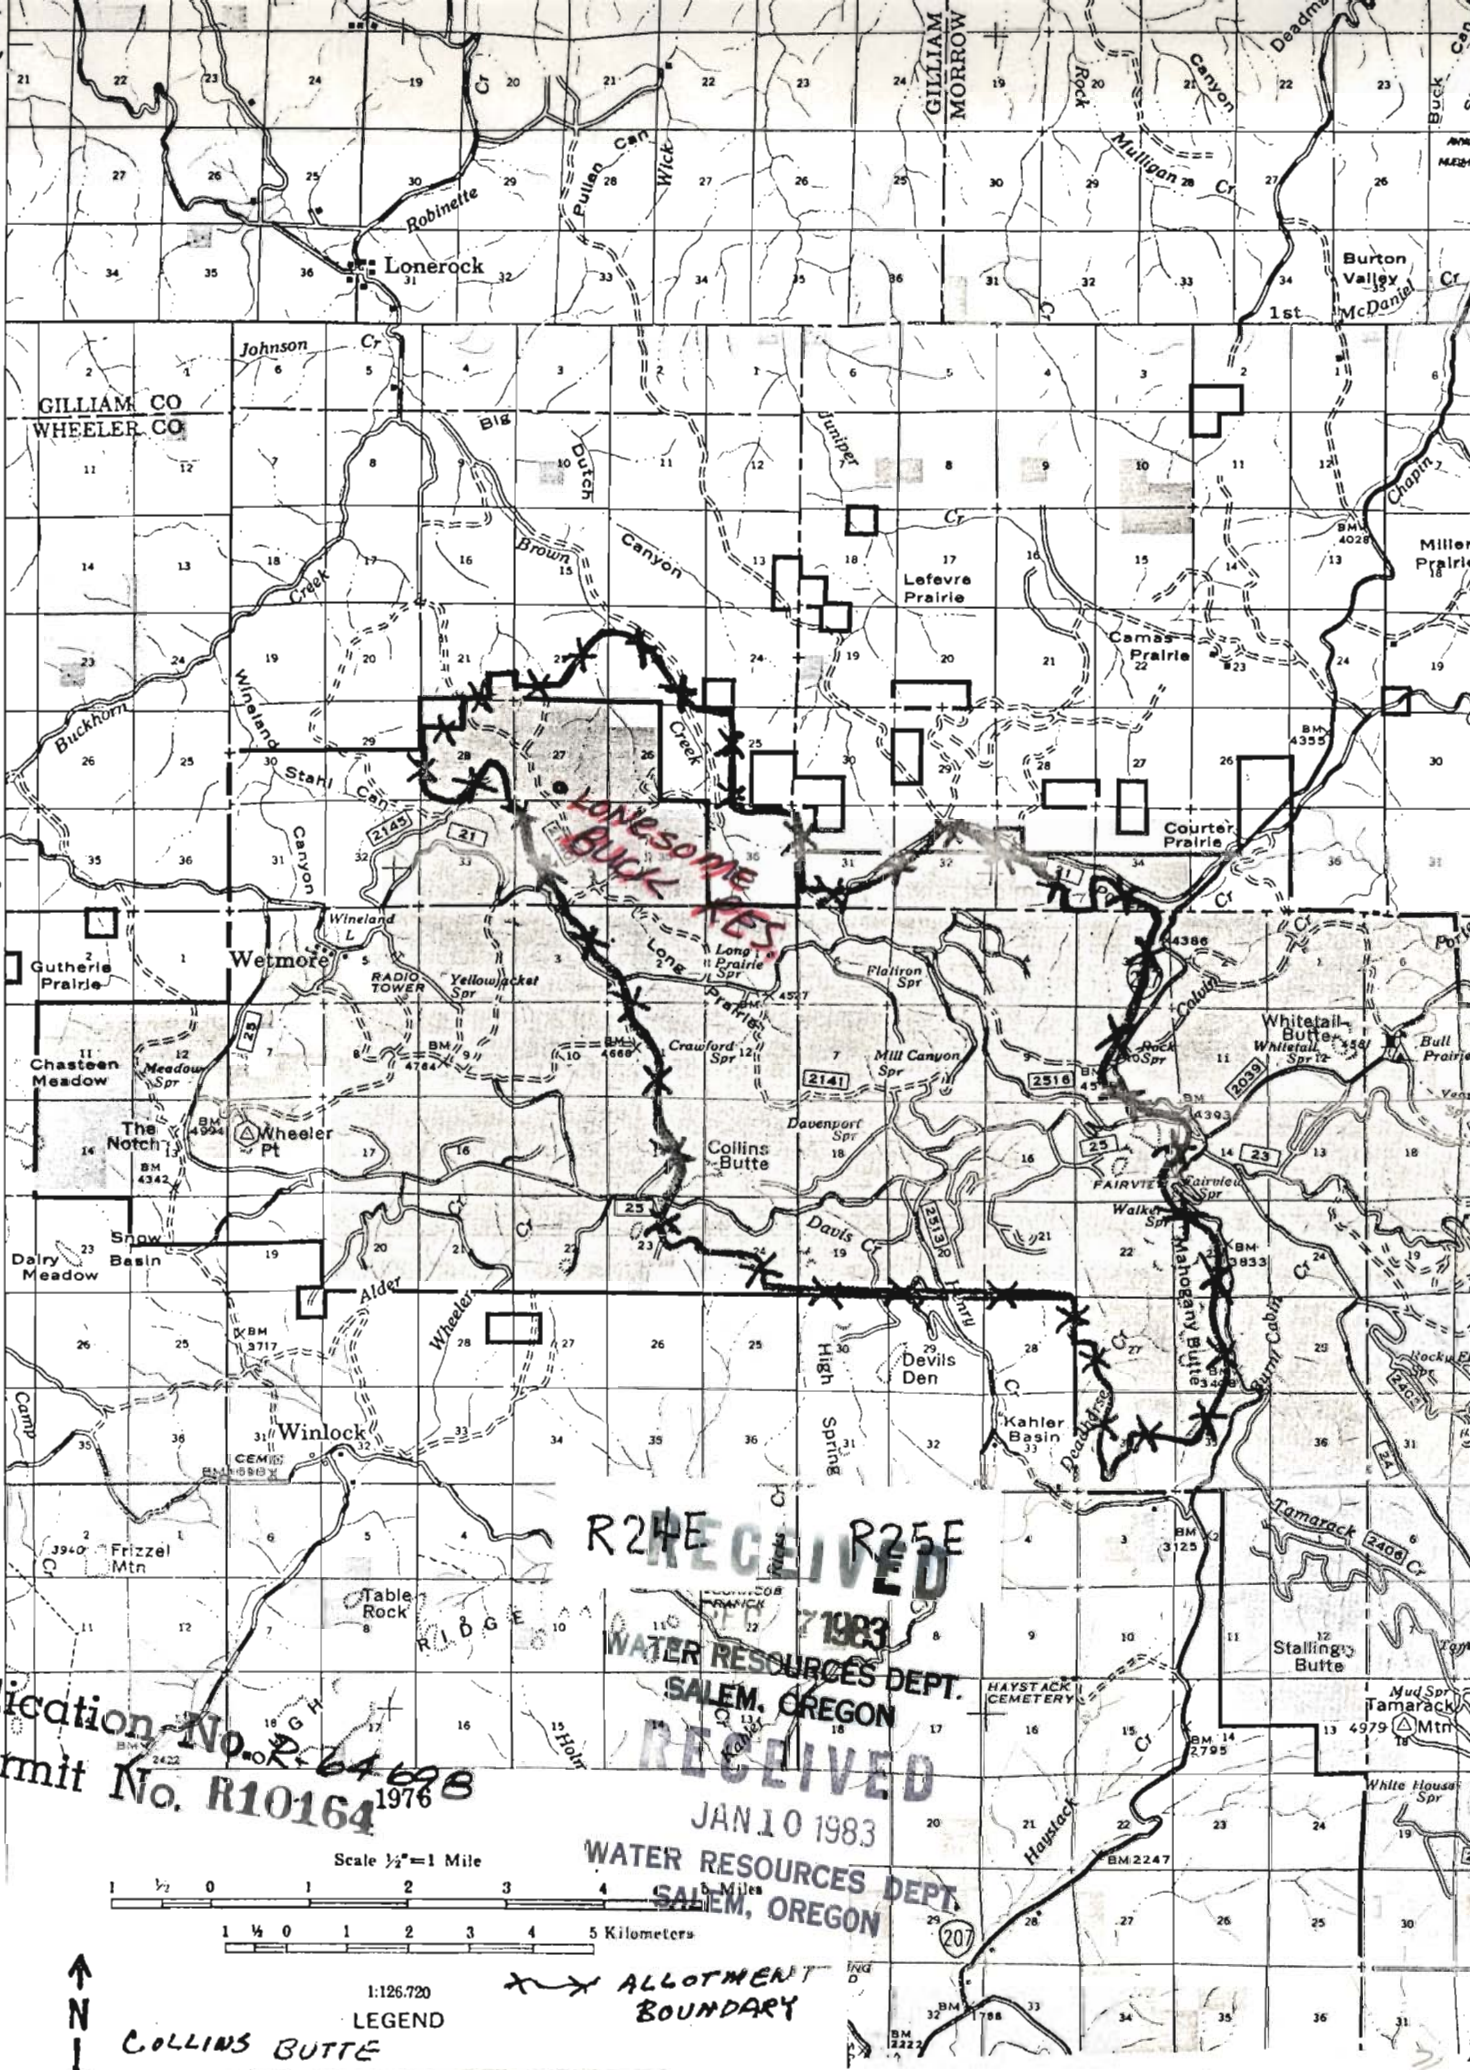


Application No. R-64698
Permit No. R10164 1976

R2 RECEIVED R25E
JAN 7 1983
WATER RESOURCES DEPT.
SALEM, OREGON
RECEIVED
JAN 10 1983
WATER RESOURCES DEPT.
SALEM, OREGON

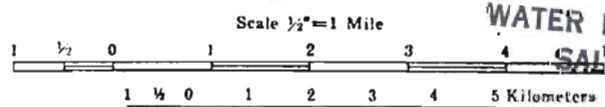

1:126,720
LEGEND
COLLINS BUTTE

ALLOTMENT
BOUNDARY

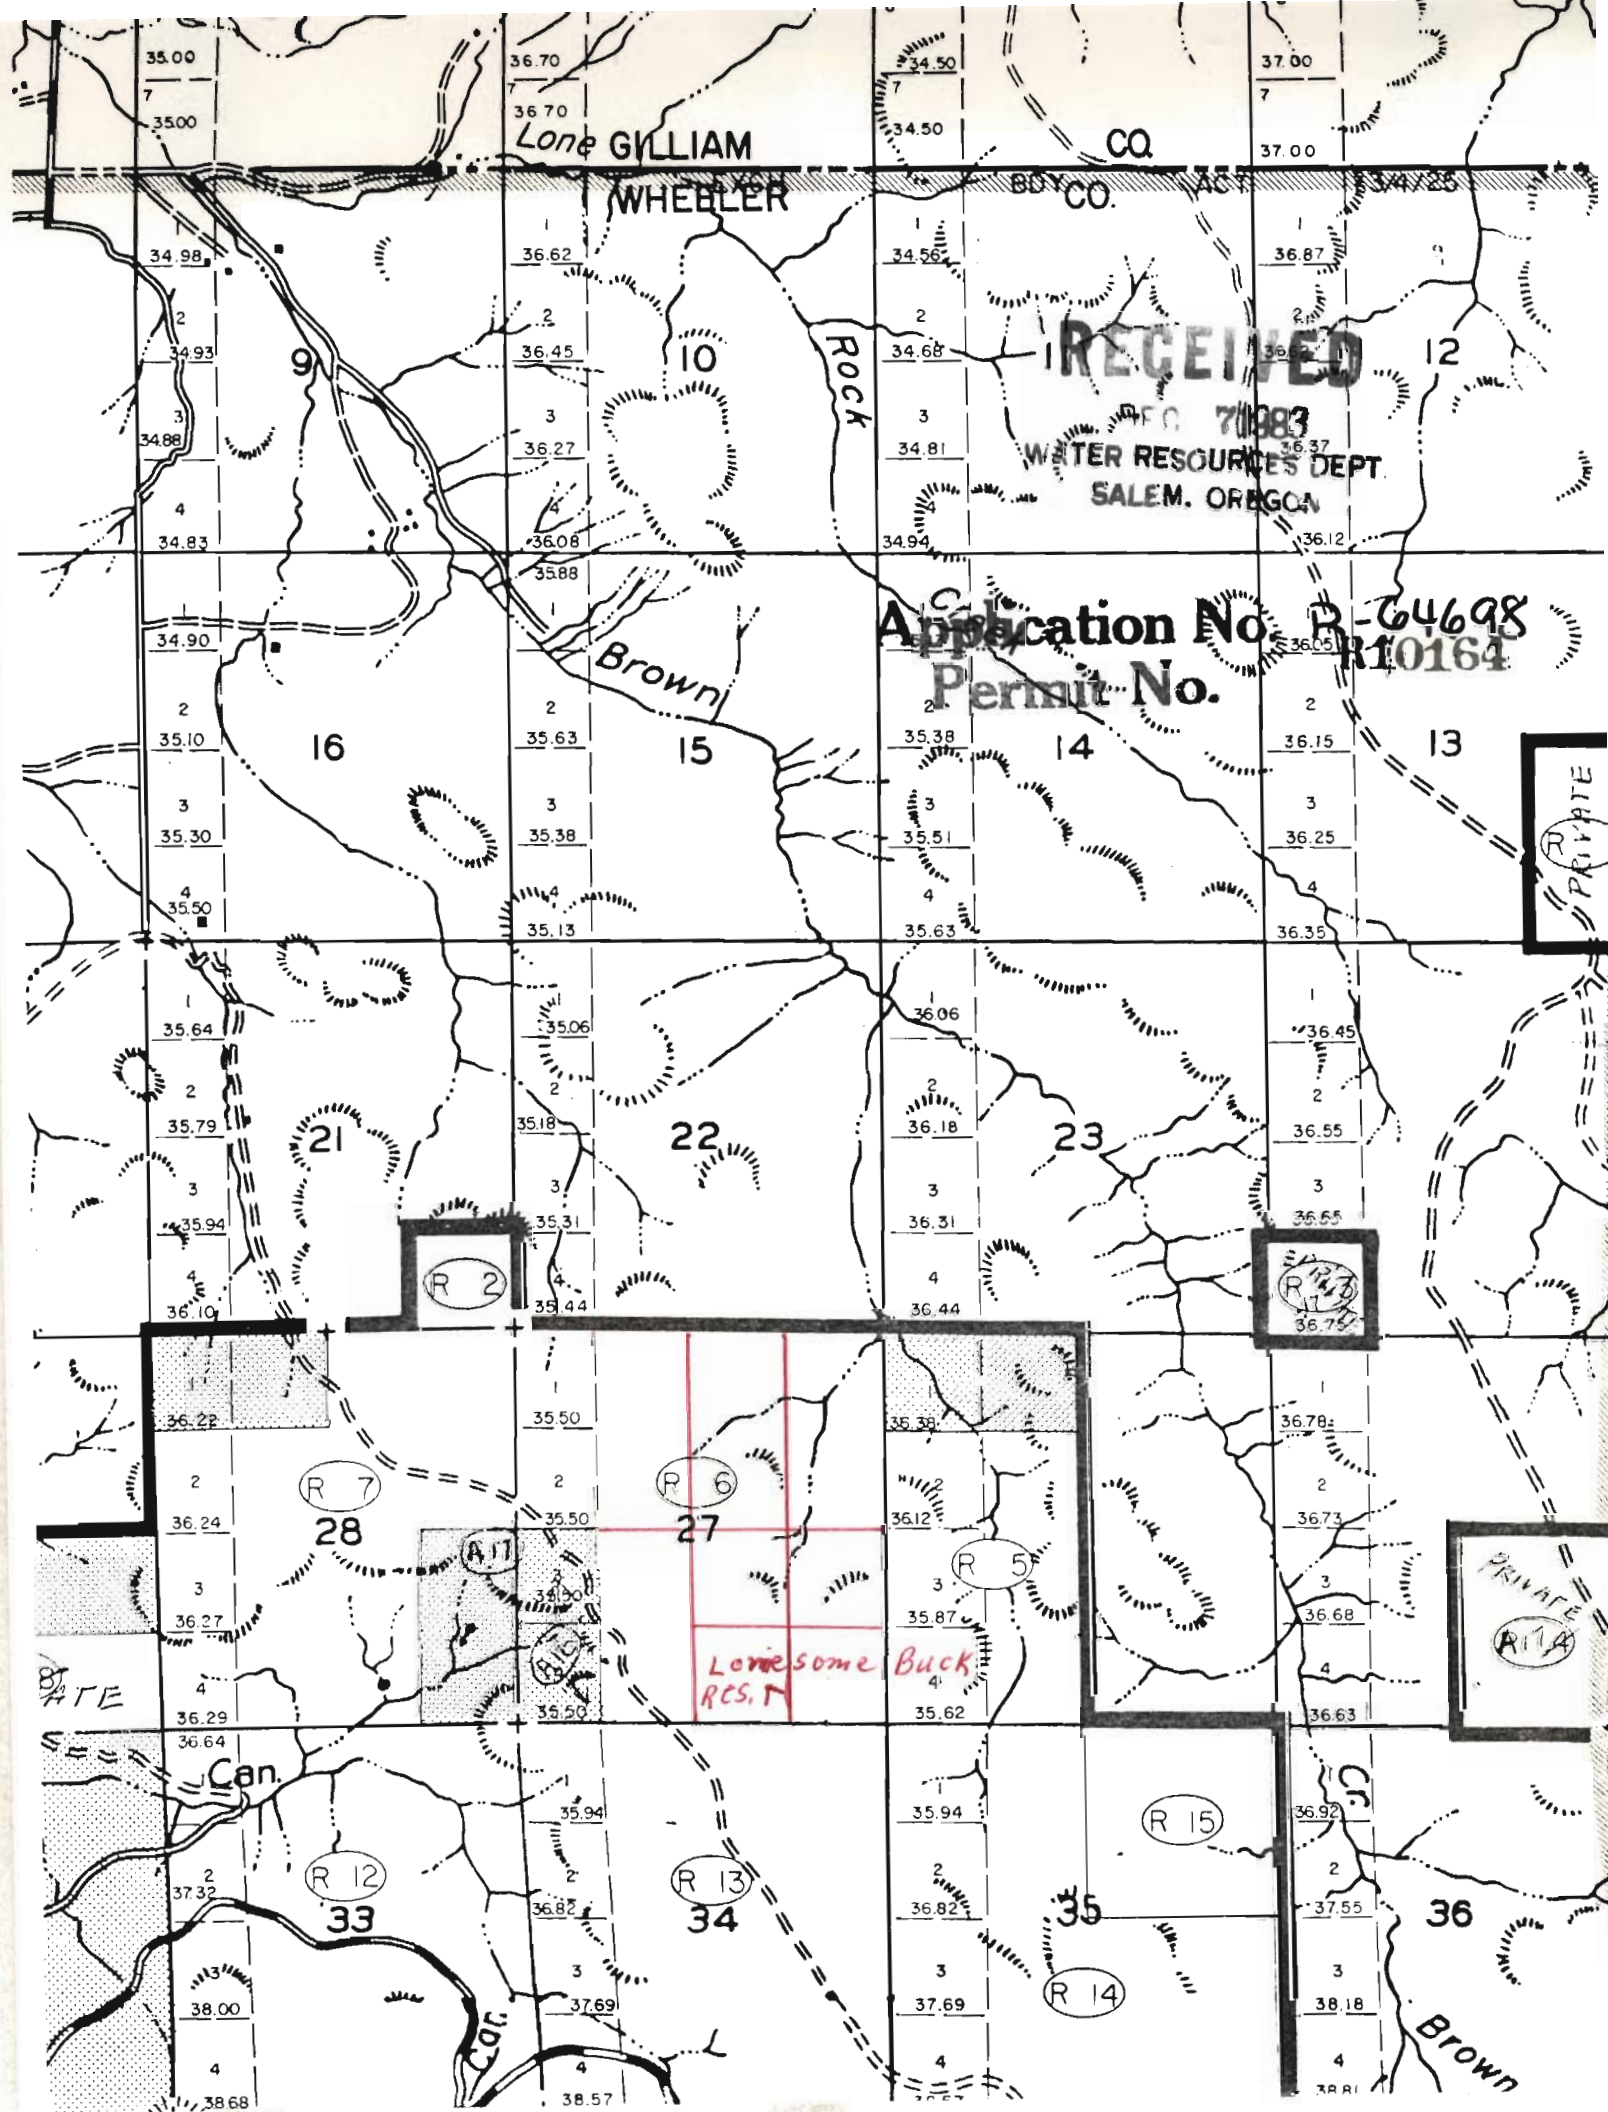

Lone GILLIAM

WHEELER

CQ

BDY CO.

RECEIVED

APR 7 1983
WATER RESOURCES DEPT.
SALEM, OREGON

Application No. R-64698
Permit No. R10164

PRIVATE


PRIVATE

Lonesome Buck
RCS, M

PRIVATE

Can.

Brown

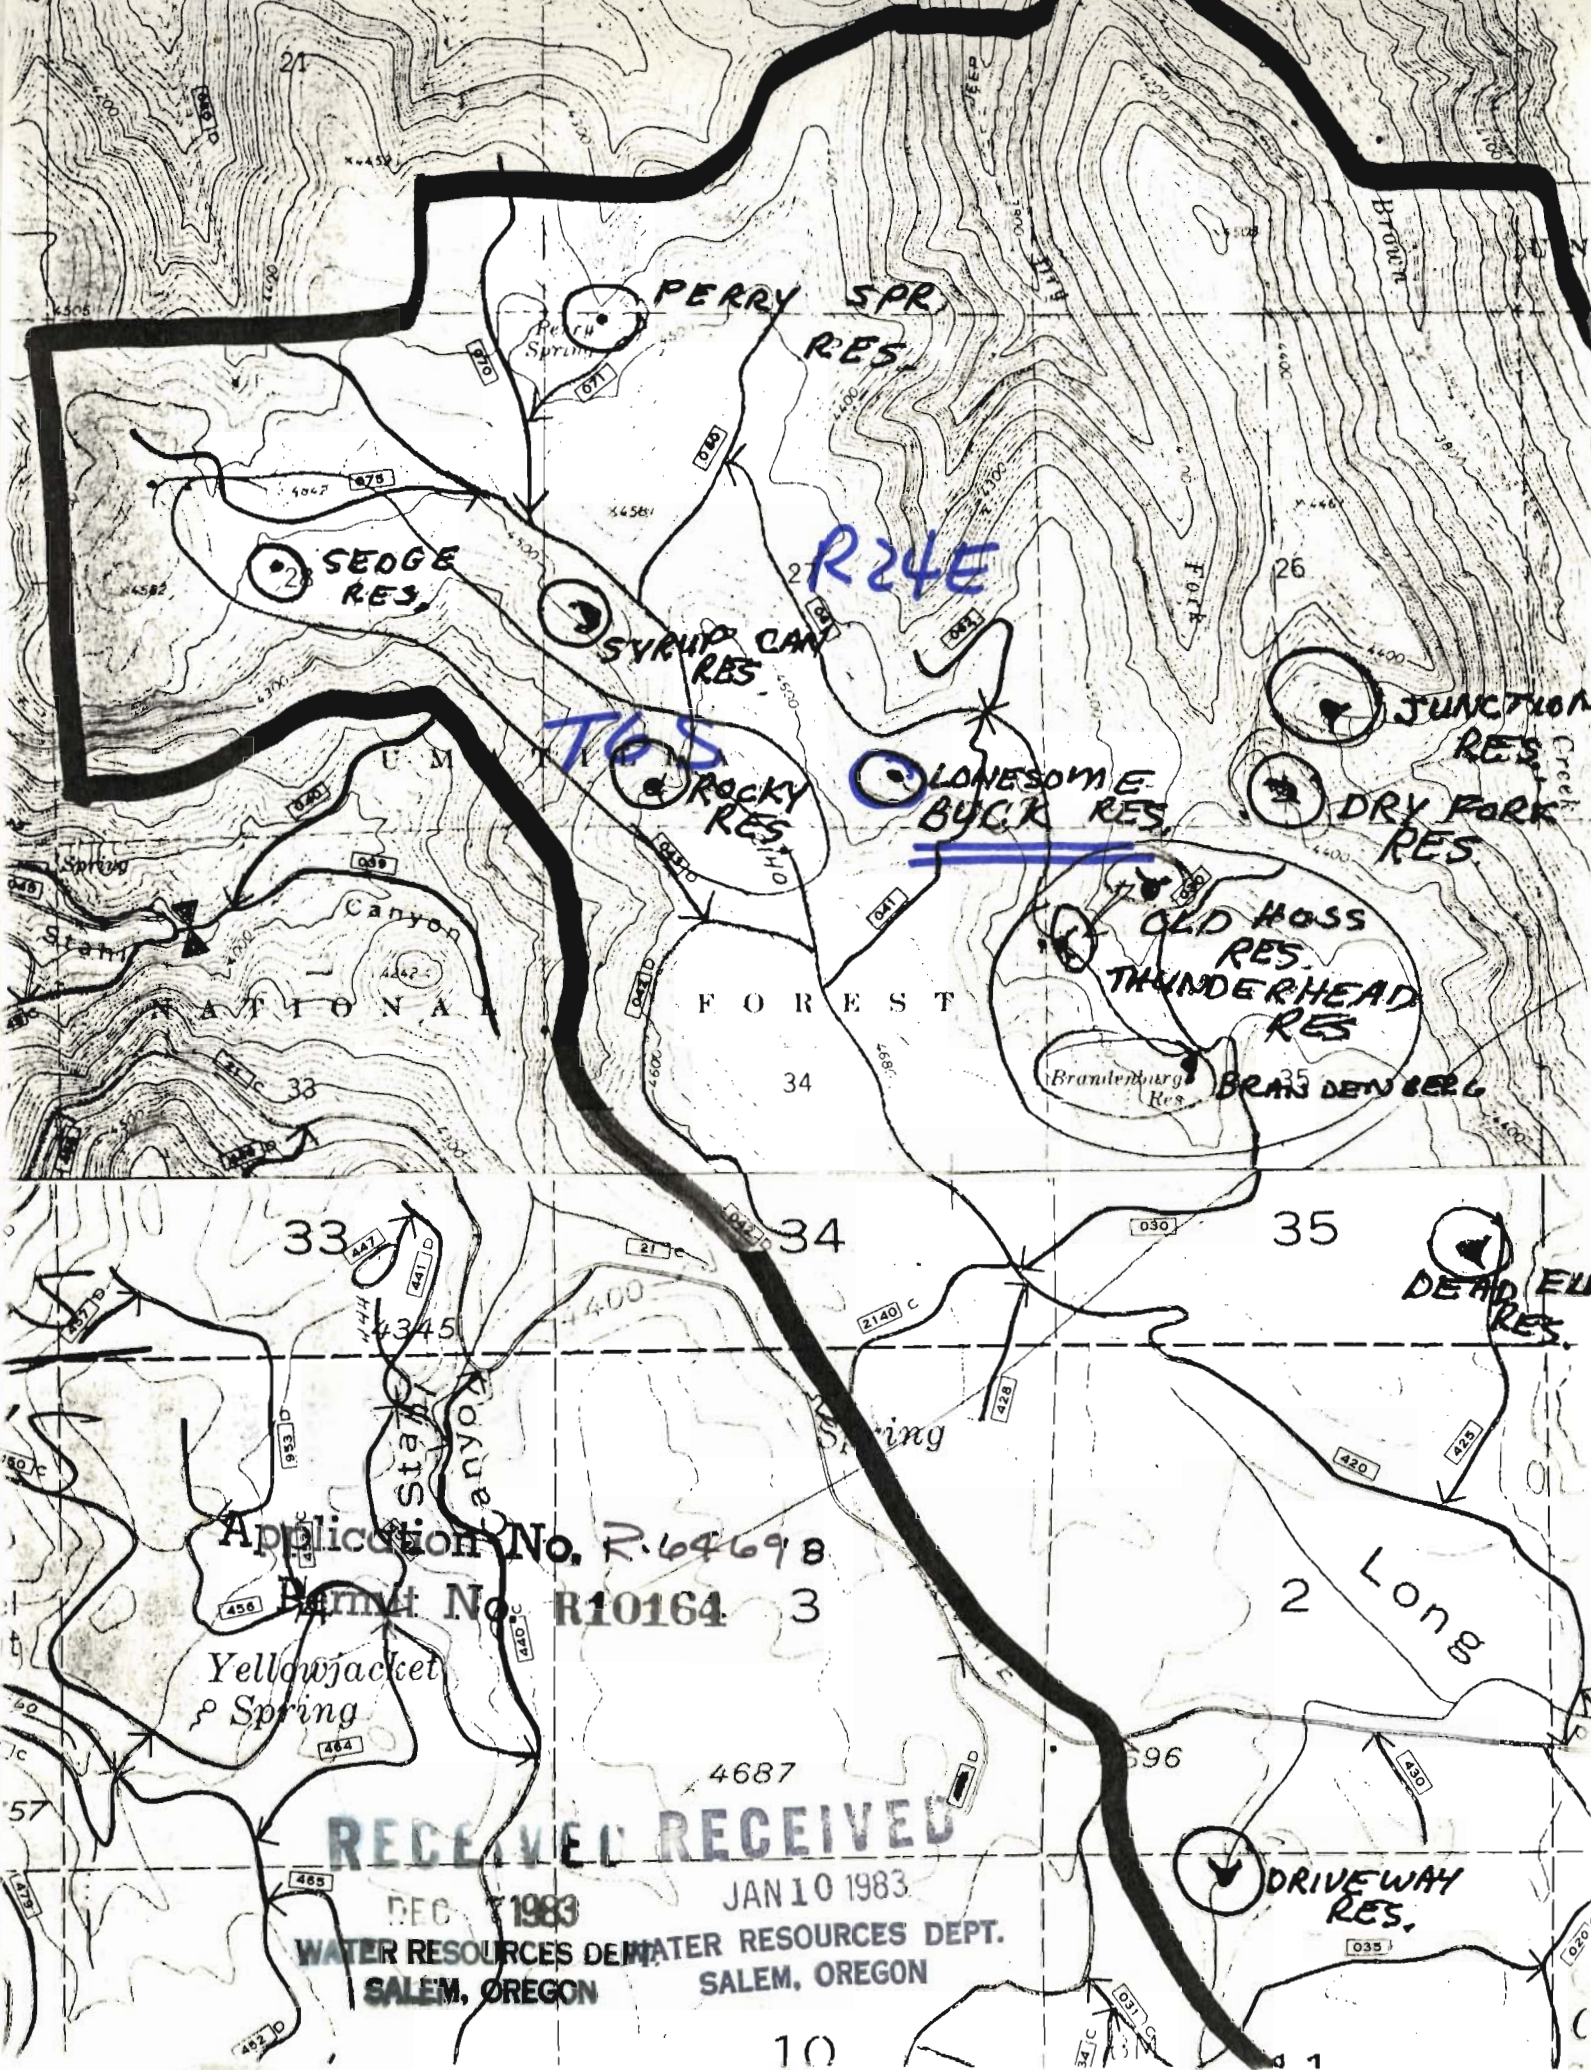

Application No. R.64698
Permit No. R10164 3

Yellowjacket
Spring

RECEIVED RECEIVED

DEC 7 1983

JAN 10 1983

WATER RESOURCES DEPT. WATER RESOURCES DEPT.
SALEM, OREGON SALEM, OREGON

TOWNSHIP 6S, RANGE 24E, SECTION 27, W.M.

Lot 1				
Lot 2				
Lot 3		27		26
Lot 4		 1950' 1612' 90'		
		34	35	

RECEIVED

DEC 7 1983
WATER RESOURCES DEPT.
SALEM, OREGON

NAME LONESOME BUCK RES. COUNTY WHEELER

Application No. R-64698

Permit No. R10164

12

RECEIVED

JAN 10 1983
WATER RESOURCES DEPT.
SALEM, OREGON