

Wilson
Prairie

4

4000

HARRIS

9

10

Swamp Reservoir
T 7S R 26E section 9

Willow
Spr

4239X

4225

RECEIVED

DEC 7 1983

WATER RESOURCES DEPT
SALEM, OREGON

N

4000

4000

T

Application No. 16
Permit No. 1


R-64723

R10168

L


15

Grassy Butte

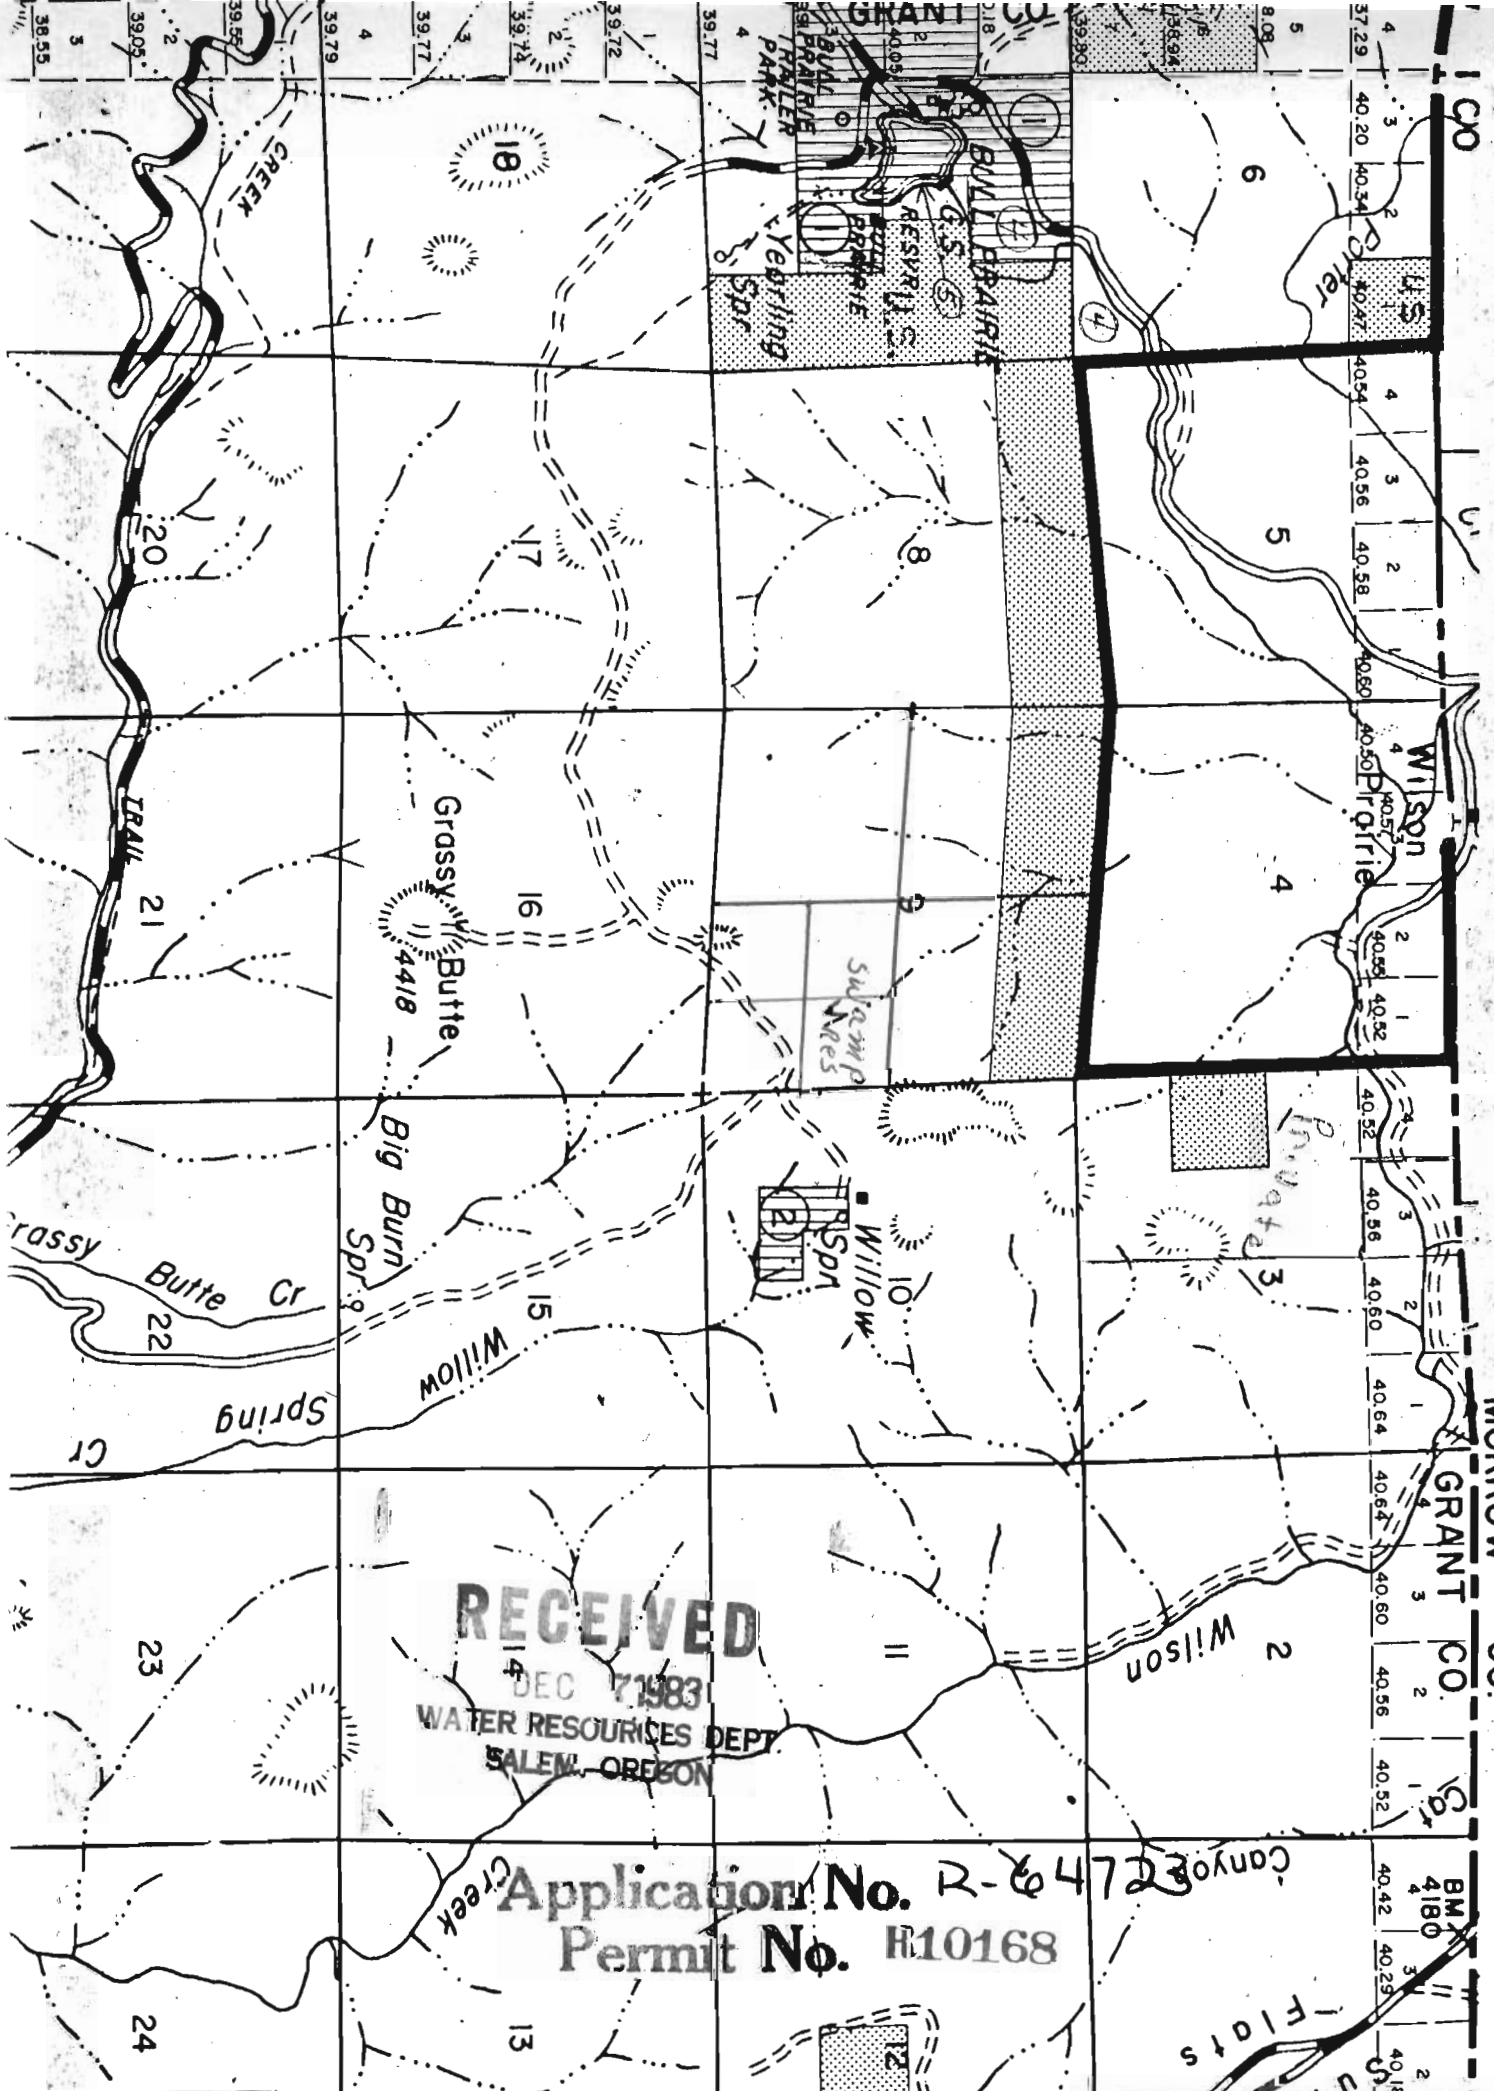

RECEIVED
DEC 7 1983
WATER RESOURCES DEPT.
SALEM, OREGON

Application No. R-64723
Permit No. H10168

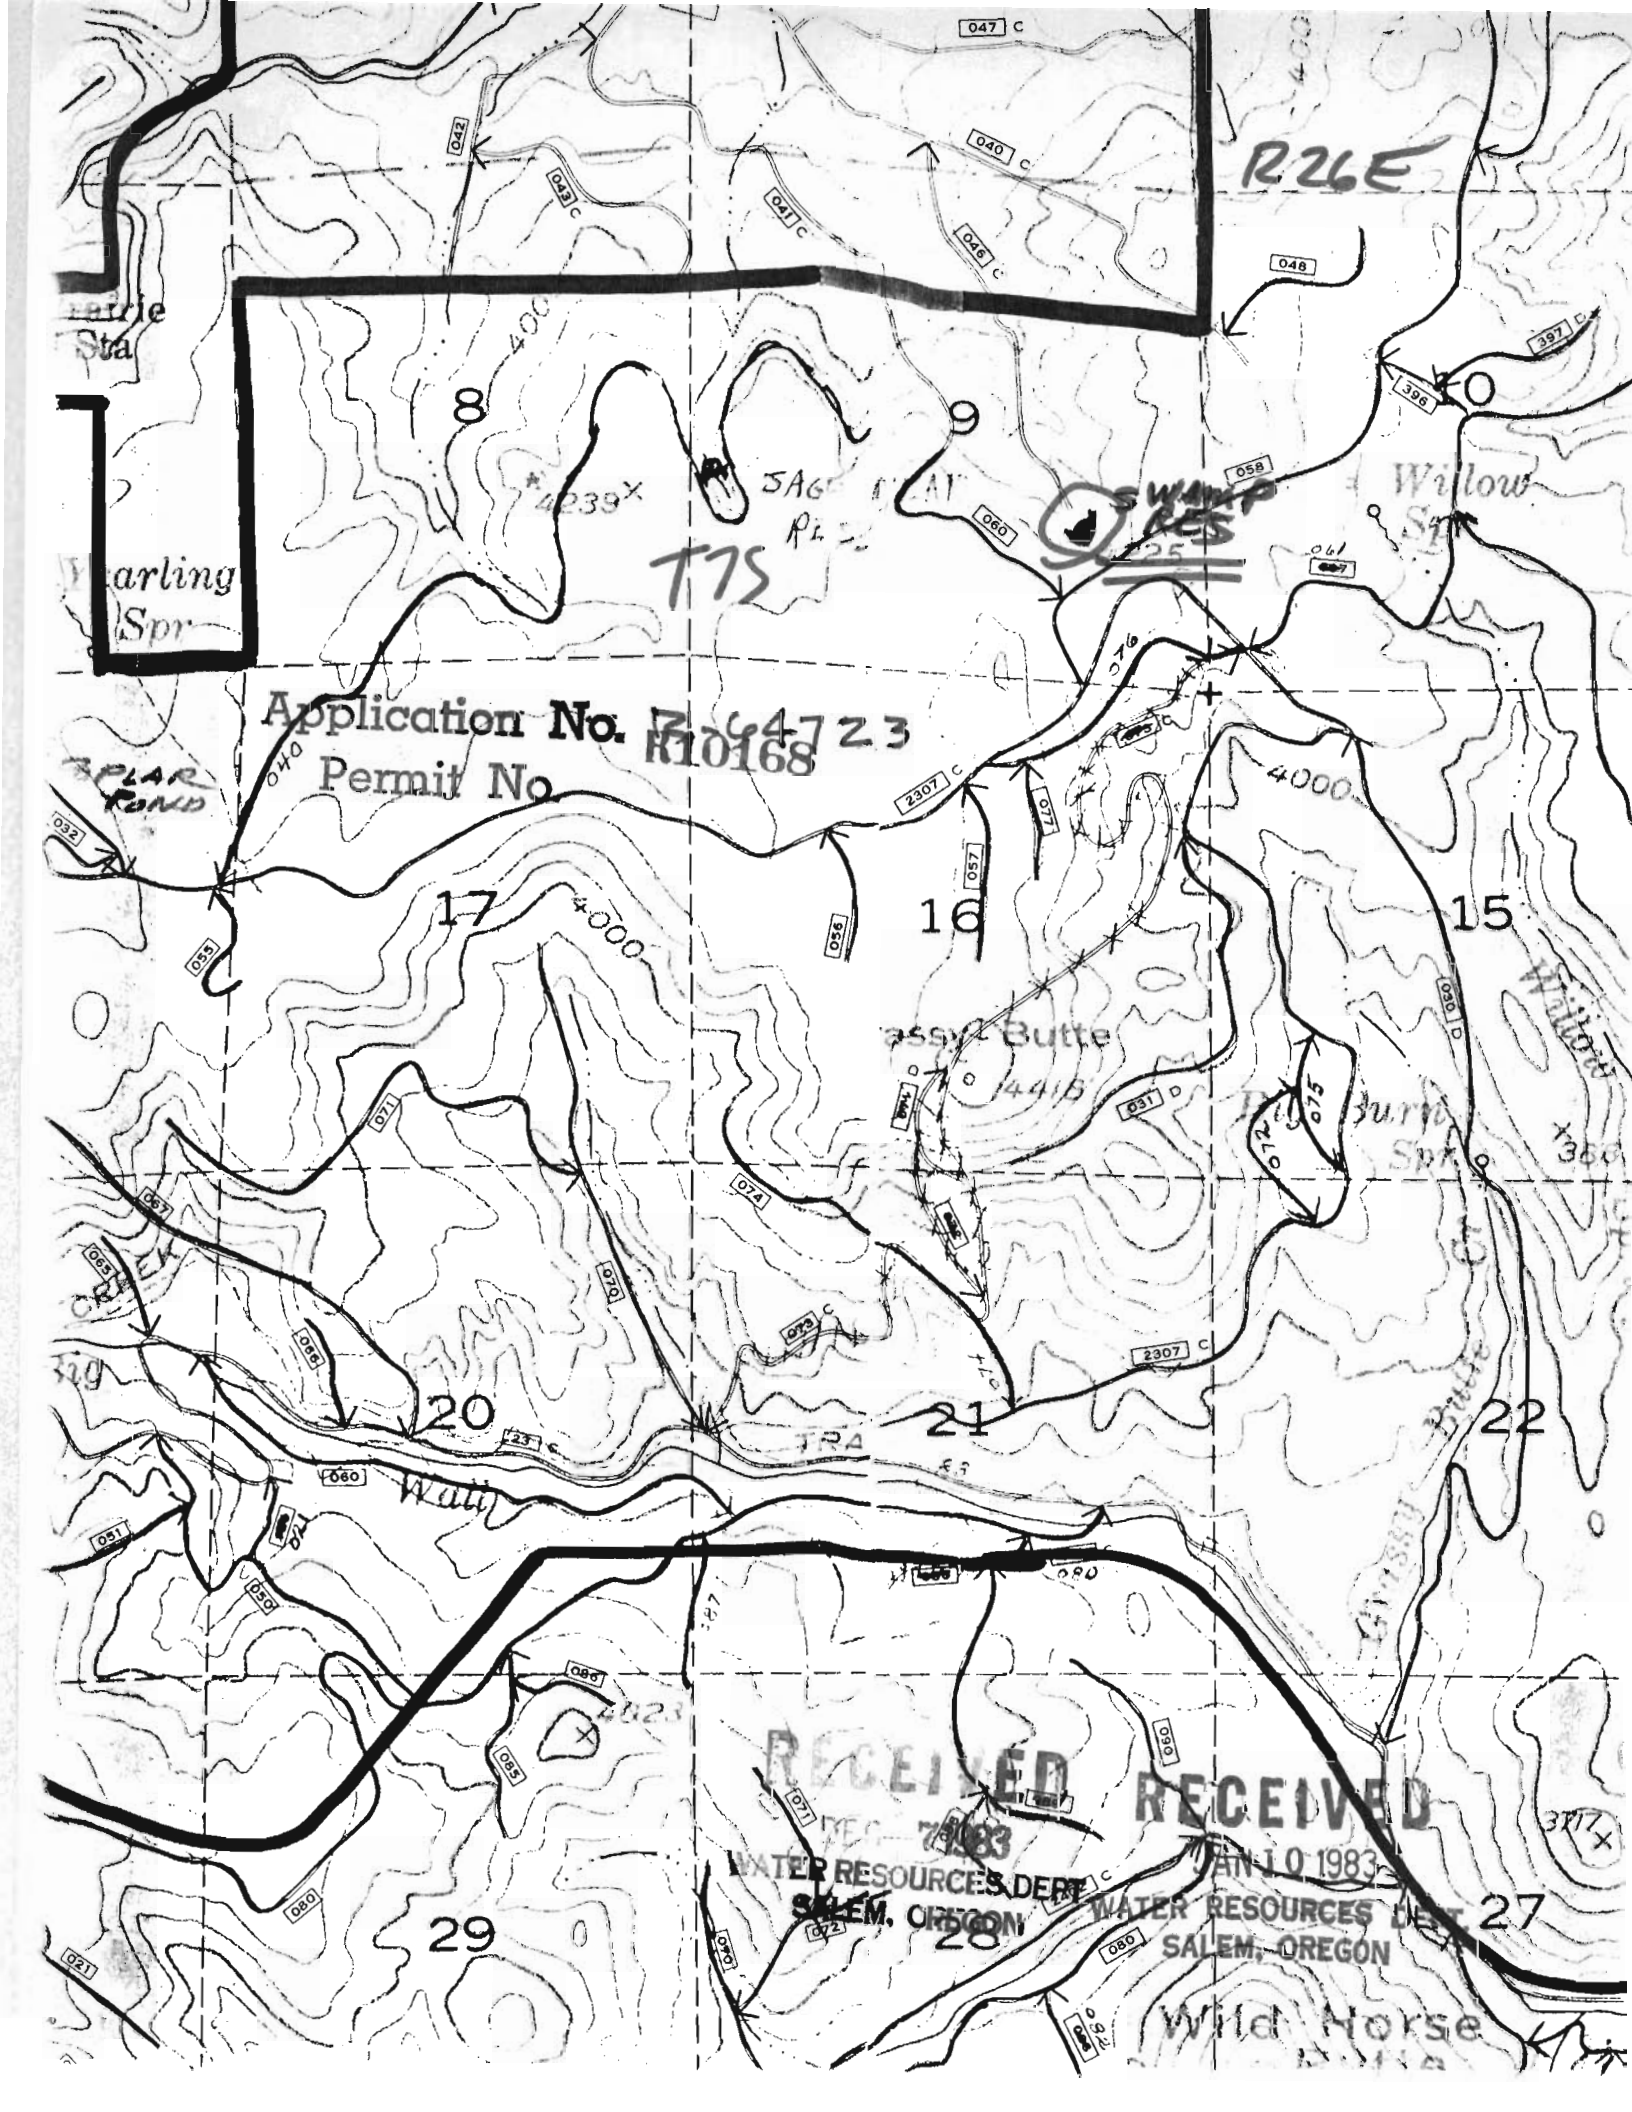

R26E

Carling Sta

Carling Spr

Sage Butte

Willow Spr

Sage Butte

Willow Spr

Wild Horse

Application No. 744723
Permit No. R10168

RECEIVED

WATER RESOURCES DEPT
SALEM, OREGON

RECEIVED

WATER RESOURCES DEPT
SALEM, OREGON

Wild Horse

TOWNSHIP 7S, RANGE 26E, SECTION 9, W.M.

9

10



16

15

NAME SWAMP RES.

COUNTY WHEELER

Application No. TR-64723 2

Permit No.

R10168

RECEIVED

JAN 10 1983

WATER RESOURCES DEPT.
SALEM, OREGON