

Sunflower
Spr

7

4000

3681

Lovlett

18

17

Lovlett
Corral

Kingbolt
Spr

BM 3794

Kingbolt Res.
T7S R27E Sec. 19

RECEIVED

DEC 1983

WATER RESOURCES DEPT.
SALEM, OREGON

4000

4108

19

20


Application No. R-64726

Permit No. R10169

BM


3429

Inner Mtn

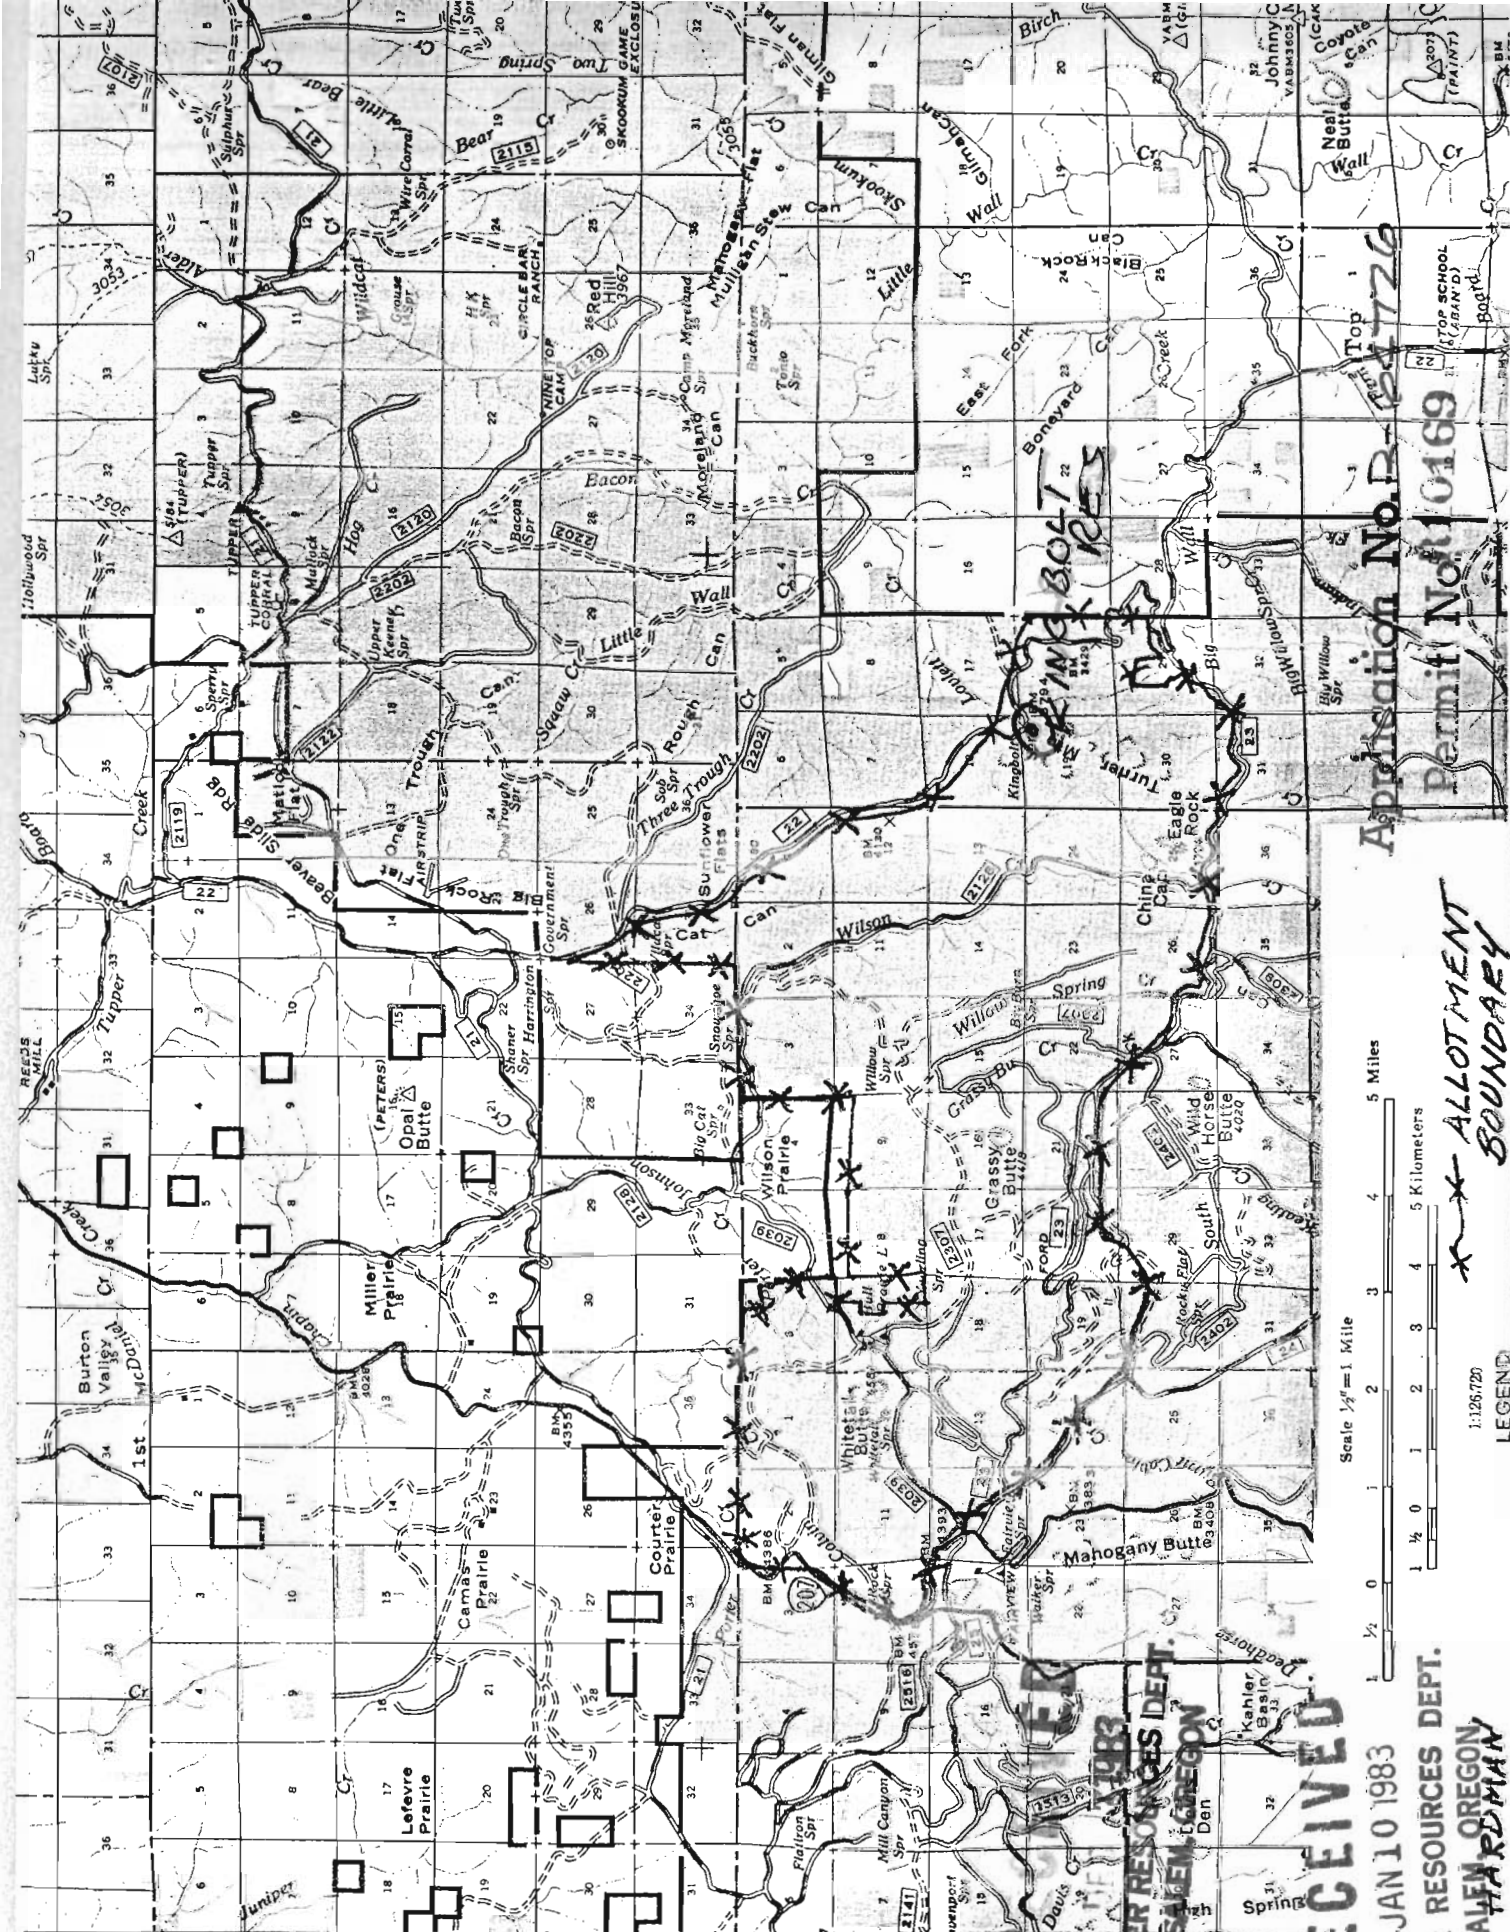

Application No. R-24726
Permit No. 10169

*** ALLOTMENT
BOUNDARY

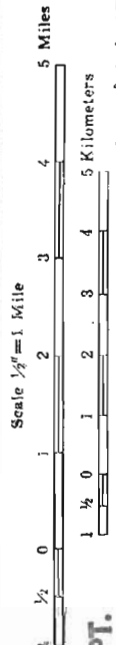


R. 27 E.

R. 26 E.

R. 25 E.

Application No. R-6472
Permit NB10169

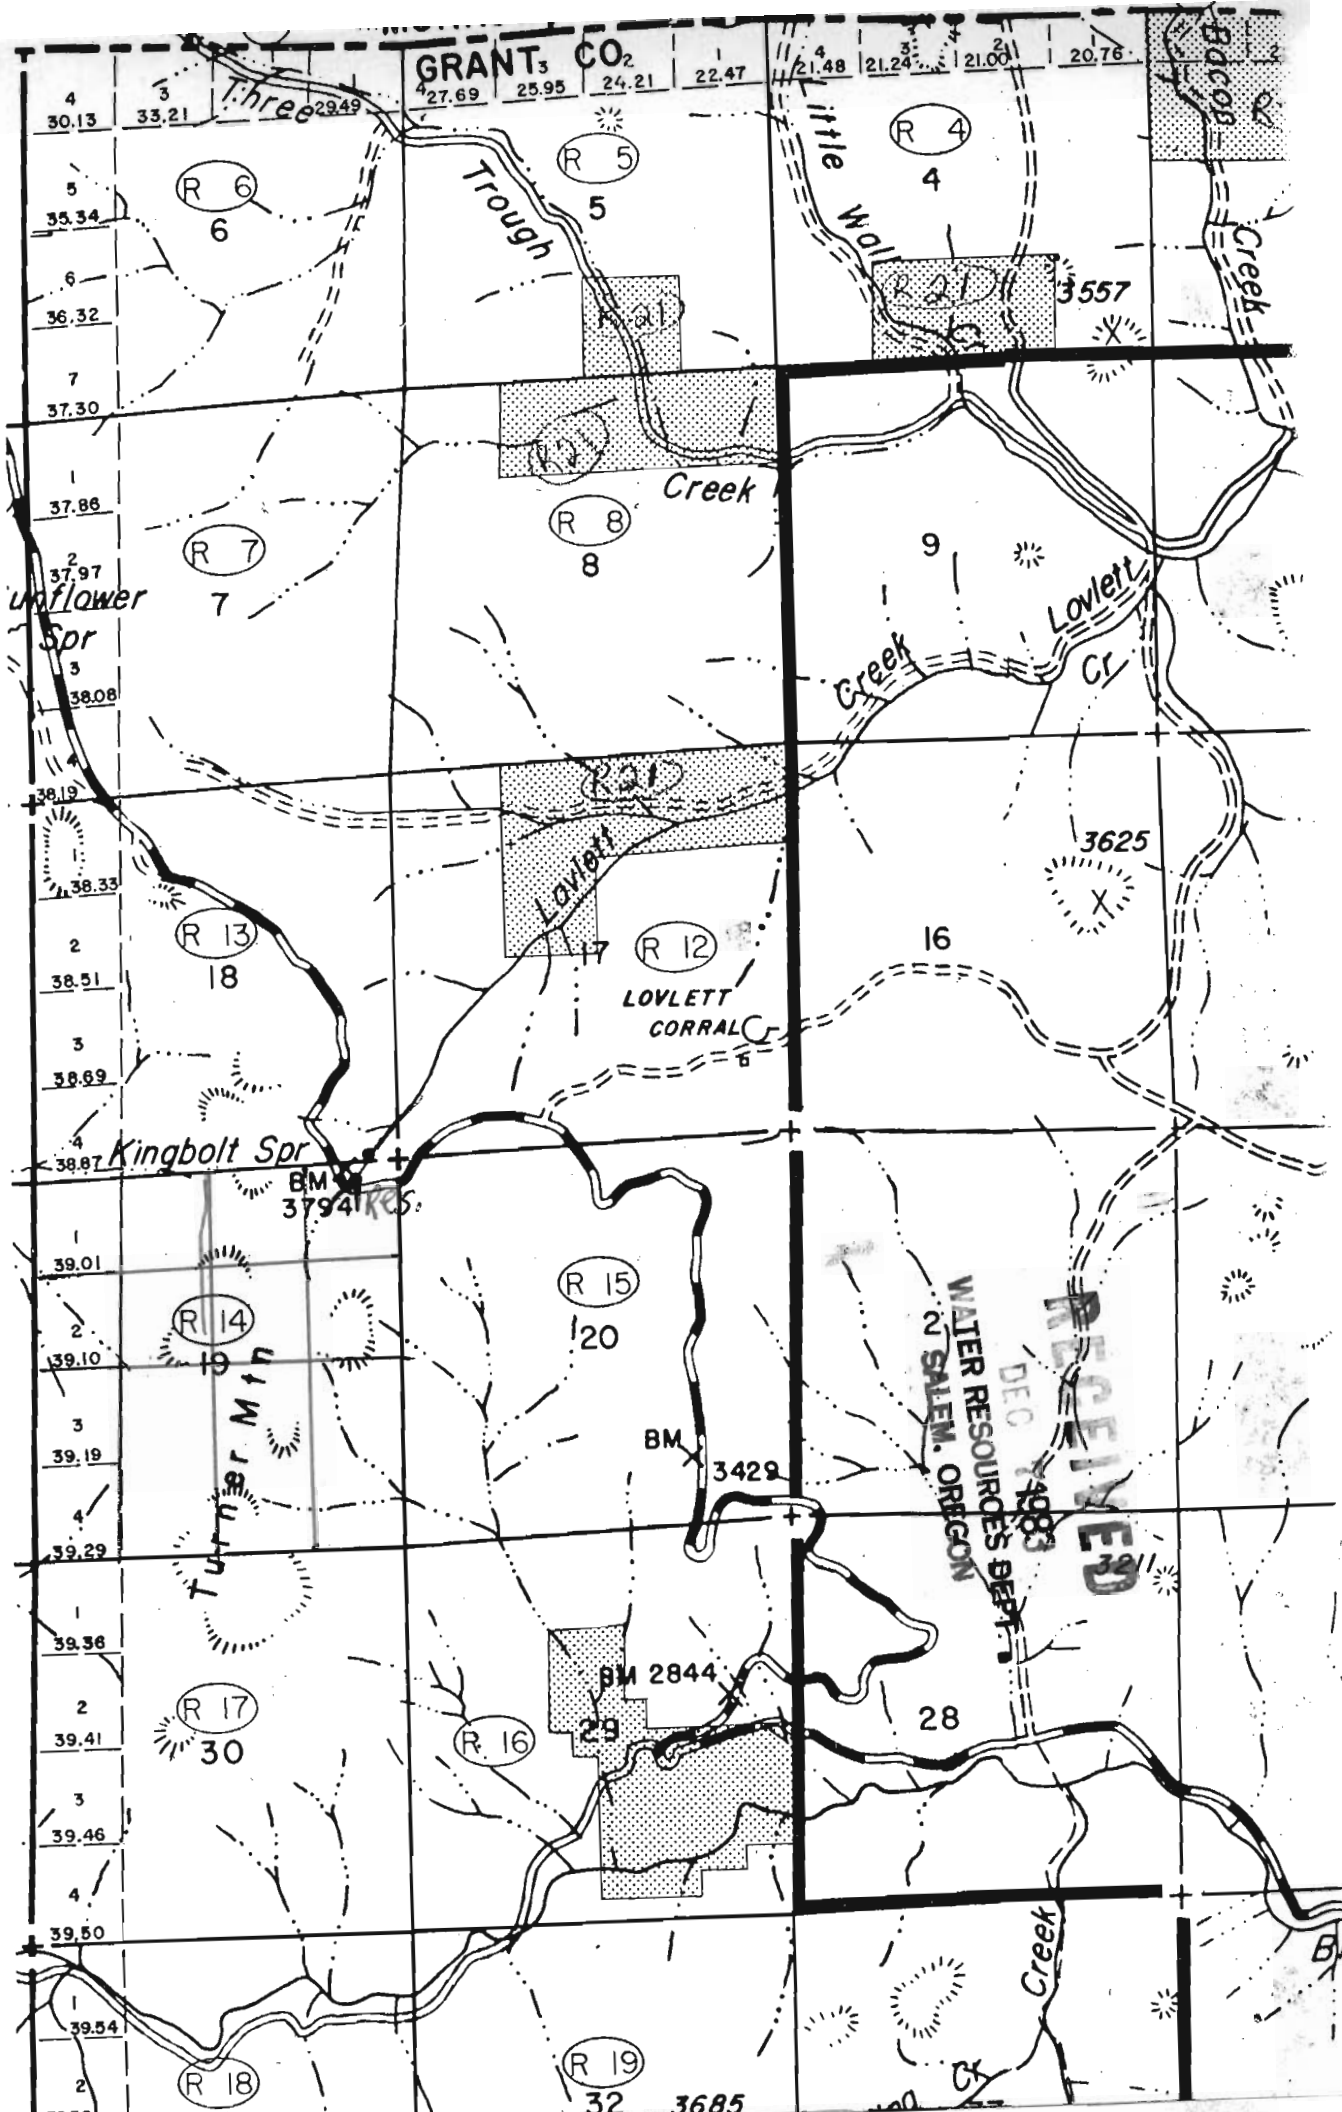

Application No. **R-64726**
Permit No. **R10169**

E. WILLOUGH RES.

12

BM 4130

13

18

KNOB RES.

BM 379

KNOB RES.

17

Lovett Corral

24

19

20

R 27E

RECEIVED

JAN 7 1983
WATER RESOURCES DEPT.
SALEM, OREGON

RECEIVED


JAN 10 1983
WATER RESOURCES DEPT.
SALEM, OREGON

PL

TOWNSHIP 7S, RANGE 27E, SECTION 19, W.M.

18

17

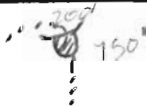

19

20

NAME KINGBOLT RES.

COUNTY GRANT

Application No. R-64726

5

Permit No. R10169

RECEIVED

JAN 10 1983

WATER RESOURCES DEPT.
SALEM, OREGON