

UMATILLA

3765

Tonto Spr

2

3400

3200

Little

10

11

3600

Application No. R-6484
Permit No. R10173

RECEIVED

DEC 10 1963

WATER RESOURCES DEPT.
SALEM, OREGON

15

3736

14


3600

N

LONELY POND
T7S., R27E., SEC. 7

T7S
R27E

section 11

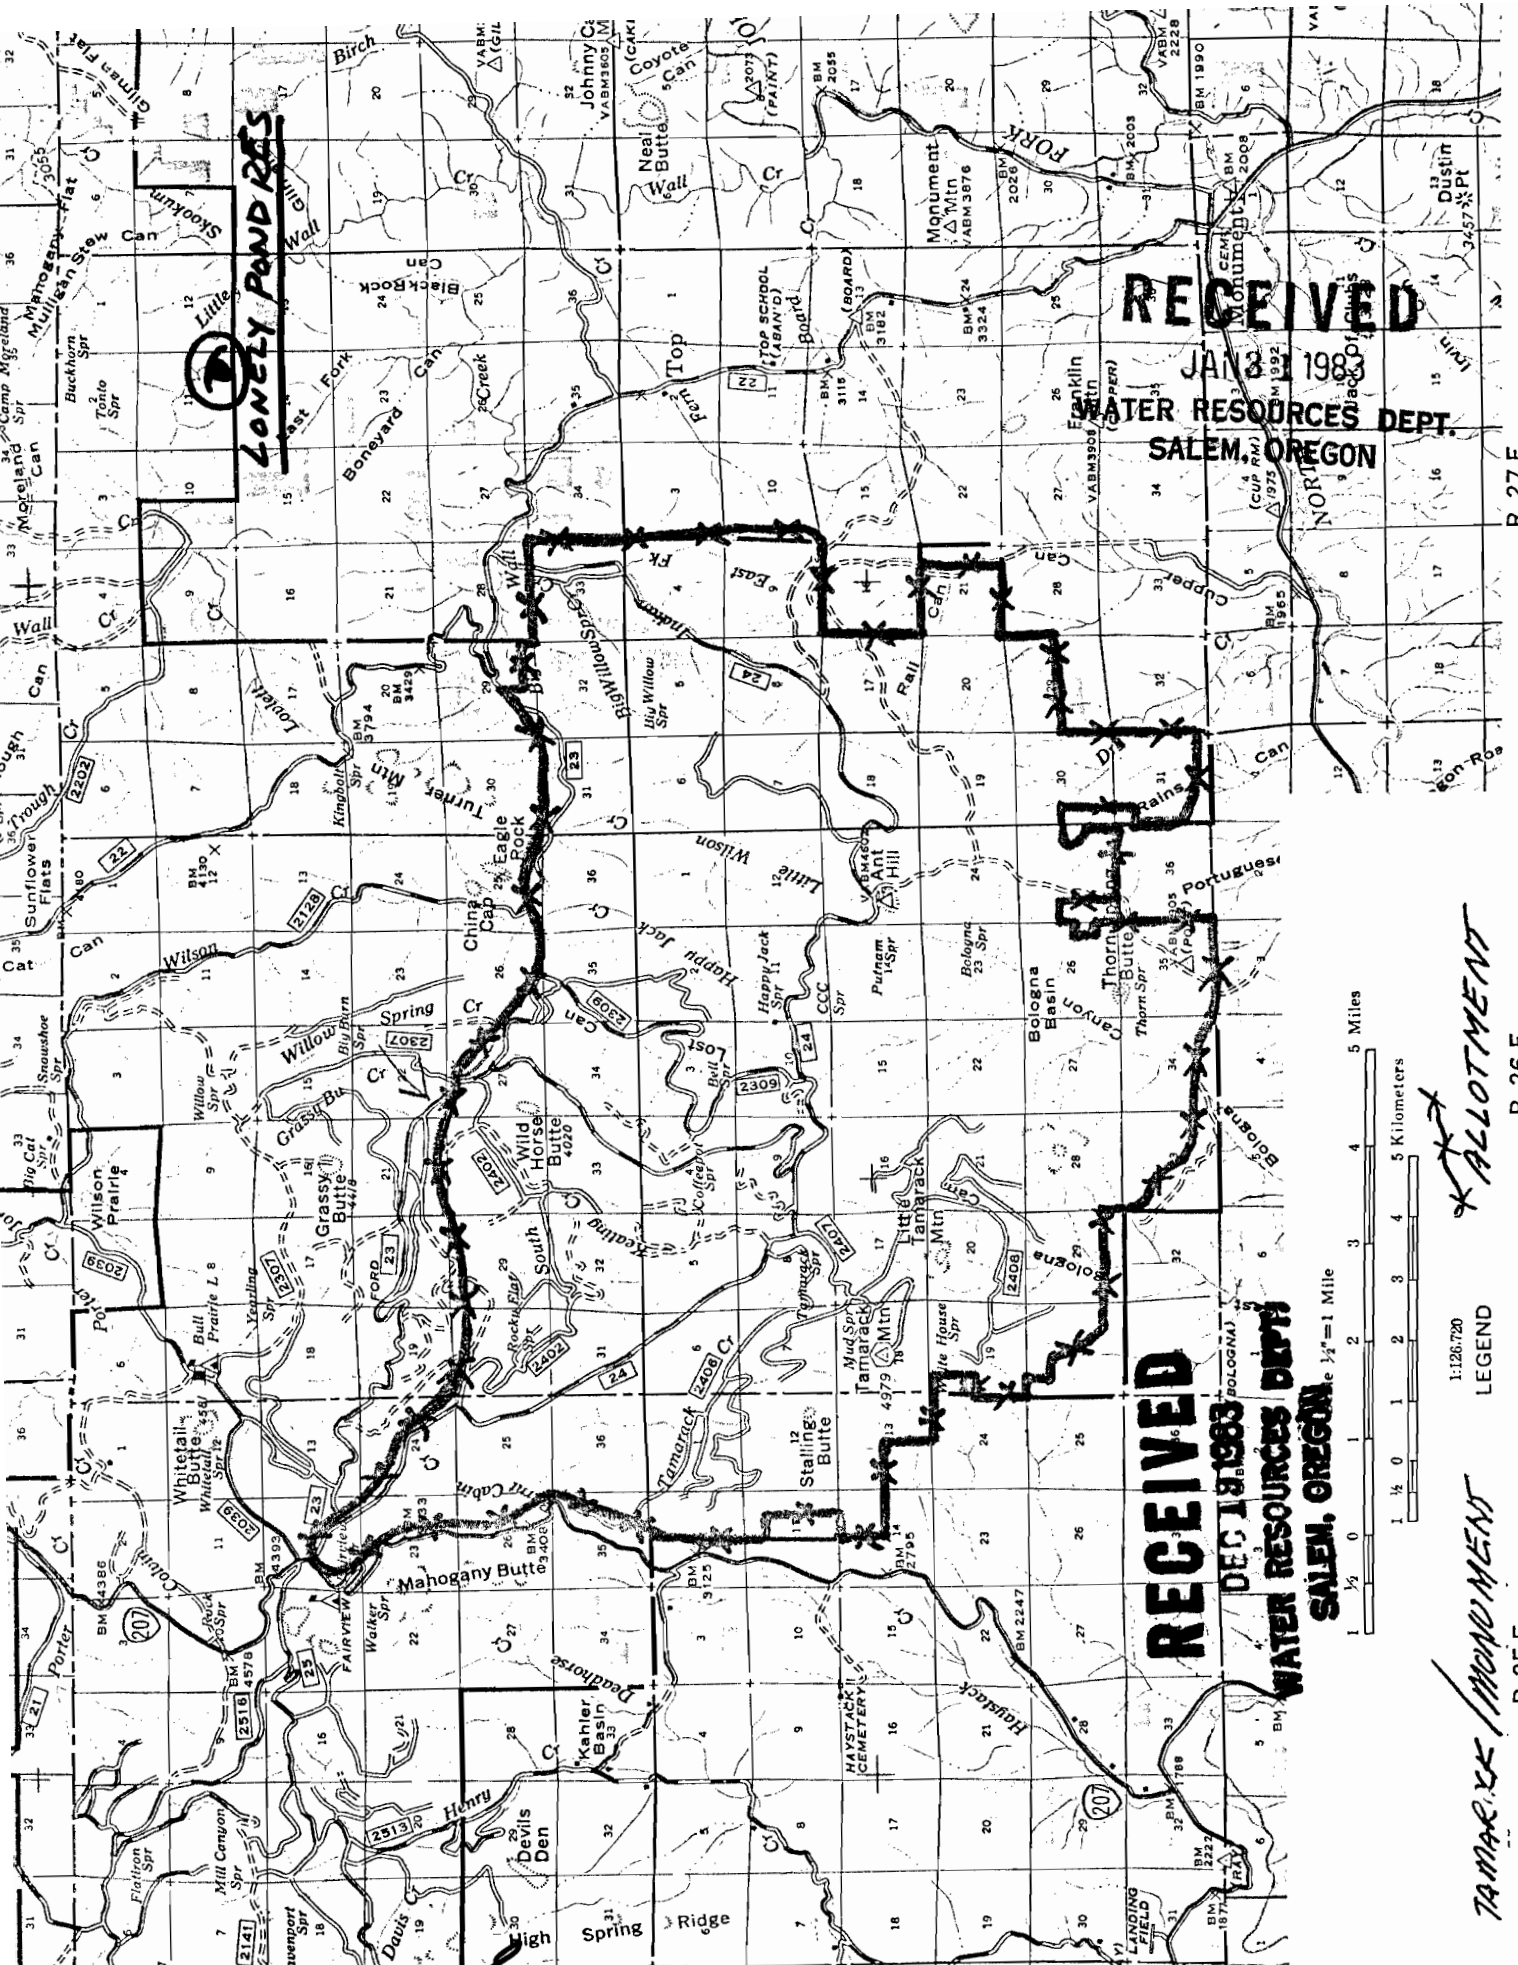

LOVELY POND RES

RECEIVED

JAN 31 1983

WATER RESOURCES DEPT.
SALEM, OREGON

RECEIVED

DEC 18 1983

WATER RESOURCES DEPT.
SALEM, OREGON



Application No. 64811
Permit No. R10173

ALLOTMENT

TAMARACK MONUMENT

R. 27 E.

R. 26 E.

R. 25 E.

T. 8 S.

T. 9 S.