


R75290

WE

"CERTIFICATE NO. 69462



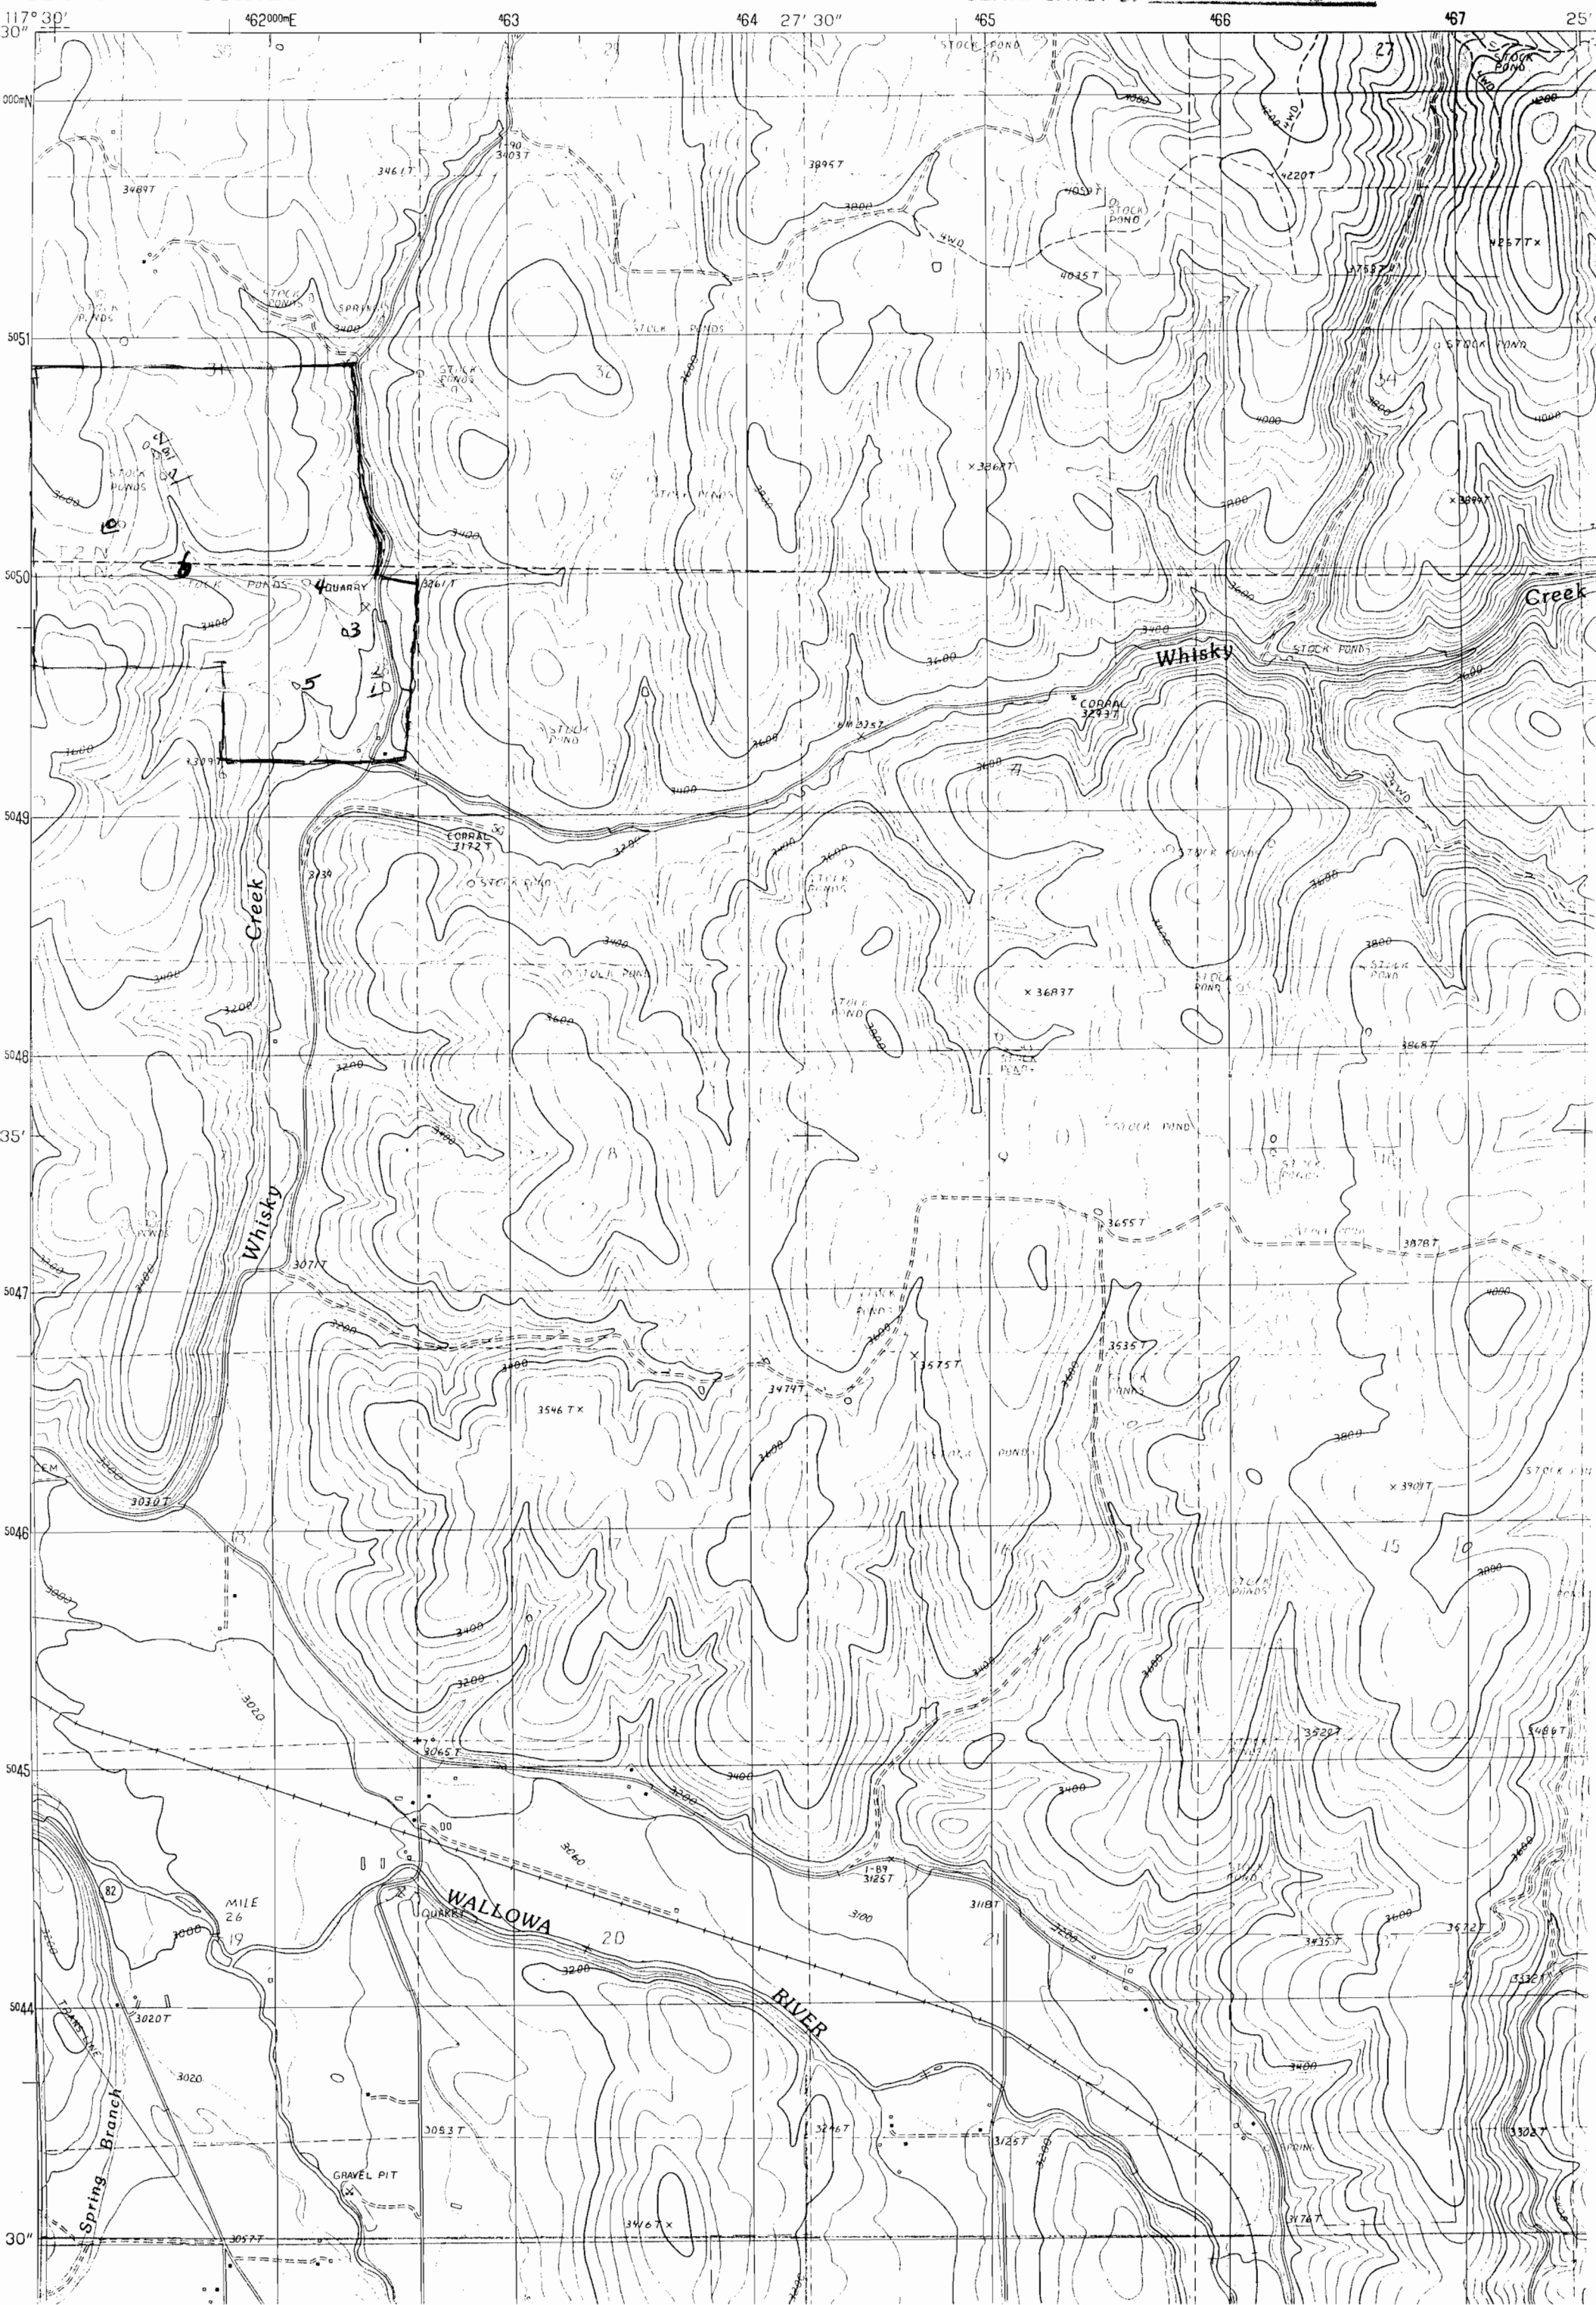


2 N 43 E

562.95 ac.


CERTIFICATE NO 69462

12-3

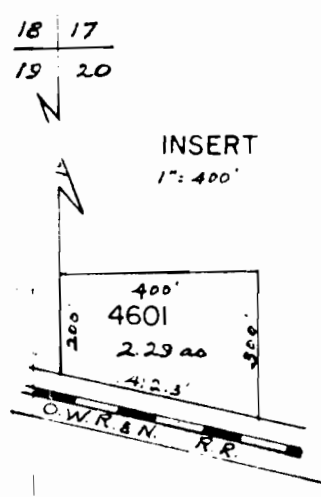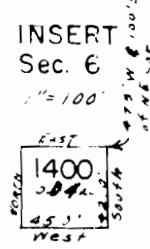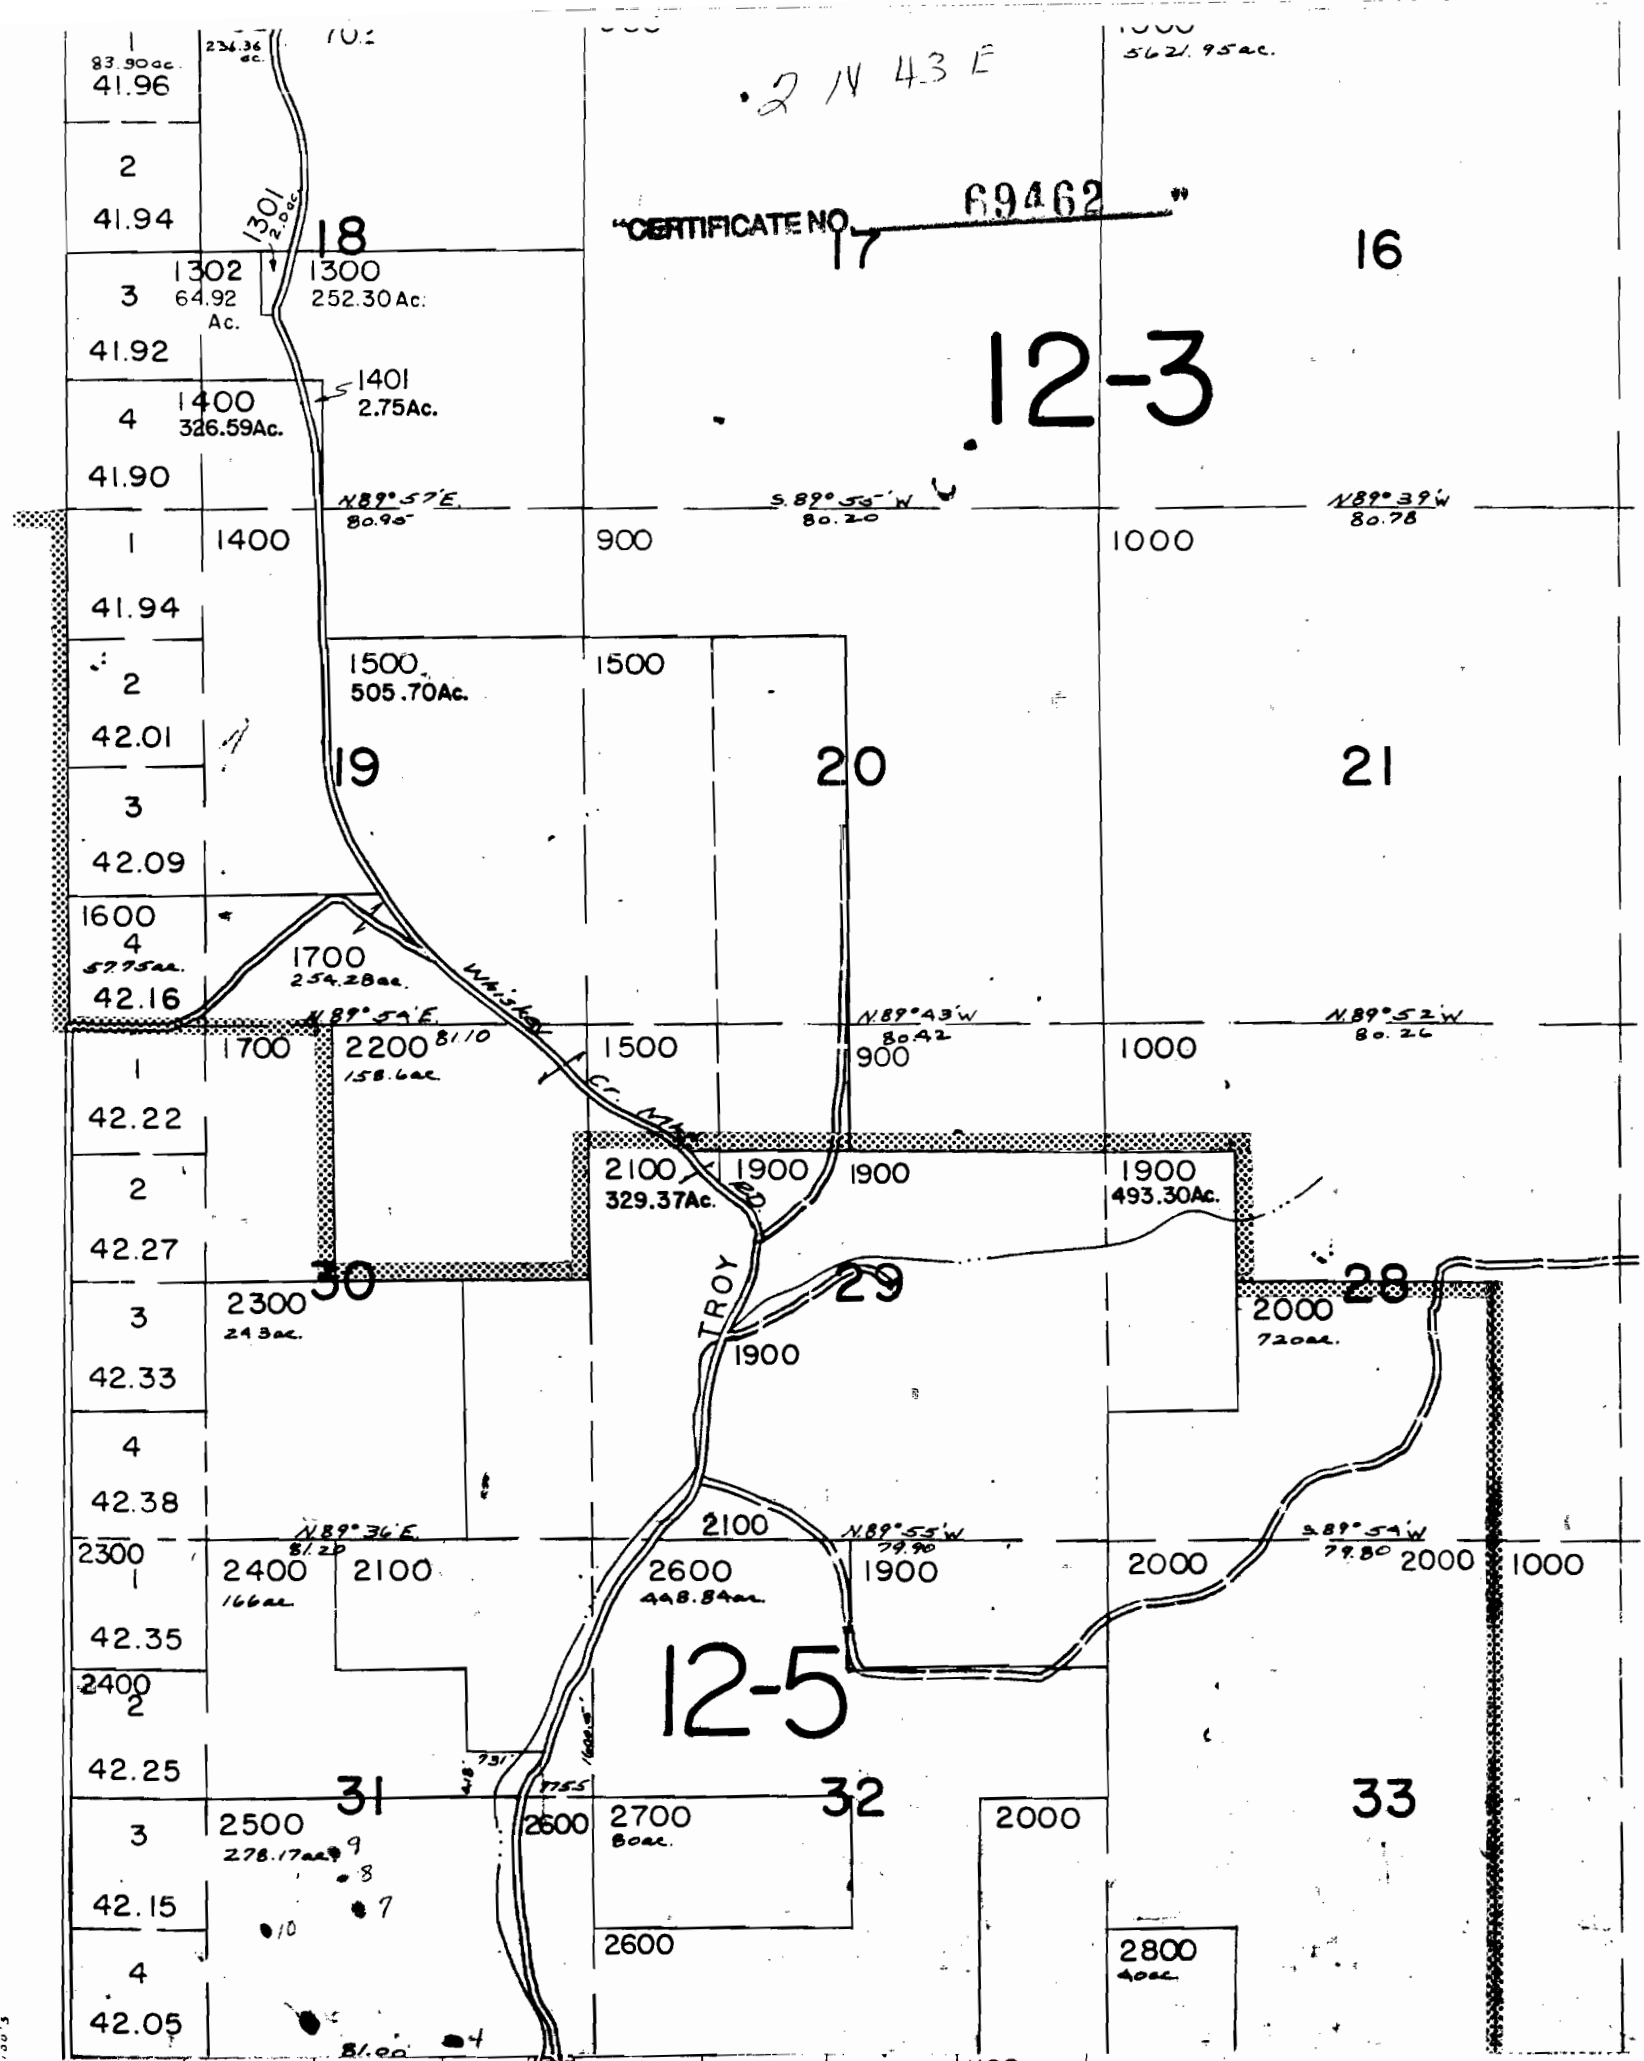

SEE MAP IN 42

INSERT
Sec. 18
1" = 400'

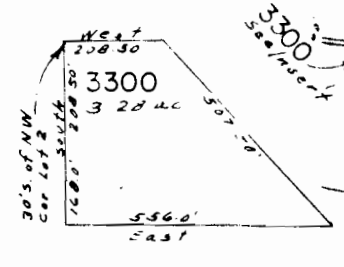

TAX LOT 4100
Sec 19
1" = 400'

SEC. 19
1" = 400'

