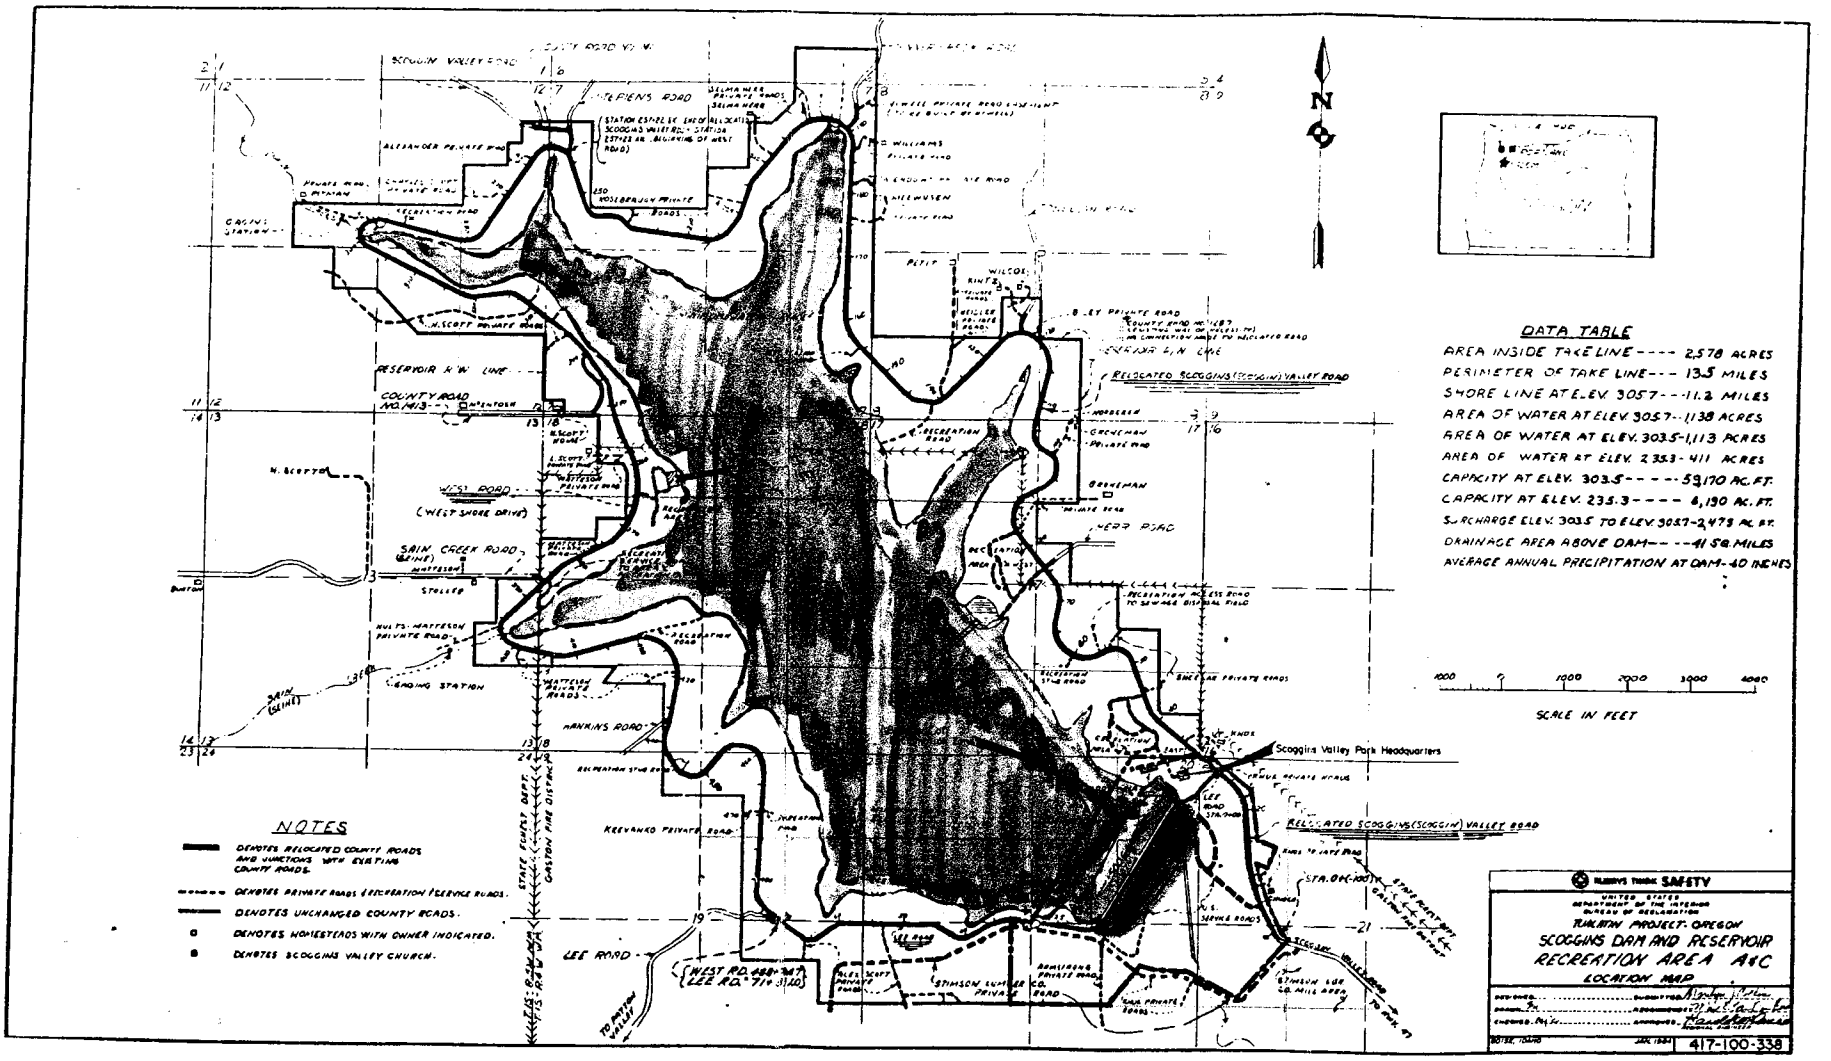
DATA TABLE
AREA INSIDE TAKE LINE ---- 2,578 ACRES
PERIMETER OF TAKE LINE --- 13.5 MILES
SHORE LINE AT ELEV. 305.7 --- 11.2 MILES
AREA OF WATER AT ELEV. 305.7 -- 1,138 ACRES
AREA OF WATER AT ELEV. 303.5 - 1,113 ACRES
AREA OF WATER AT ELEV. 235.3 - 411 ACRES
CAPACITY AT ELEV. 303.5 ---- 59,170 AC. FT.
CAPACITY AT ELEV. 235.3 ---- 6,190 AC. FT.
SURCHARGE ELEV. 303.5 TO ELEV. 305.7 - 2,473 AC. FT.
DRAINAGE AREA ABOVE DAM ---- 41 SQ. MILES
AVERAGE ANNUAL PRECIPITATION AT DAM - 40 INCHES
SCALE IN FEET
NOTES
DENOTES RELOCATED COUNTY ROADS AND JUNCTIONS WITH EXISTING COUNTY ROADS.
DENOTES PRIVATE ROADS & RECREATION & SERVICE ROADS.
DENOTES UNCHANGED COUNTY ROADS.
DENOTES HOMESTEADS WITH OWNER INDICATED.
DENOTES SCOGGINS VALLEY CHURCH.
Scoggins Valley Park Headquarters
RELOCATED SCOGGINS (SCOGGIN) VALLEY ROAD
RESERVOIR R/W LINE
COUNTY ROAD NO. 1413
WEST ROAD (WEST SHORE DRIVE)
SAIN CREEK ROAD (SEINE)
HANKINS ROAD
LEE ROAD
STATE FOREST DEPT.
GASTON FIRE DISTRICT
TO MATTON VALLEY
SAFETY
TUALATIN PROJECT - OREGON
SCOGGINS DAM AND RESERVOIR
RECREATION AREA A&C
LOCATION MAP
417-100-338