App# 34456
Permit# 7802

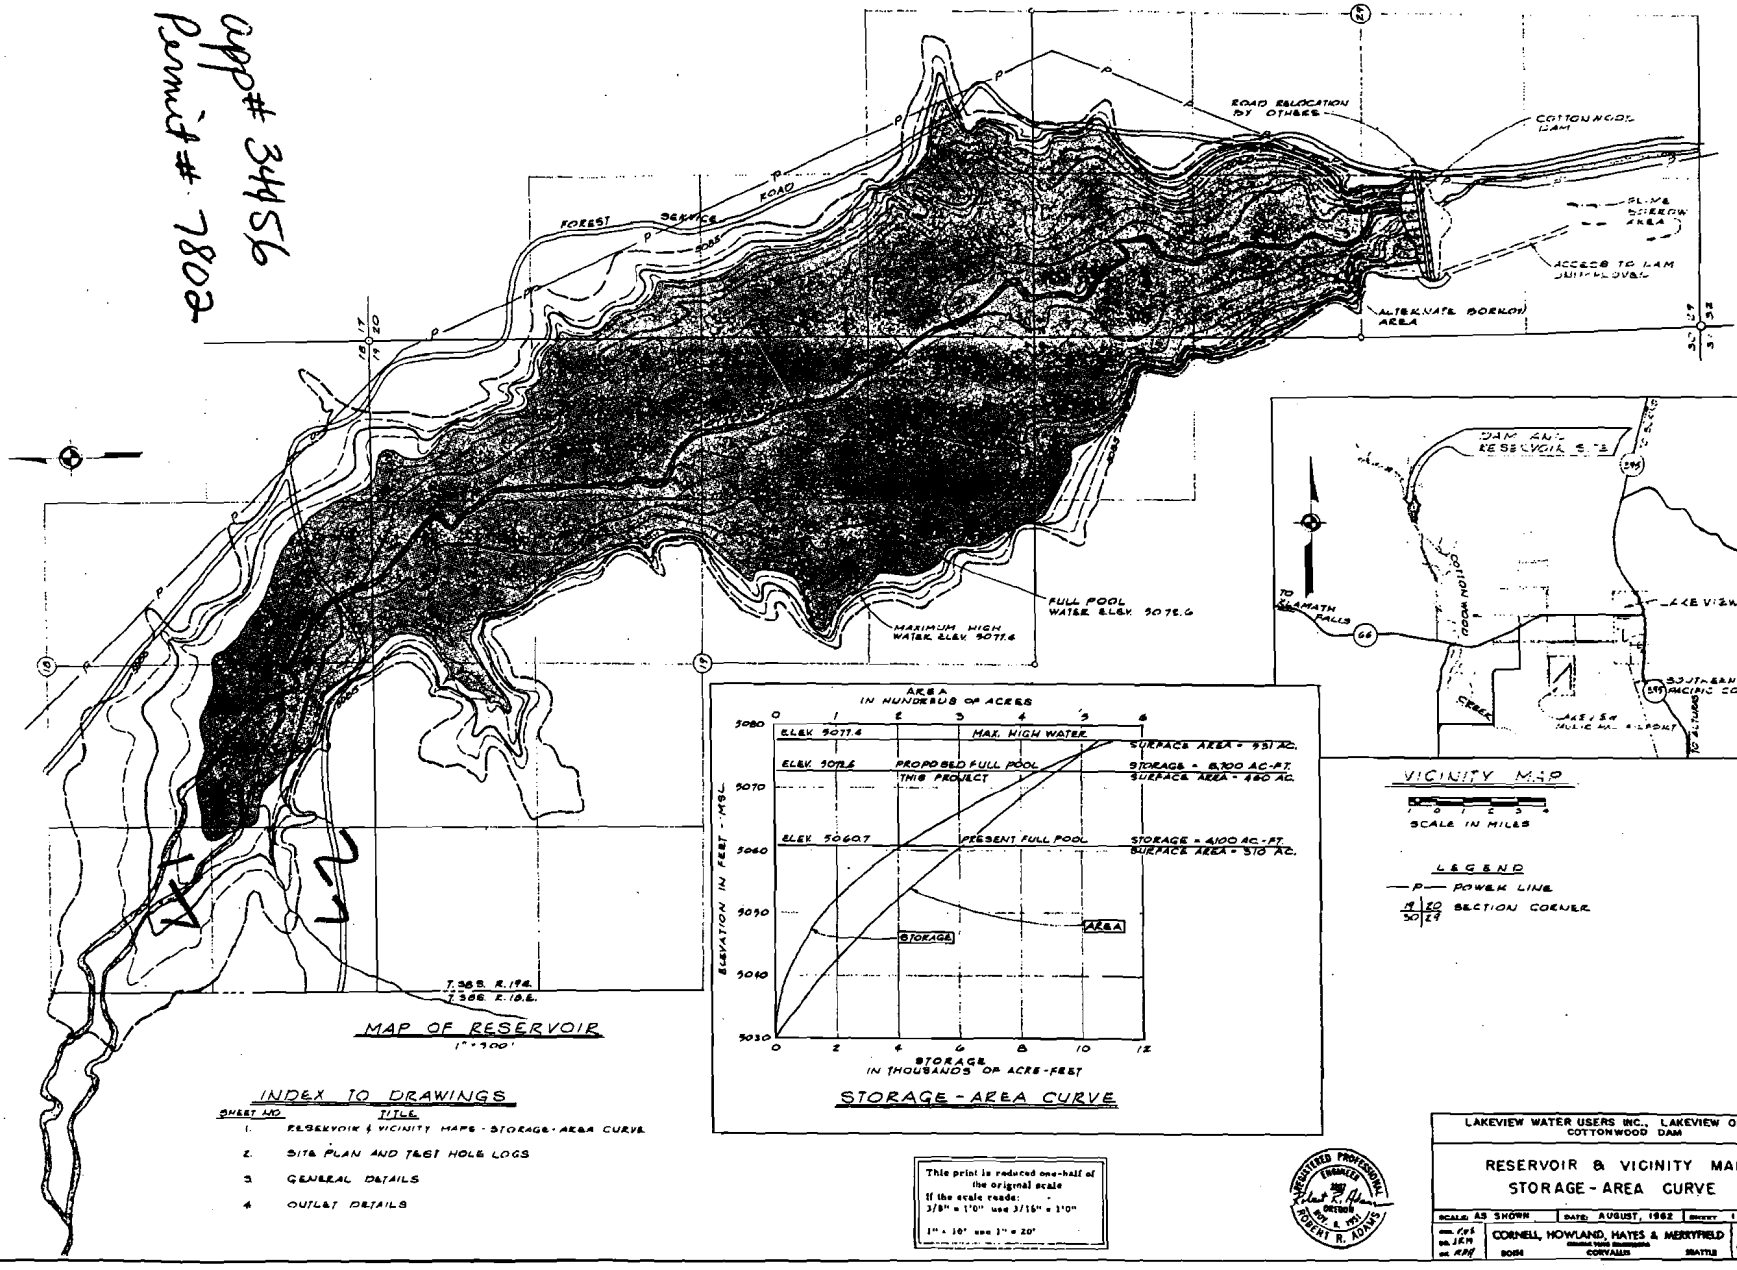

MAP OF RESERVOIR
1" = 400'

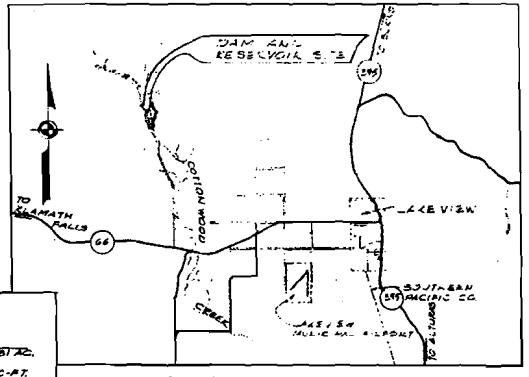

VICINITY MAP
SCALE IN MILES

LEGEND
—P— POWER LINE
19/30 | 20/29 SECTION CORNER

STORAGE - AREA CURVE

INDEX TO DRAWINGS

SHEET NO	TITLE
1.	RESERVOIR & VICINITY MAPS - STORAGE-AREA CURVE
2.	SITE PLAN AND TEST HOLE LOGS
3	GENERAL DETAILS
4	OUTLET DETAILS

This print is reduced one-half of the original scale
If the scale reads: -
3/8" = 1'0" use 3/16" = 1'0"
1" = 10' use 1" = 20'

REGISTERED PROFESSIONAL ENGINEER OREGON ROBERT R. ADAMS

LAKEVIEW WATER USERS INC., LAKEVIEW OREGON
COTTONWOOD DAM

RESERVOIR & VICINITY MAPS
STORAGE - AREA CURVE

SCALE: AS SHOWN	DATE: AUGUST, 1962	SHEET 1 OF 4
CHK. BY RRA	CORNELL, HOWLAND, HAYES & MERRYFIELD BOISE CORVALLIS SEATTLE	DWG NO C2482-2

Reduced Copy