


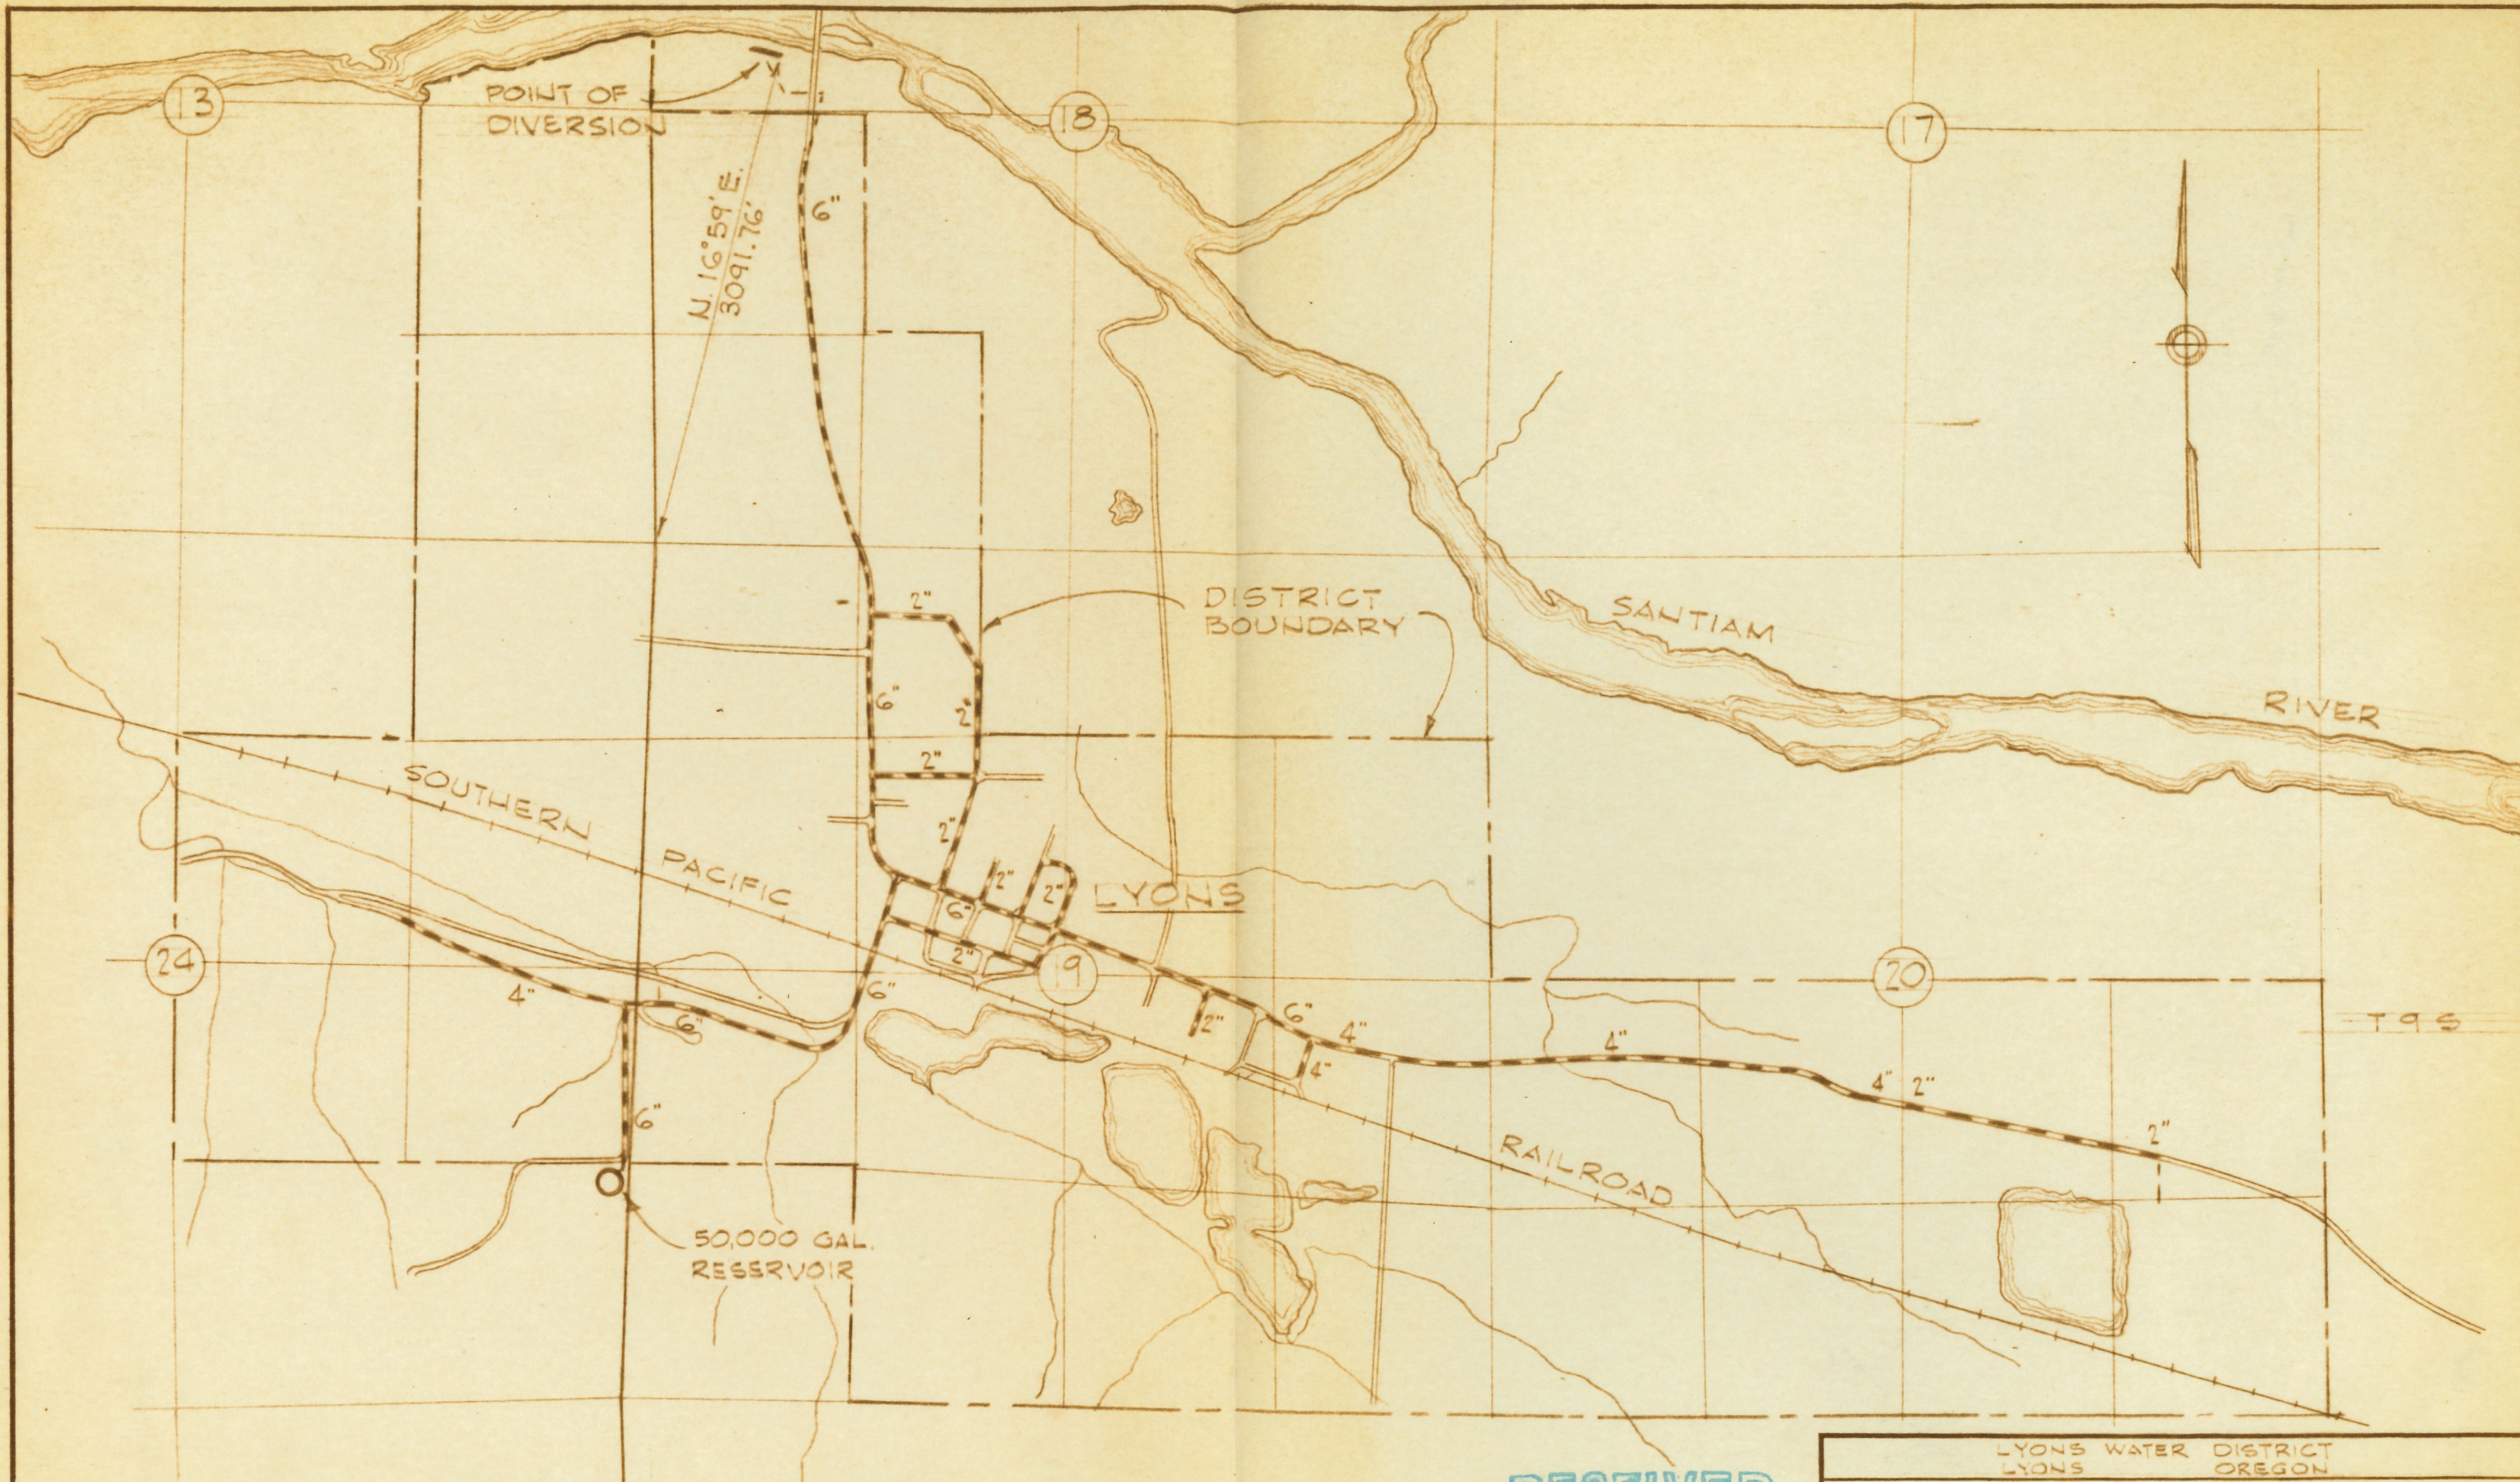

R 1 E
R 2 E

Application No. 31287
Permit No. 24643

RECEIVED
JAN 6 1957
STATE ENGINEER
SALEM, OREGON

LYONS WATER DISTRICT LYONS OREGON			
MAP OF DISTRICT TO ACCOMPANY WATER RIGHT APPLICATION			
SCALE: 1"=1000'	JAN. 3, 1957.	SHEET	1 OF 1
OAF KDB HAC	CORNELL, HOWLAND, HAYES & MERRYFIELD CORVALLIS, OREGON		E 923-16