

MAP

OF

BLUE LAKE IRRIGATION SYSTEM.


Lake County

Oregon

Scale 1" = 1000'

Application No. 1618
Reservoir Permit No. 133

Application No. 1617
Permit No. 795

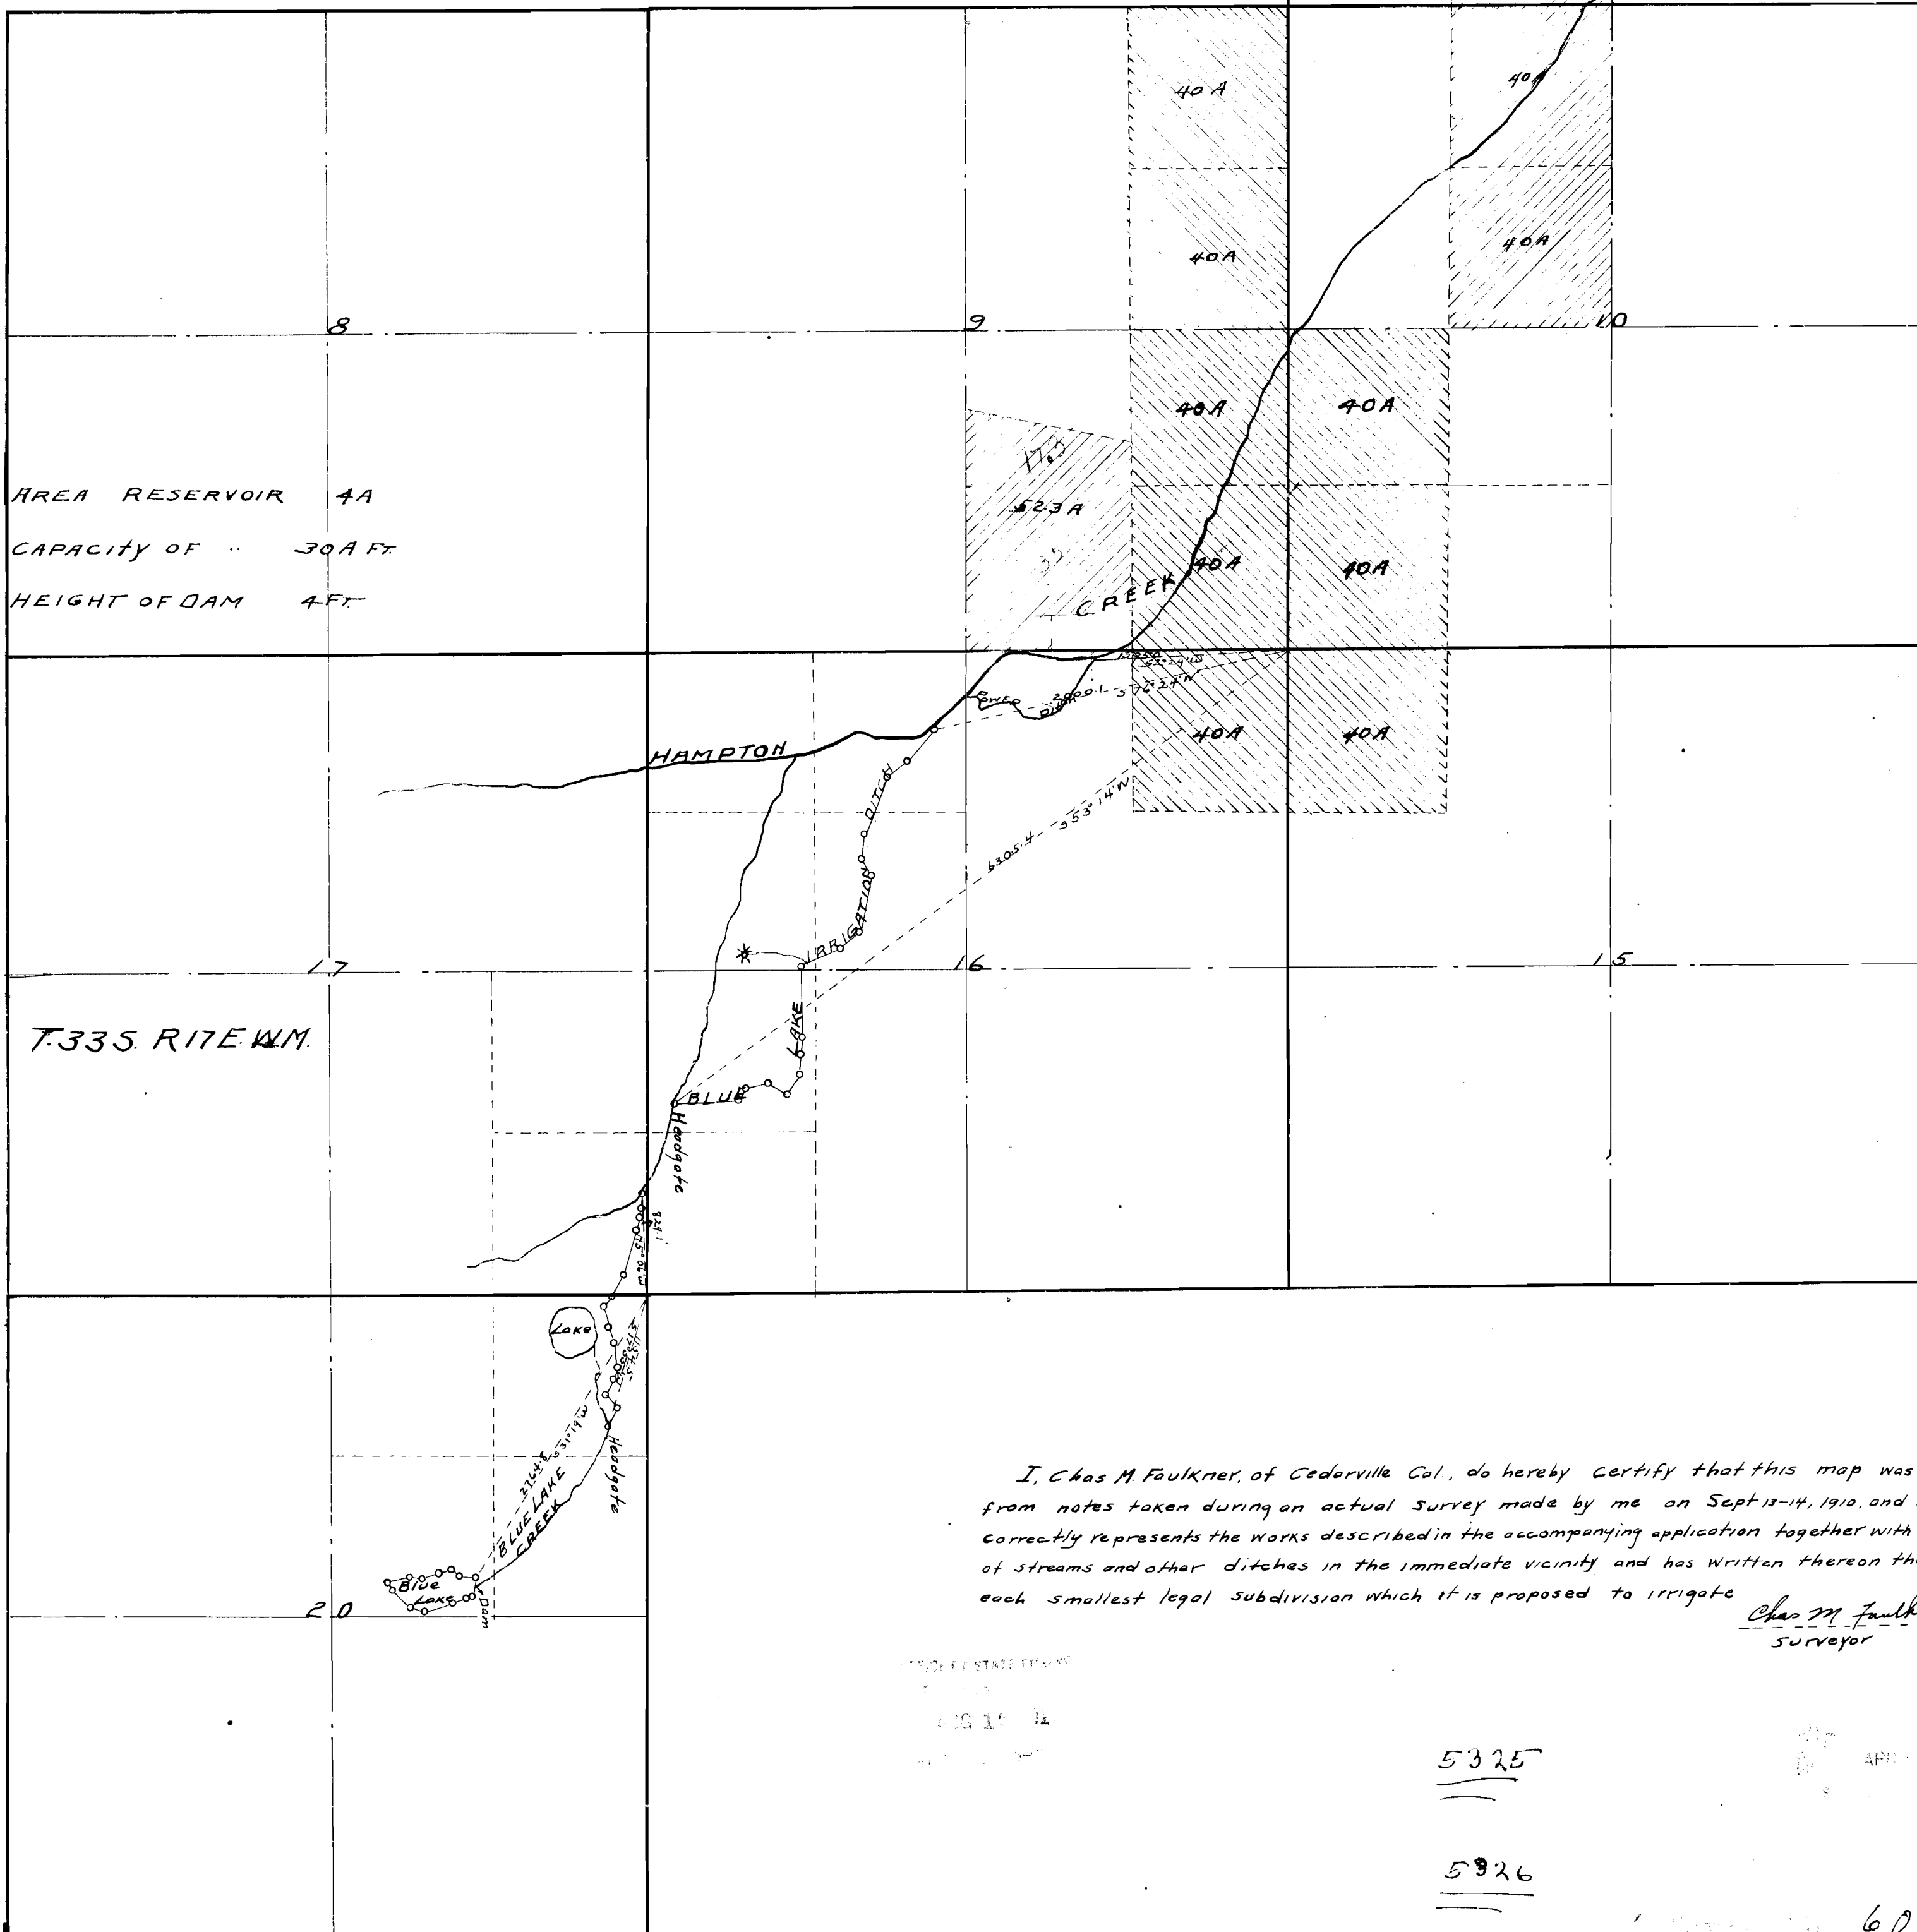

I, Chas M. Faulkner, of Cederville Cal., do hereby certify that this map was made from notes taken during an actual survey made by me on Sept 13-14, 1910, and that it correctly represents the works described in the accompanying application together with the location of streams and other ditches in the immediate vicinity and has written thereon the area in each smallest legal subdivision which it is proposed to irrigate

Chas M. Faulkner
Surveyor

RECORDED STATE OF CALIF.

NOV 10 11

5325

5326

6084
R432

6085
3781