


5611

No 5630
No 561

T. 41 S. R. 22 E. W. m.

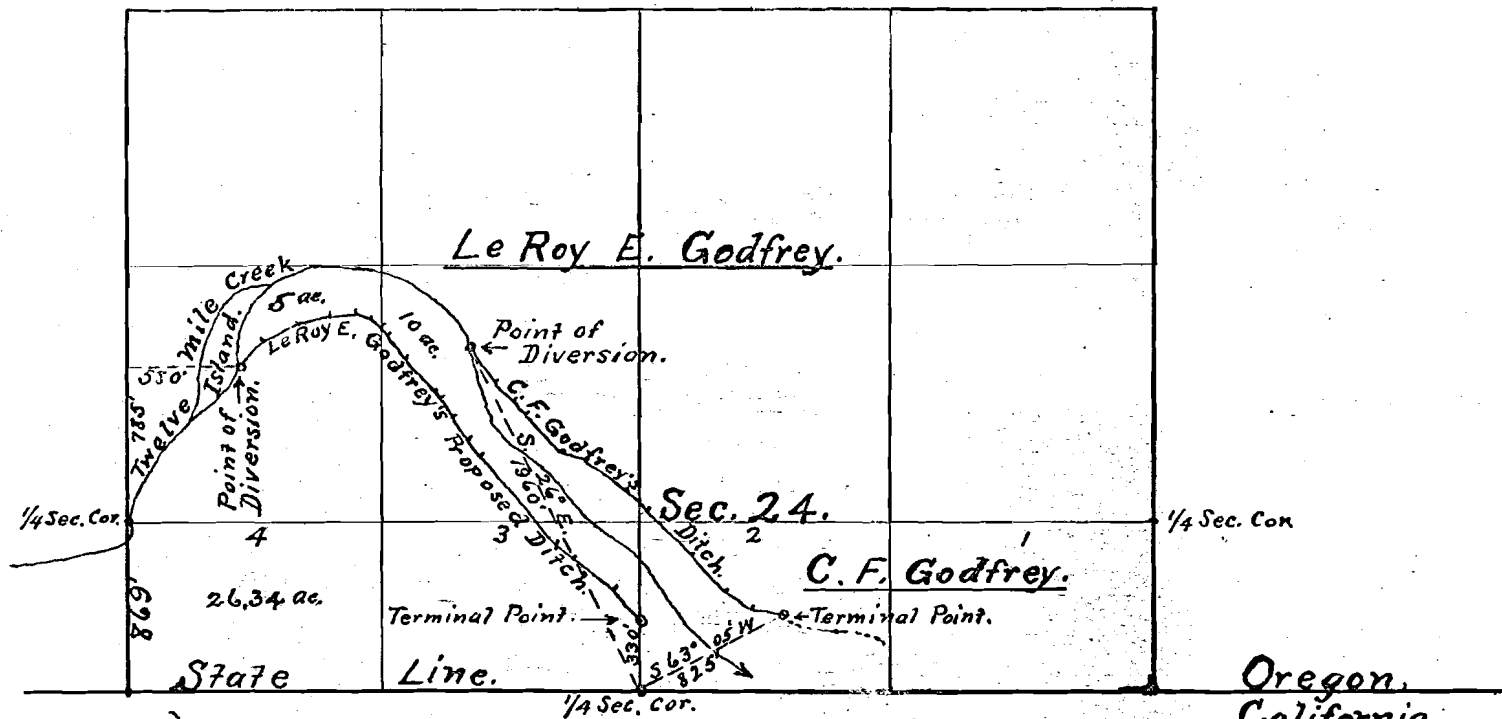

State of California, } ss.
County of Modoc.

Scale: 1" = 1000'

Oregon,
California.

I, Geo. T. Cline, being first duly sworn, depose and say that the above map is a true and accurate plat of Le Roy E. Godfrey's proposed irrigation ditch, as taken from the field notes of a survey made by me, completed on the 11th day of July, 1922, at the instance of Le Roy E. Godfrey, and that the map shows the location of streams and ditches in the immediate vicinity.

Geo. T. Cline, Surveyor.

Subscribed and sworn to before me this 17th day of July, 1922.

5611
6428