



DARRYL J. ANDERSON
REGISTERED PROFESSIONAL SURVEYOR
NO. 10005
LAKEVIEW, OREGON 97630

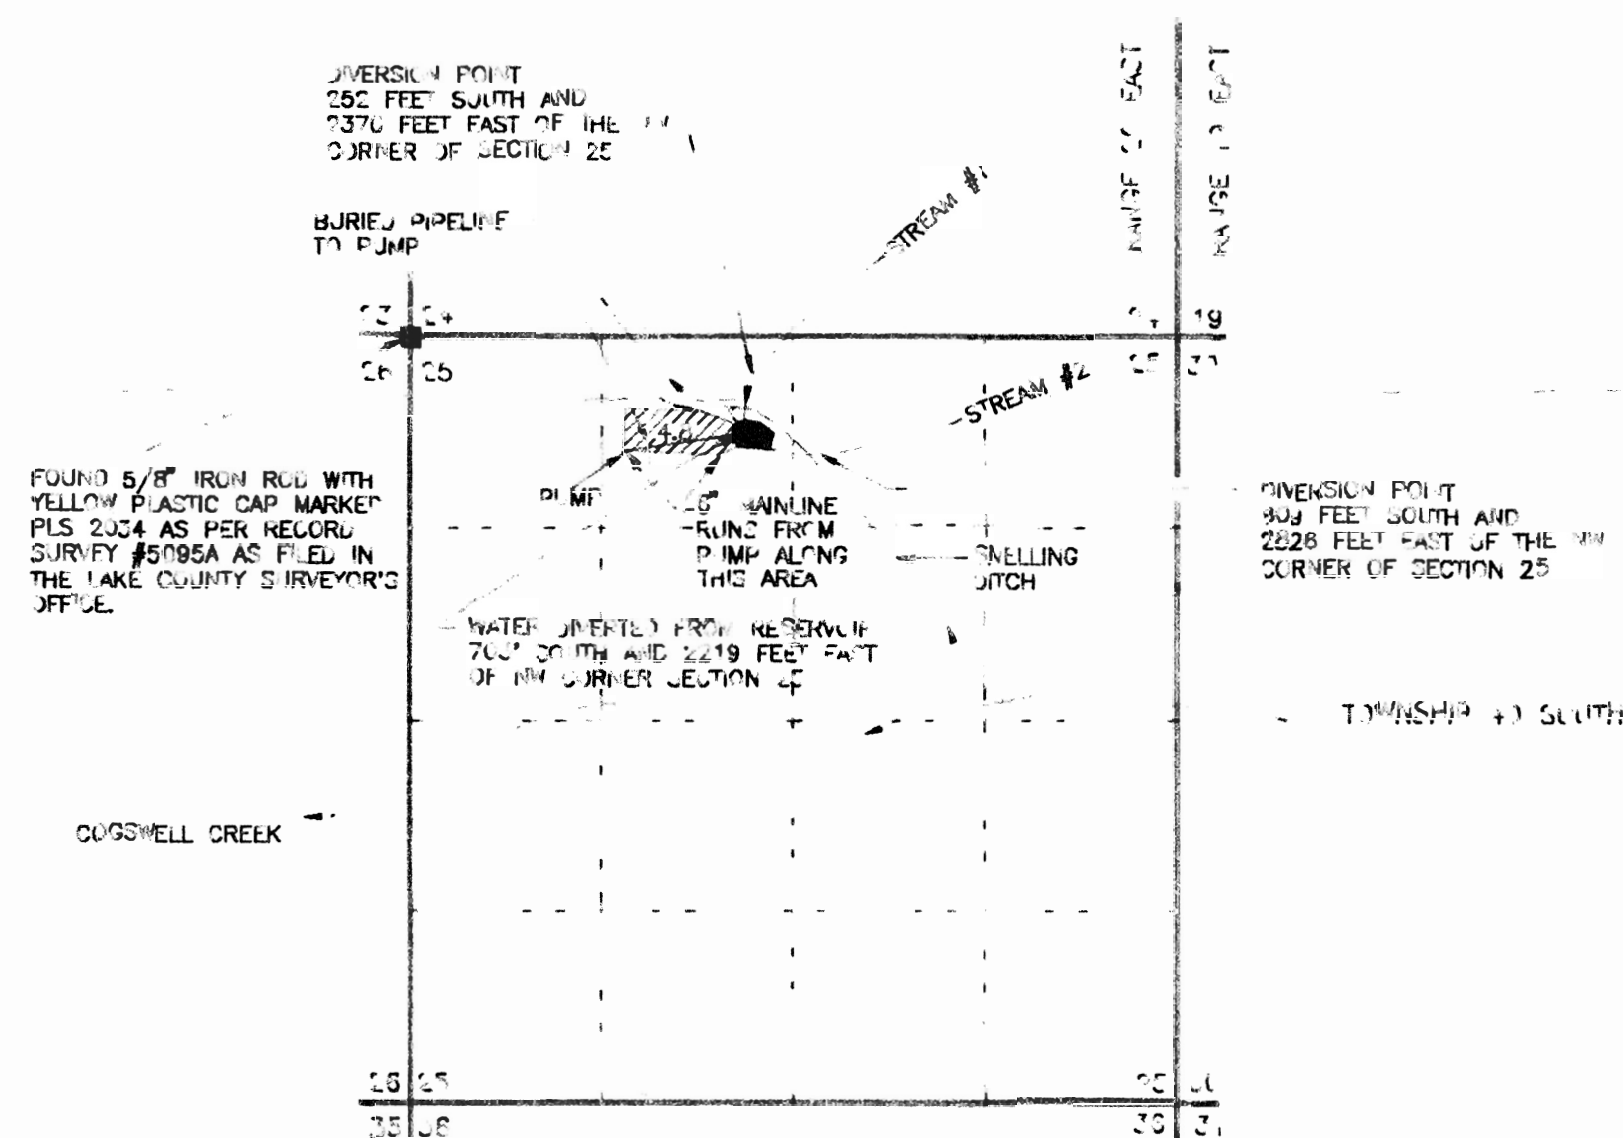

LEGEND

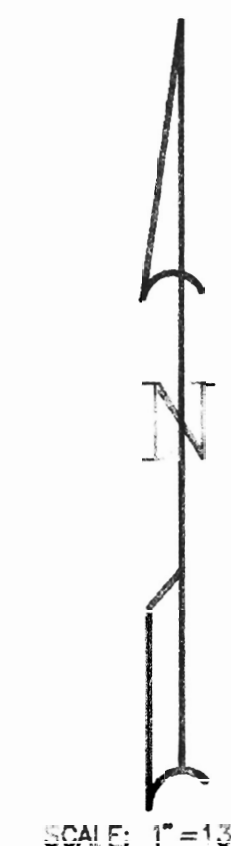

AREA IRRIGATED UNDER THIS APPLICATION
TOTAL IRRIGATED AREA: 4.8 ACRES



RESERVOIR



SECTION LINES



1/4 SECTION LINES




1/16 SECTION LINES



FOUND MONUMENT AS NOTED

NOTE: PREPARATION OF THIS MAP IS FOR IDENTIFYING PROPOSED
WATER RIGHTS ONLY. IT HAS NO INTENT TO PROVIDE LOCATIONS
OR DIMENSIONS OF PROPERTY BOUNDARIES.

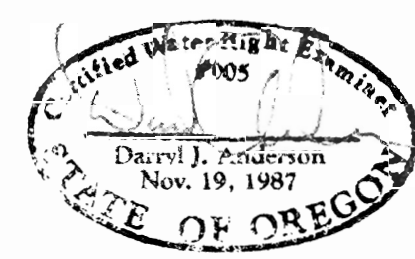

PREPARED FOR:
VINCENT 20 RANCH
4010 BOX 880
LAKEVIEW, OREGON 97630

PREPARED BY:
AN OFFICE ENGINEERING AND SURVEYING
614 SOUTH FIRST STREET
P.O. BOX 12
LAKEVIEW, OREGON 97630
(503) 947-4467 FAX 947-4724