

Oregon State Water Filings

TOWNSHIP 33 S., RANGE 24 E., W. M.

Application No.

15-25-22 ER-57807

North

Permit No. _____

34372

 $\{k' \in \mathbb{Z}^d\}$

A hand-drawn map on a grid showing a route between two livestock watering facilities. The route starts at a facility labeled "livestock watering facility 2" in the lower right, goes up and left to a point labeled "5", then down and left to a point labeled "6", and finally up and left to a point labeled "7". The grid has major lines every 10 units and minor lines every 2 units. The labels 5, 6, and 7 are placed at the intersections of the major lines. The facility labels are placed near the start and end points of the route.

South

APPLICATION No.

PERMIT No.

BY THE
SPECIAL AGENT
IN CHARGE
APR 3 1975
MOORE AED


CONTOUR	SQUARE FEET	ACRE FEET
4722	200	2.30
4726	50,000	11.53
4730	201,100	23.09
4734	300,000	34.19
4738	444,700	8.11
BORROW		
TOTAL		77.13

SUBMERGED AREAS

Sec. 32, NW 1/4 SE 1/4 SW 1/4 .09 Acres
SW 1/4 SE 1/4 SW 1/4 .31
SE 1/4 SE 1/4 SW 1/4 3.84
Sec. 5, NE 1/4 NE 1/4 NW 1/4 4.50
SE 1/4 NE 1/4 NW 1/4 1.47
TOTAL 10.21 Acres

RECEIVED
APR 3 1975
STATE ENGINEER
SALEM, OREGON

1/4 cor. Sec. 32, T. 32 S., R. 24 E.
and Sec. 5, T. 33 S., R. 24 E.
lies 859.34 feet north
and 442.27 feet east
of Sta. 2+25

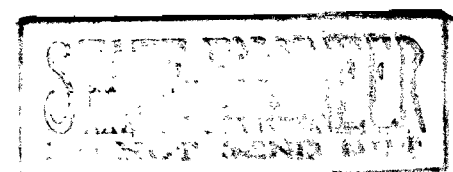

APPROVED, Mar 27, 1975

[Signature]

RECEIVED
APR 5 1974
STATE ENGINEER
SALEM, OREGON

UNITED STATES DEPARTMENT OF THE INTERIOR
BUREAU OF LAND MANAGEMENT

**SHERLOCK GULCH DAM
AND
RESERVOIR**

DESIGNED <u>DAB</u>	RECOMMENDED _____
DRAWN <u>DAB</u>	RECOMMENDED _____ CHIEF, DIV. OF ENGINEERING
CHECKED _____	APPROVED _____

SCALE 1" = 100' CONTOUR INTERVAL 4'

DATE 4-3-74 SHEET 1 OF 2

DRAWING NO.

Application No. R 51847
Permit No. R 621

Spillway Elev. 4738.2

Sta. 2+25
Elev. 4743.2

52922