


Claim of Beneficial Use - Point of Diversion Map **Permit S-50836 (Application S-70032)**

Township 19 South, Range 2 & 3 West (W.M.),

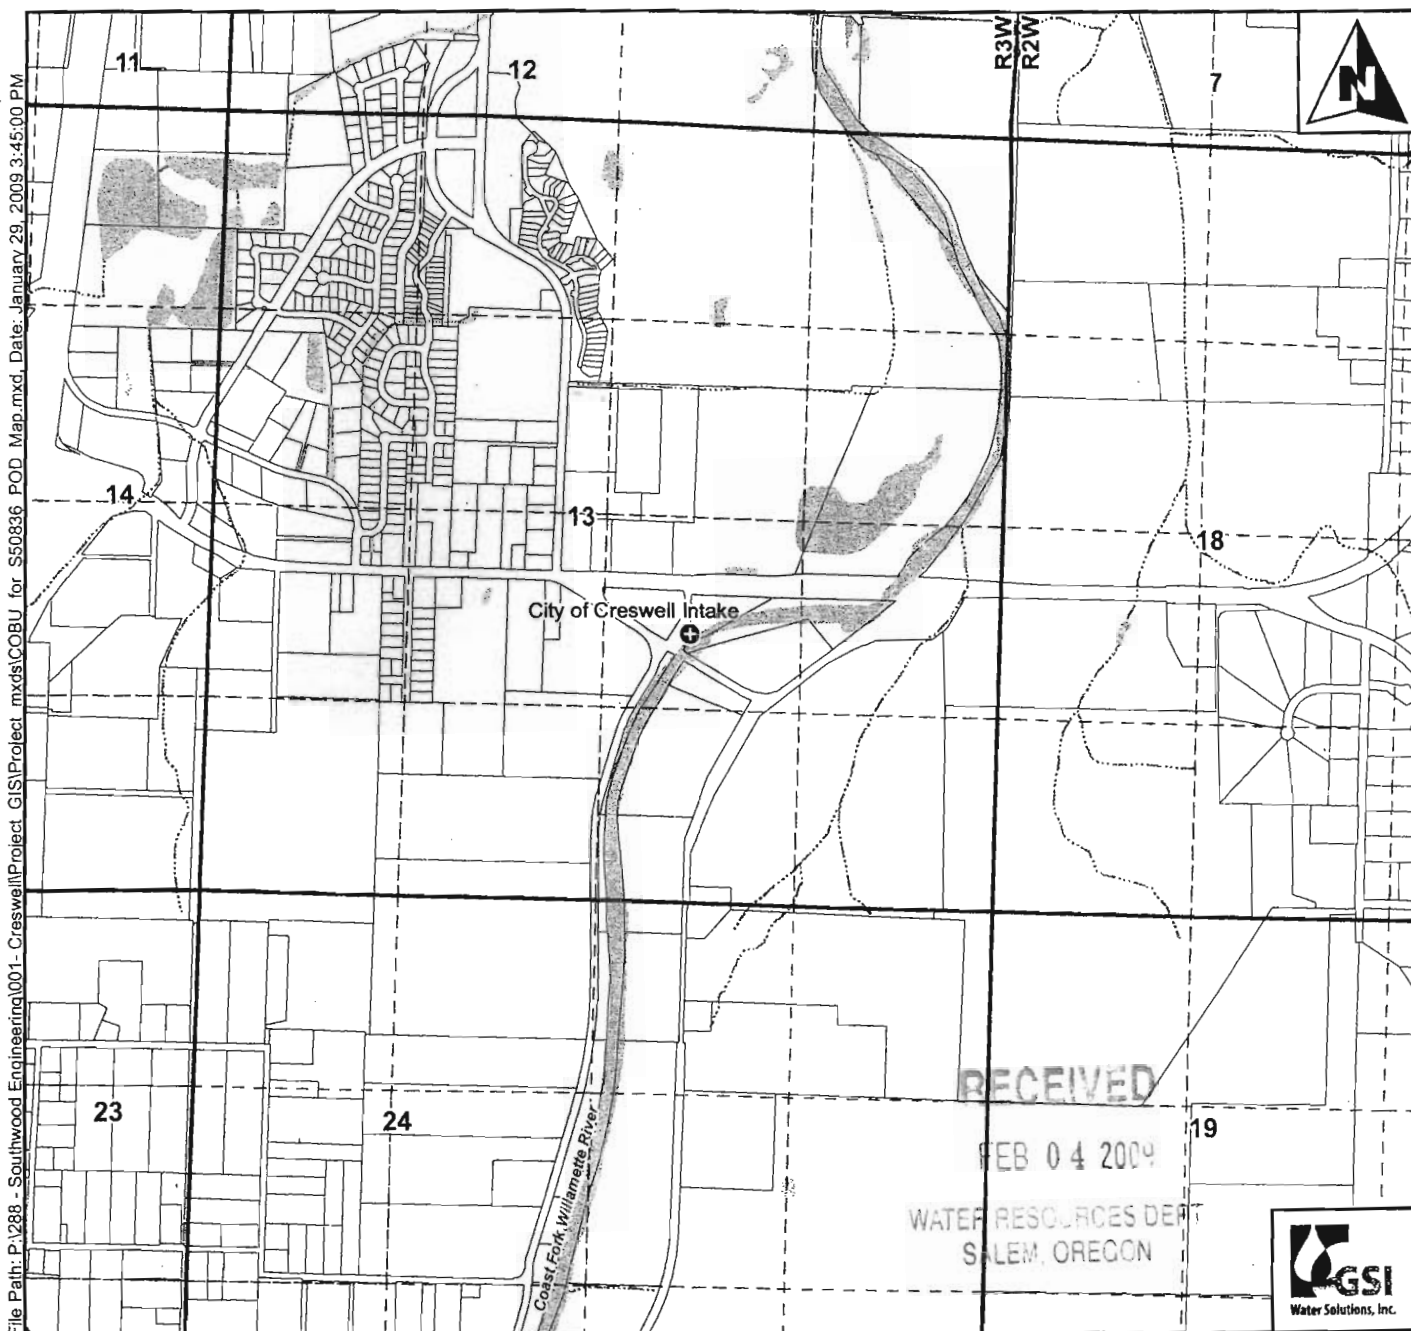

Legend

- Point of Diversion (POD)
- Taxlots
- Streets
- Waterbodies
- Watercourses

POD Legal Description

City of Creswell Intake

Located 800 feet South and 2100 feet West from the E 1/4 corner of Section 12, Township 19 South, Range 3 West (W.M.)

Scale


1 inch = 1,320 feet
 0 330 660 1,320
 Feet

Note

This map was prepared for the purpose of identifying the location of a water right only and it is not intended to provide legal dimensions or location of property ownership lines.

Map Information


Map Date: December 1, 2008
 Prepared By: GSI Water Solutions, Inc.

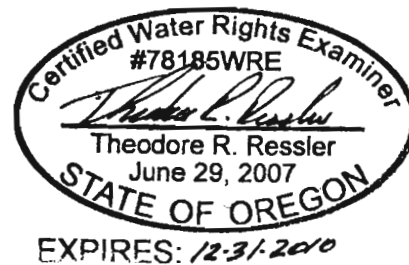

CWRE stamp and signature

Claim of Beneficial Use - Place of Use Map **Permit S-50836 (Application S-70032)**

Township 19 South, Range 2 & 3 West (W.M.)

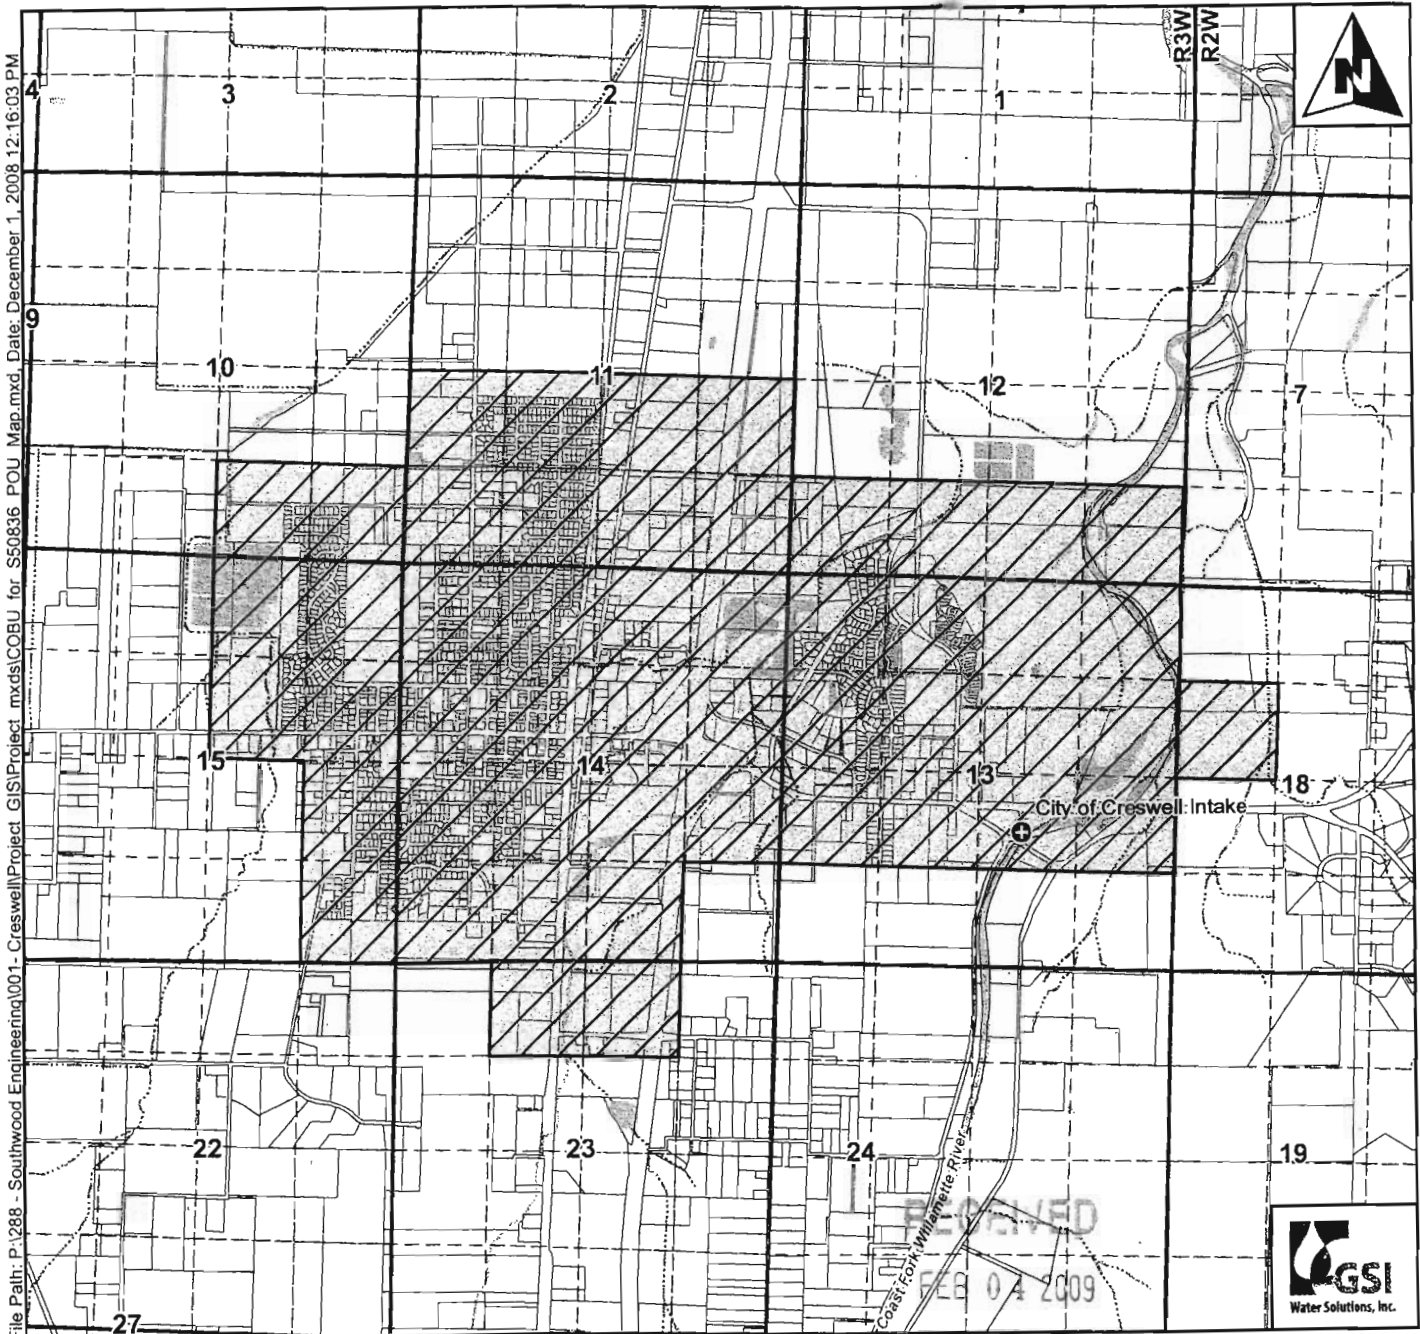

Legend

- Point of Diversion (POD)
- Place of Use (POU)
- Taxlots
- Streets
- Waterbodies
- Watercourses

POD Legal Description

City of Creswell Intake

Located 800 feet South and 2100 feet West from the E 1/4 corner of Section 13, Township 19 South, Range 3 West (W.M.)

Scale


1 inch = 2,640 feet
0 660 1,320 2,640
Feet

Note

This map was prepared for the purpose of identifying the location of a water right only and it is not intended to provide legal dimensions or location of property ownership lines.

Map Information

Map Date: December 1, 2008
Prepared By: GSI Water Solutions, Inc.

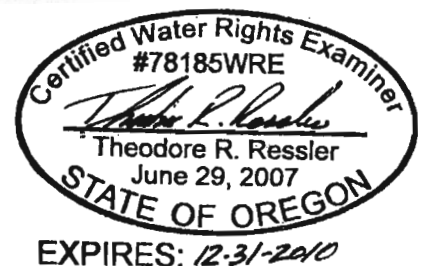

CWRE stamp and signature