
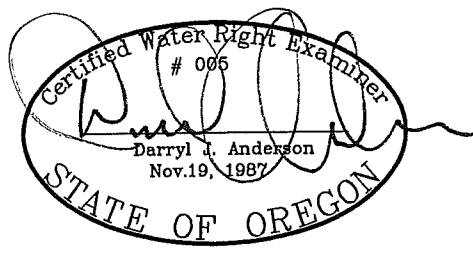


MAP TO ACCOMPANY WATER RIGHT
TRANSFER APPLICATION

FOR
RICHARD EMERY

SECTIONS 1 & 12, T30S R17E, W.M.
SECTIONS 6 & 7, T30S R18E, W.M.
LAKE COUNTY, OREGON

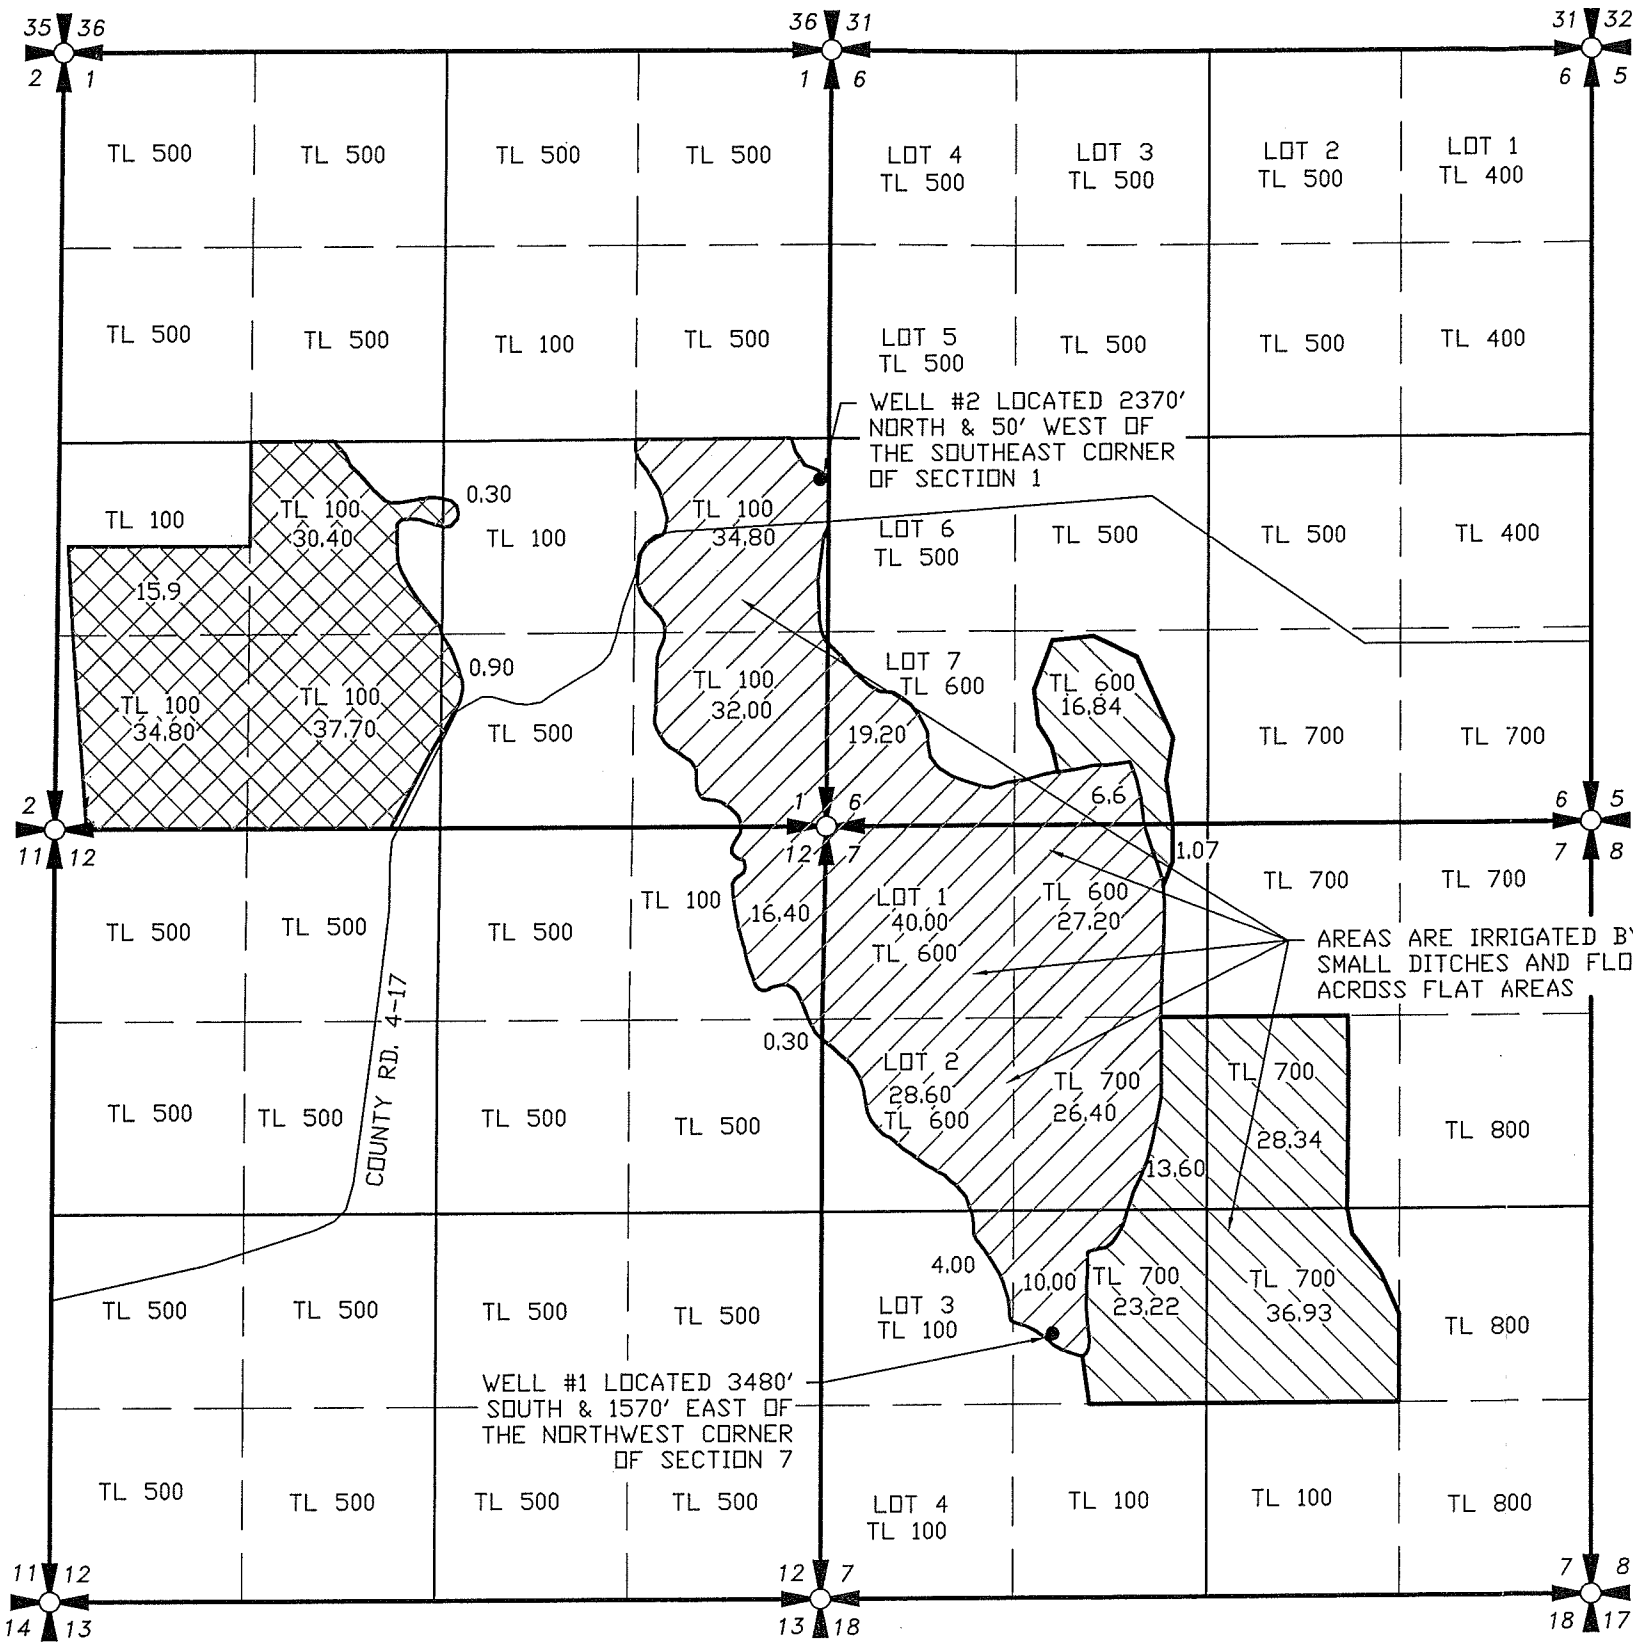

RENEWAL 12/31/11

RECEIVED

JUN 07 2010

WATER RESOURCES DEPT
SALEM, OREGON

LEGEND

- SECTION LINE
- 1/4 SECTION LINE
- 1/16 SECTION LINE

- CERTIFICATE 83058 AREA TO REMAIN - 245.5 ACRES
- CERTIFICATE 83058 AREA TO BE TRANSFERRED - 120 ACRES
- NEW PLACE OF USE FOR AREA TO BE TRANSFERRED - 120 ACRES

TRANSFER NO. T-

NOTE:
PREPARATION OF THIS MAP IS FOR IDENTIFYING PROPOSED
WATER RIGHTS ONLY. IT HAS NO INTENT TO PROVIDE
LOCATIONS OR DIMENSIONS OF PROPERTY BOUNDARIES.

REVISION	BY

ANDERSON ENGINEERING
AND SURVEYING, INC.
P.O. BOX 28
LAKEVIEW, OREGON 97630
(541) 947-4407
FAX: 947-2321

FOR:
RICHARD EMERY
P.O. BOX 115
SUMMER LAKE, OR 97640
541-480-3045

MAP TO ACCOMPANY WATER
RIGHT TRANSFER APPLICATION

DATE:	04-07-10
SCALE:	1"=1320'
DWG. BY:	R.C.
JOB:	2009-002
FILE:	2009-002
SHEET:	1 OF 1