


RECEIVED

JAN 21 2010

WATER RESOURCES DEPT  
SALEM, OREGON

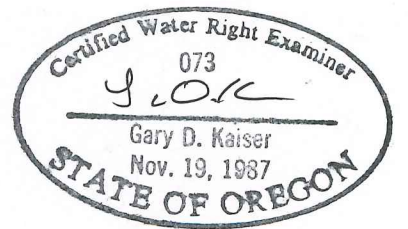

SHEET 1 OF 2

T.34S.,R.1E., W.M.,

JACKSON COUNTY, OREGON

TAX LOTS 400, 600 & 1100 OWNERS LARRY & JANE HUNTS, TRUSTEES

TAX LOT 402 OWNERS DAVID AND PAT MORACHE

TAX LOT 403 OWNERS LEON AND KIMBERLY BIBBENS

TAX LOT 700 OWNERS LEONARD AND CAROLIN PETERSEN, TRUSTEES

RECEIVED

DEC 21 2009

WATER RESOURCES DEPT  
SALEM, OREGON

FOR:

Larry and Jane Hunts  
1111 Netherlands Road  
Trail, OR. 97541

PREPARED BY:


Gary D. Kaiser  
19440 Hwy. 62  
Eagle Point, OR. 97524

DATE:

August 31, 2009

MAP TO ACCOMPANY AN  
APPLICATION FOR CHANGE  
IN PLACE OF USE AND AN  
ADDITIONAL POINT OF  
DIVERSION

NOTE: MAP PREPARED FOR  
WATER RIGHT PURPOSES ONLY  
NOT FOR PROPERTY BOUNDARY  
LOCATIONS.

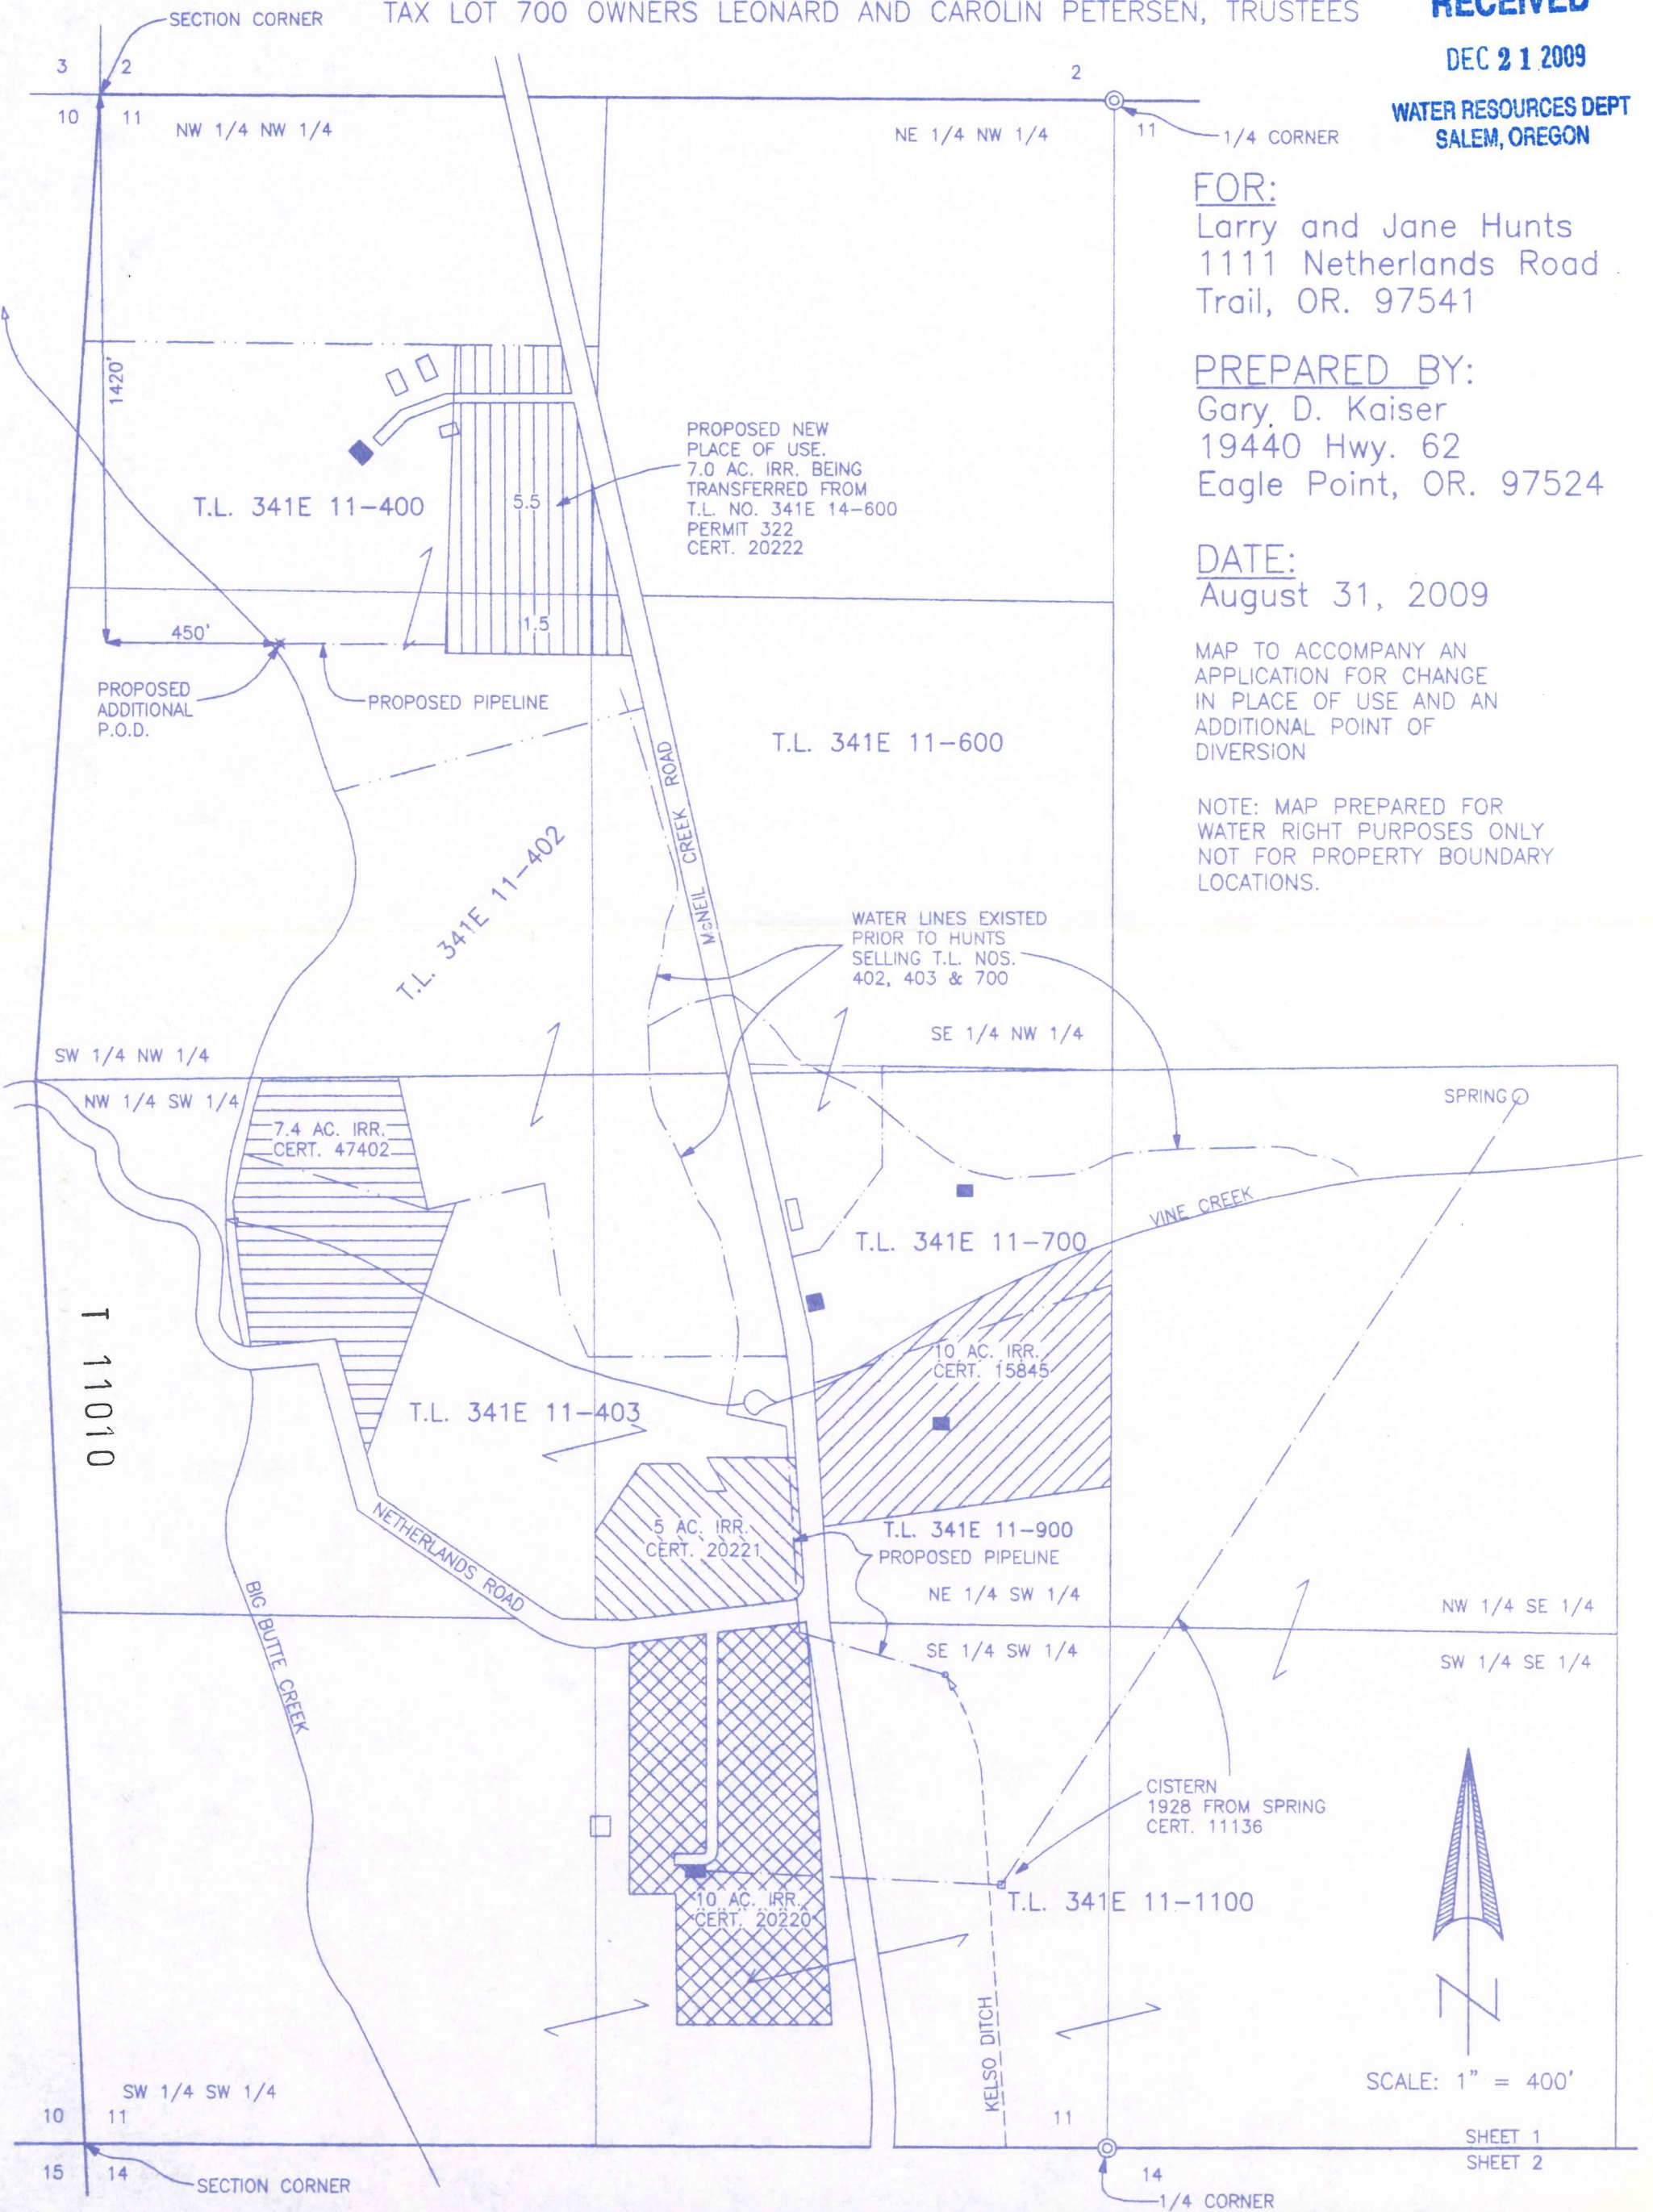

RECEIVED

JAN 21 2010

WATER RESOURCES DEPT  
SALEM, OREGON

SHEET 2 OF 2

T.34S.,R.1E., W.M.,  
JACKSON COUNTY, OREGON  
TAX LOTS 100, 200, 300, 400, 600 & 900 OWNERS LARRY AND JANE HUNTS, TRUSTEES

RECEIVED

DEC 21 2009

WATER RESOURCES DEPT  
SALEM, OREGON



SCALE: 1" = 400'

FOR:  
Larry and Jane Hunts  
1111 Netherlands Road  
Trail, OR. 97541

PREPARED BY:  
Gary D. Kaiser  
19440 Hwy. 62  
Eagle Point, OR. 97524

DATE:  
August 31, 2009

