

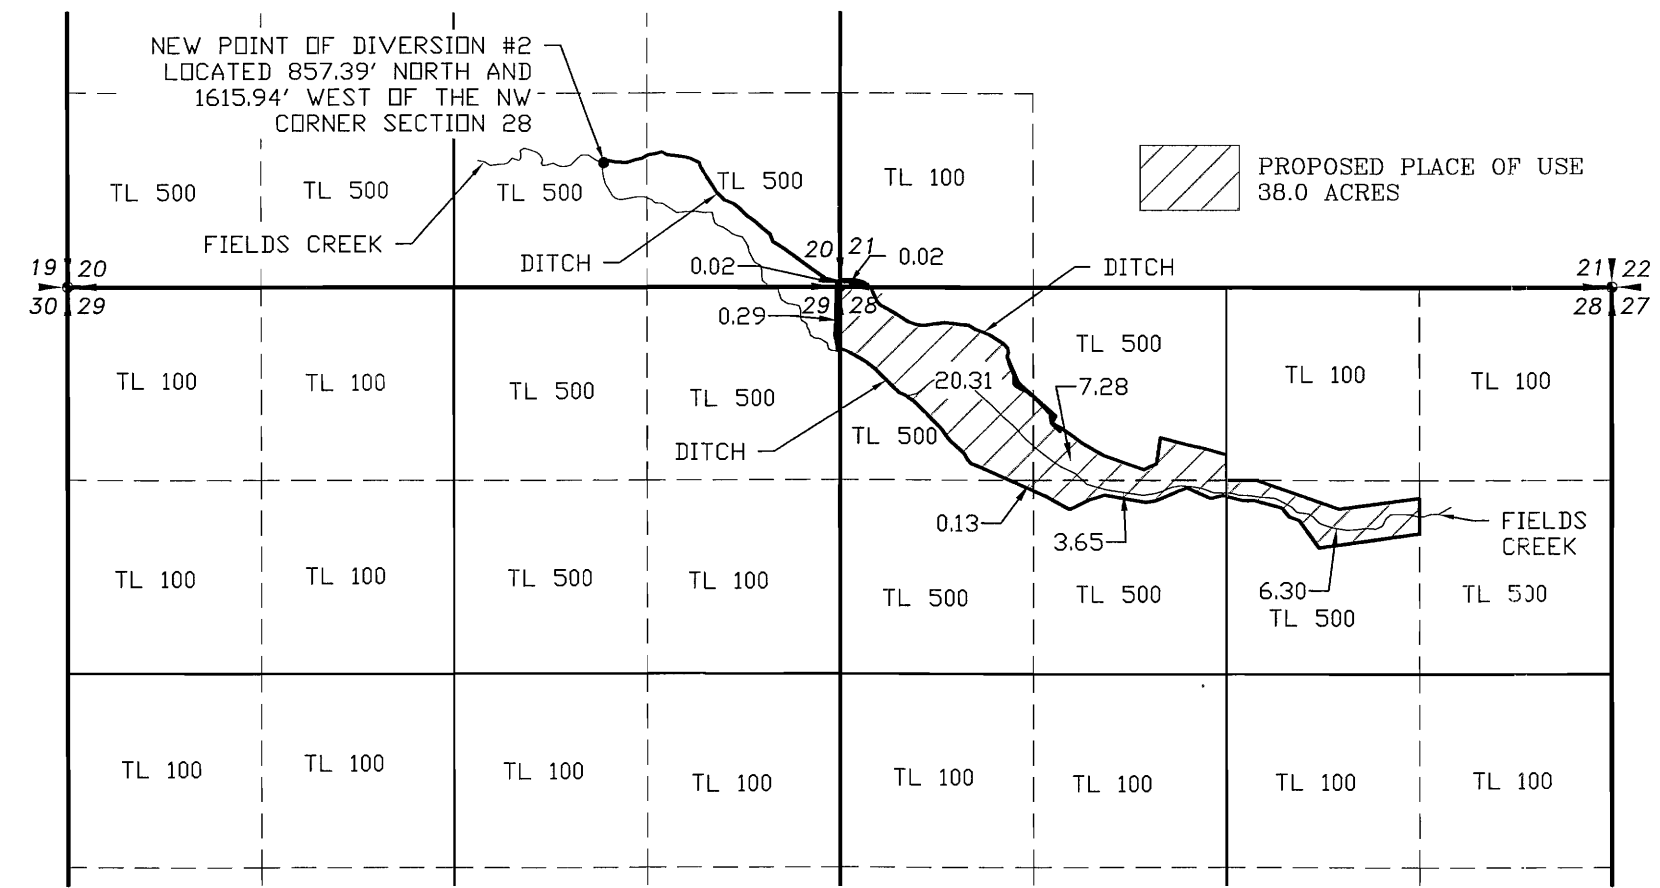


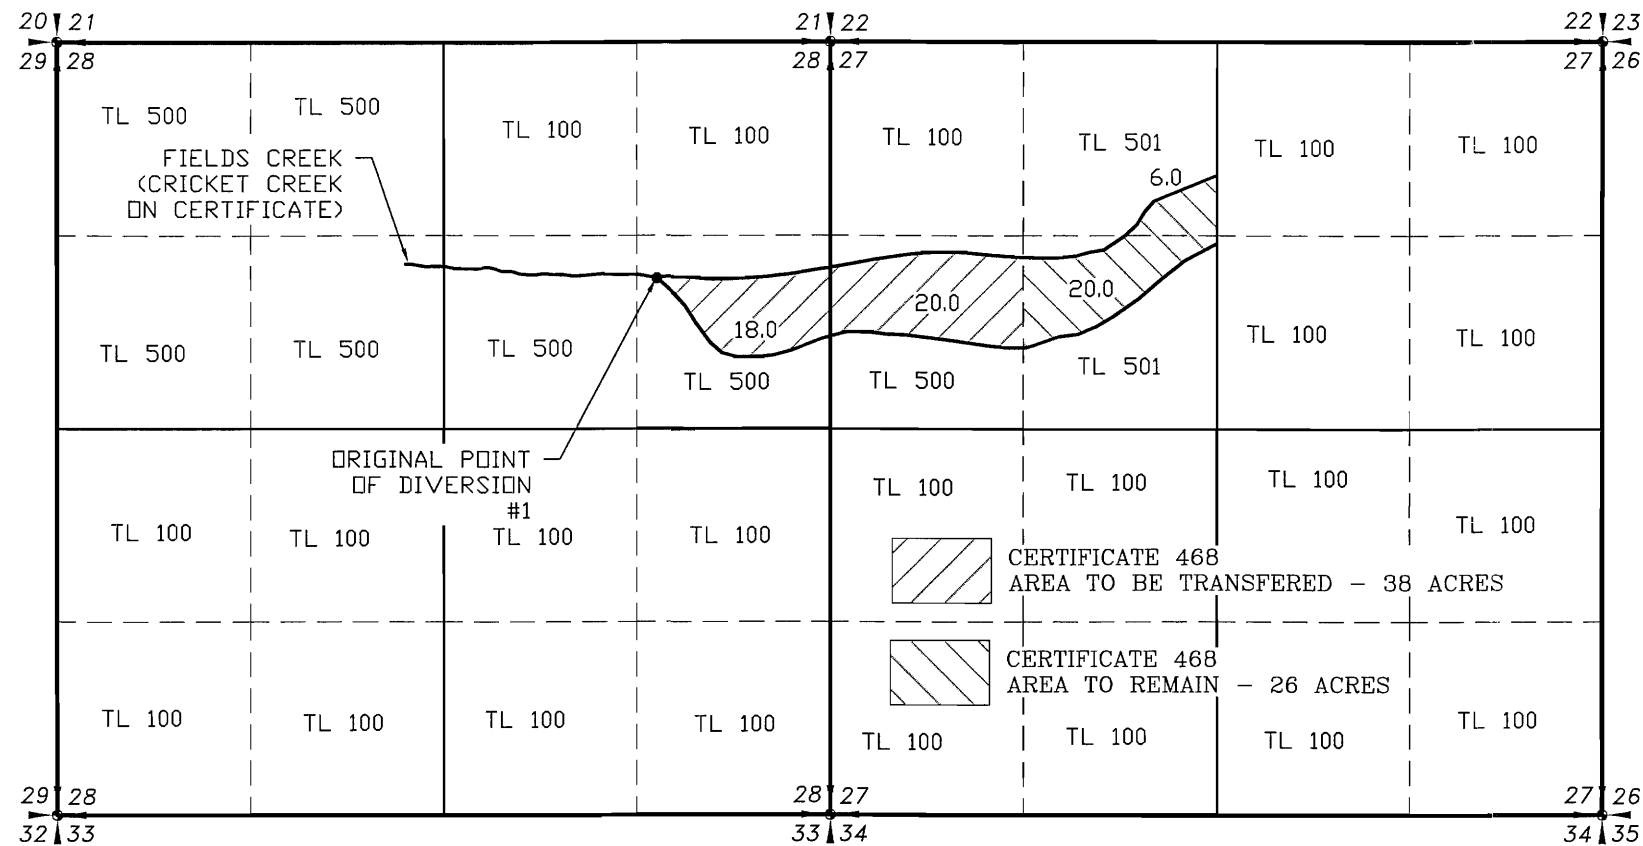

MAP TO ACCOMPANY WATER RIGHT TRANSFER FOR ROD HOAGLAND


SECTIONS 20, 21, 28 & 29, T38S R34E, W.M.
HARNEY COUNTY, OREGON

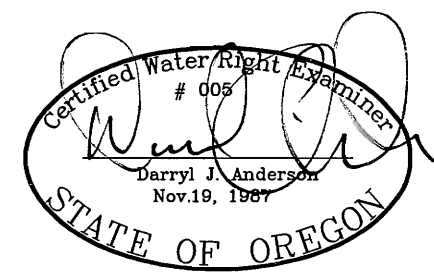

RENEWAL 12/31/11

LEGEND

- SECTION LINE
- 1/4 SECTION LINE
- 1/16 SECTION LINE

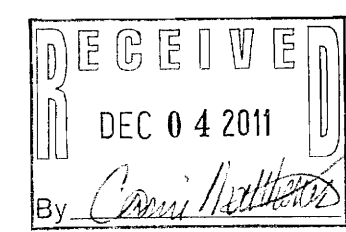

SCALE: 1"=1320'

TRANSFER NO. 11234

NOTE:
PREPARATION OF THIS MAP IS FOR IDENTIFYING PROPOSED
WATER RIGHTS ONLY. IT HAS NO INTENT TO PROVIDE
LOCATIONS OR DIMENSIONS OF PROPERTY BOUNDARIES.

REVISION	BY

**ANDERSON ENGINEERING
AND SURVEYING, INC.**
P.O. BOX 28
LAKEVIEW, OREGON 97630
(541) 947-4407
FAX: 947-2321

FOR:
ROD HOAGLAND
22286 FIELDS DR
FIELDS, OR 97710
541-495-2329

MAP TO ACCOMPANY
WATER RIGHT TRANSFER
CERTIFICATE NO. 468

DATE:	04/01/2011
SCALE:	1"=1320'
DWG. BY:	R.C.
JOB:	2
FILE:	2010-114
SHEET:	1 OF 1