


RECEIVED JUN 22 2012
RECEIVED JUN 22 2012

T.9S., R.21E., W.M.

SCALE: 1"=1320'

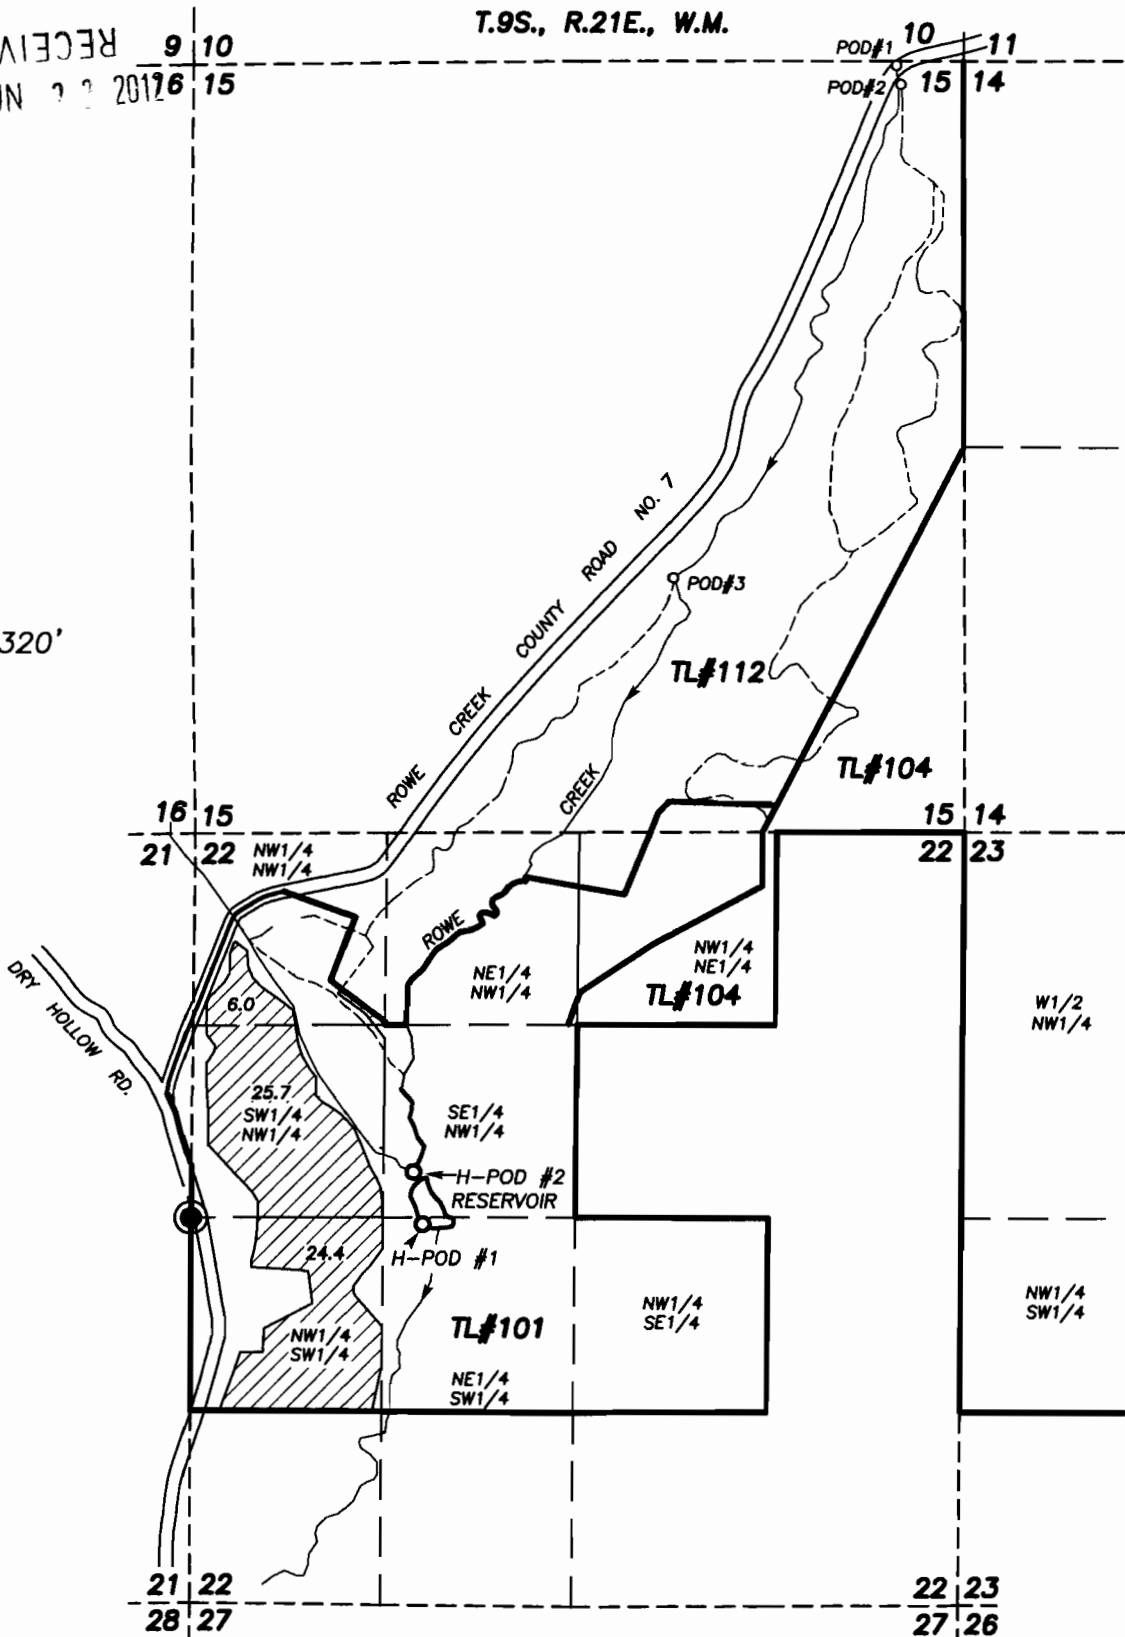

AUTHORIZED POD'S

POD#1 IS 30 FEET SOUTH AND 460 FEET WEST OF THE NE CORNER OF SECTION 15, T.9S., R.21E.

POD#2 IS 160 FEET SOUTH AND 430 FEET WEST OF THE NE CORNER OF SECTION 15, T.9S., R.21E.

POD#3 IS 3560 FEET SOUTH AND 1980 FEET WEST OF THE NE CORNER OF SECTION 15, T.9S., R.21E.

HISTORIC POD #1 IS 50 FEET SOUTH AND 1590 FEET EAST OF THE W1/4 CORNER SECTION 22, T.9S., R.21E.

HISTORIC POD #2 IS 310 FEET NORTH AND 1530 FEET EAST OF THE W1/4 CORNER SECTION 22, T.9S., R.21E.

APPLICATION MAP FOR TWO HISTORIC POINTS OF DIVERSION CHANGE IN NAME OF

GIOTTONINI FAMILY TRUST

BY

ROBERT D. BAGETT, CWRE
217 N. CANYON BLVD.
JOHN DAY, OREGON

APRIL 30, 2012


PLACE OF USE



C-25892
PRIORITY DATE 1868



FOUND BRASS CAP MONUMENT AT W1/4 COR.

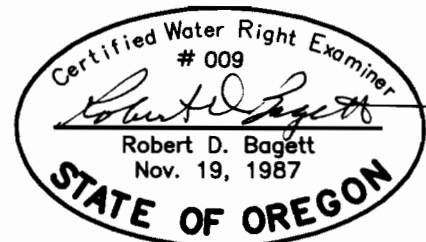

NOTE:
THE PREPARATION OF THIS MAP WAS FOR THE PURPOSE OF IDENTIFYING THE LOCATION OF THE WATER RIGHT AND HAS NO INTENT TO PROVIDE DIMENSIONS OR LOCATION OF PROPERTY OWNERSHIP LINES.