


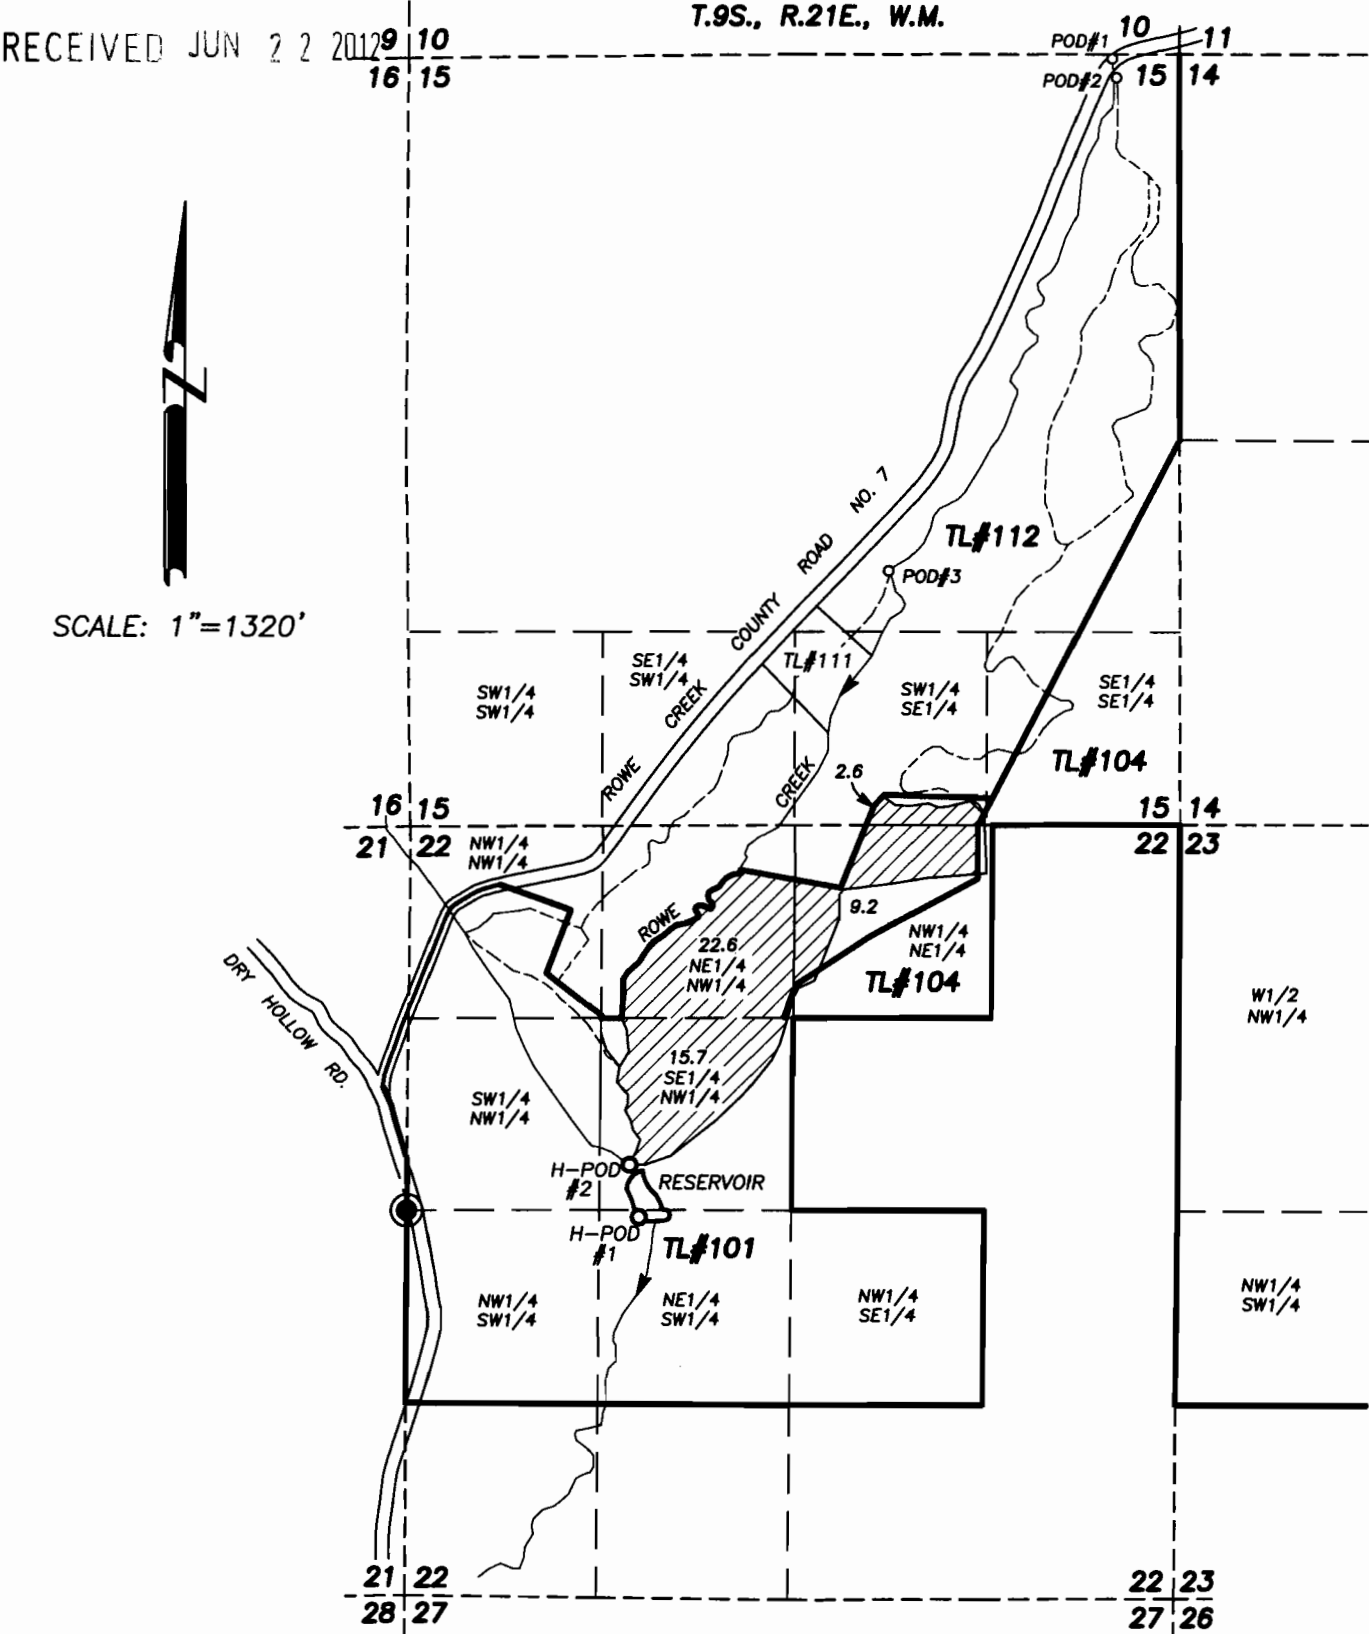

AUTHORIZED POD'S

POD#1 IS 30 FEET SOUTH AND 460 FEET WEST OF THE NE CORNER OF SECTION 15, T.9S., R.21E.

POD#2 IS 160 FEET SOUTH AND 430 FEET WEST OF THE NE CORNER OF SECTION 15, T.9S., R.21E.

POD#3 IS 3560 FEET SOUTH AND 1980 FEET WEST OF THE NE CORNER OF SECTION 15, T.9S., R.21E.

HISTORIC POD #1 IS 50 FEET SOUTH AND 1590 FEET EAST OF THE W1/4 CORNER SECTION 22, T.9S., R.21E.

HISTORIC POD #2 IS 310 FEET NORTH AND 1530 FEET EAST OF THE W1/4 CORNER SECTION 22, T.9S., R.21E.

**APPLICATION MAP FOR
TWO HISTORIC POINTS OF DIVERSION CHANGE
IN NAME OF
GIOTTONINI FAMILY TRUST**


BY
ROBERT D. BAGETT, CWRE
217 N. CANYON BLVD.
JOHN DAY, OREGON

APRIL 30, 2012

PLACE OF USE

C-25422
PRIORITY DATE 1883

FOUND BRASS CAP MONUMENT AT W1/4 COR.

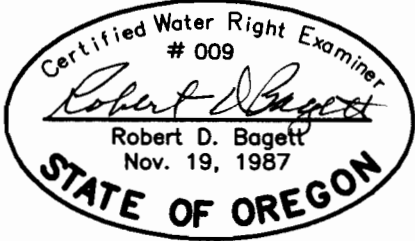

NOTE:
THE PREPARATION OF THIS MAP WAS FOR THE PURPOSE OF IDENTIFYING THE LOCATION OF THE WATER RIGHT AND HAS NO INTENT TO PROVIDE DIMENSIONS OR LOCATION OF PROPERTY OWNERSHIP LINES.