TRANSFER OF POINT OF DIVERSION

CERTIFICATES: 87642–PRIORITY DATE JULY 28, 1955
87643–PRIORITY DATE OCTOBER 28, 1948

PWM Public Works Management, Inc.
541-665-5233

FOR:
GORDON C. ROSE AND JUDITH D. ROSE
8908 JOHN DAY DRIVE
GOLD HILL, OREGON 97525

RECEIVED BY OWRD
JUL 09 2012
SALEM, OR

CERTIFIED WATER RIGHT EXAMINER
79641CWRE
EVAN H. MALEPSY
JUNE 6, 2009
STATE OF OREGON

RENEWS: 12/31/2012

SITUATED IN:
SECTION 7 & 18, TOWNSHIP 36 SOUTH RANGE 2 WEST, W.M.
SECTION 12 & 13, TOWNSHIP 36 SOUTH RANGE 3 WEST, W.M.
JACKSON COUNTY, OREGON

This map is not intended to provide legal dimensions or locations of property ownership lines.
April 26, 2010 (Revised June 26, 2012)

LEGEND

- POD 1 – EX. POINT OF DIVERSION
- POD 2 – NEW POINT OF DIVERSION
- CERT. 87642 – NEW POD
- CERT. 87643 – NEW POD

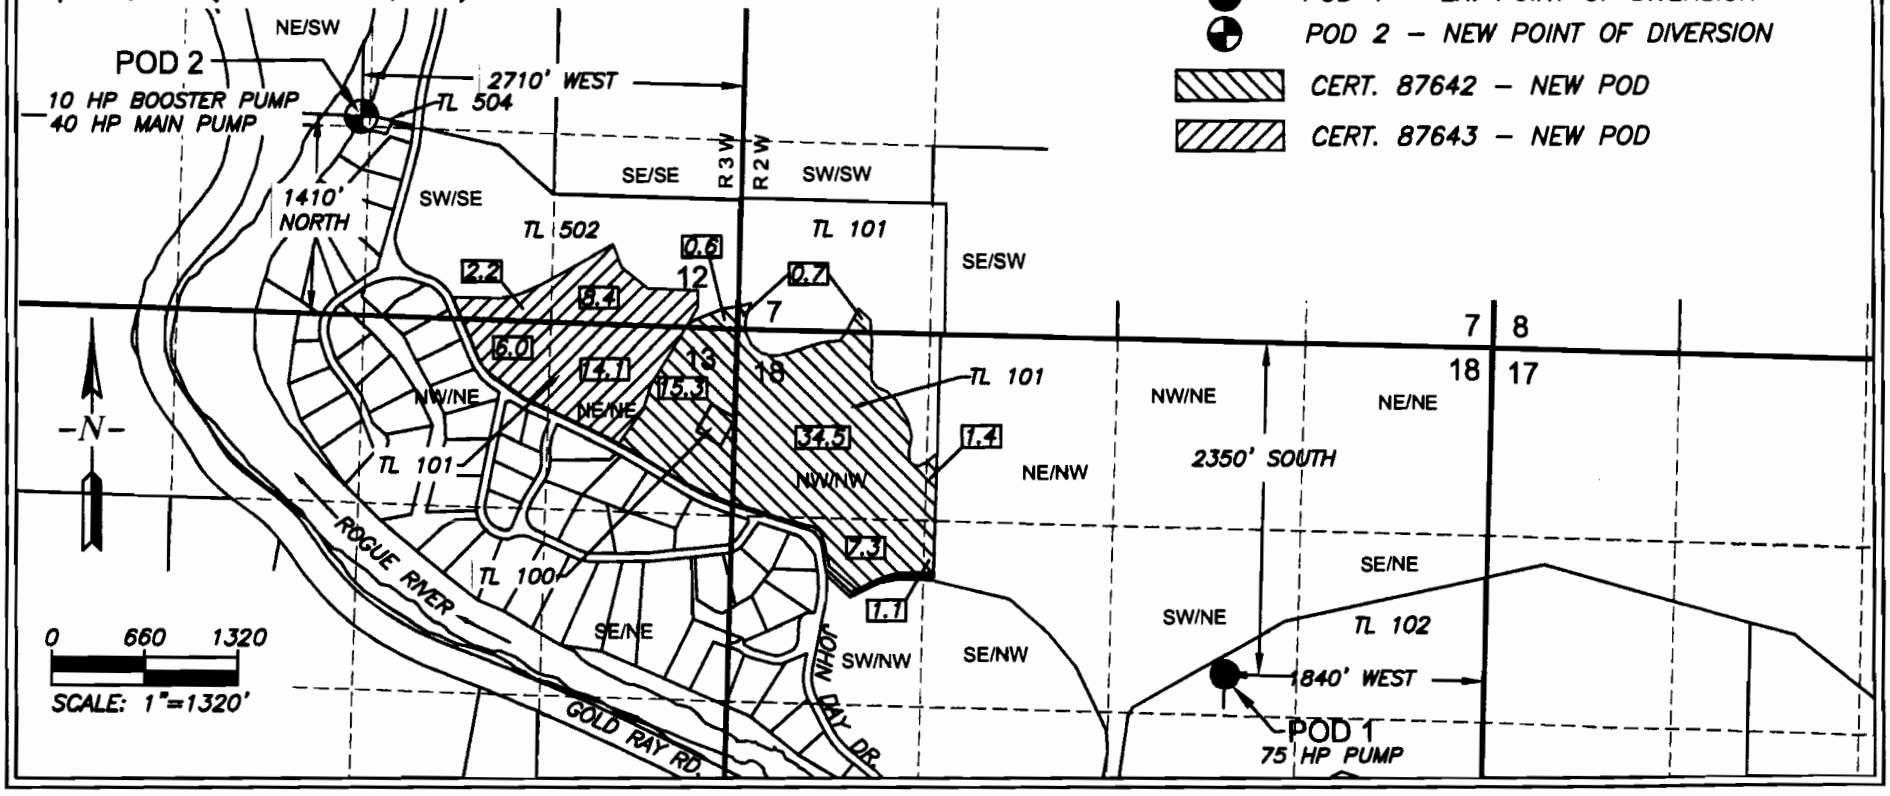

1011445