


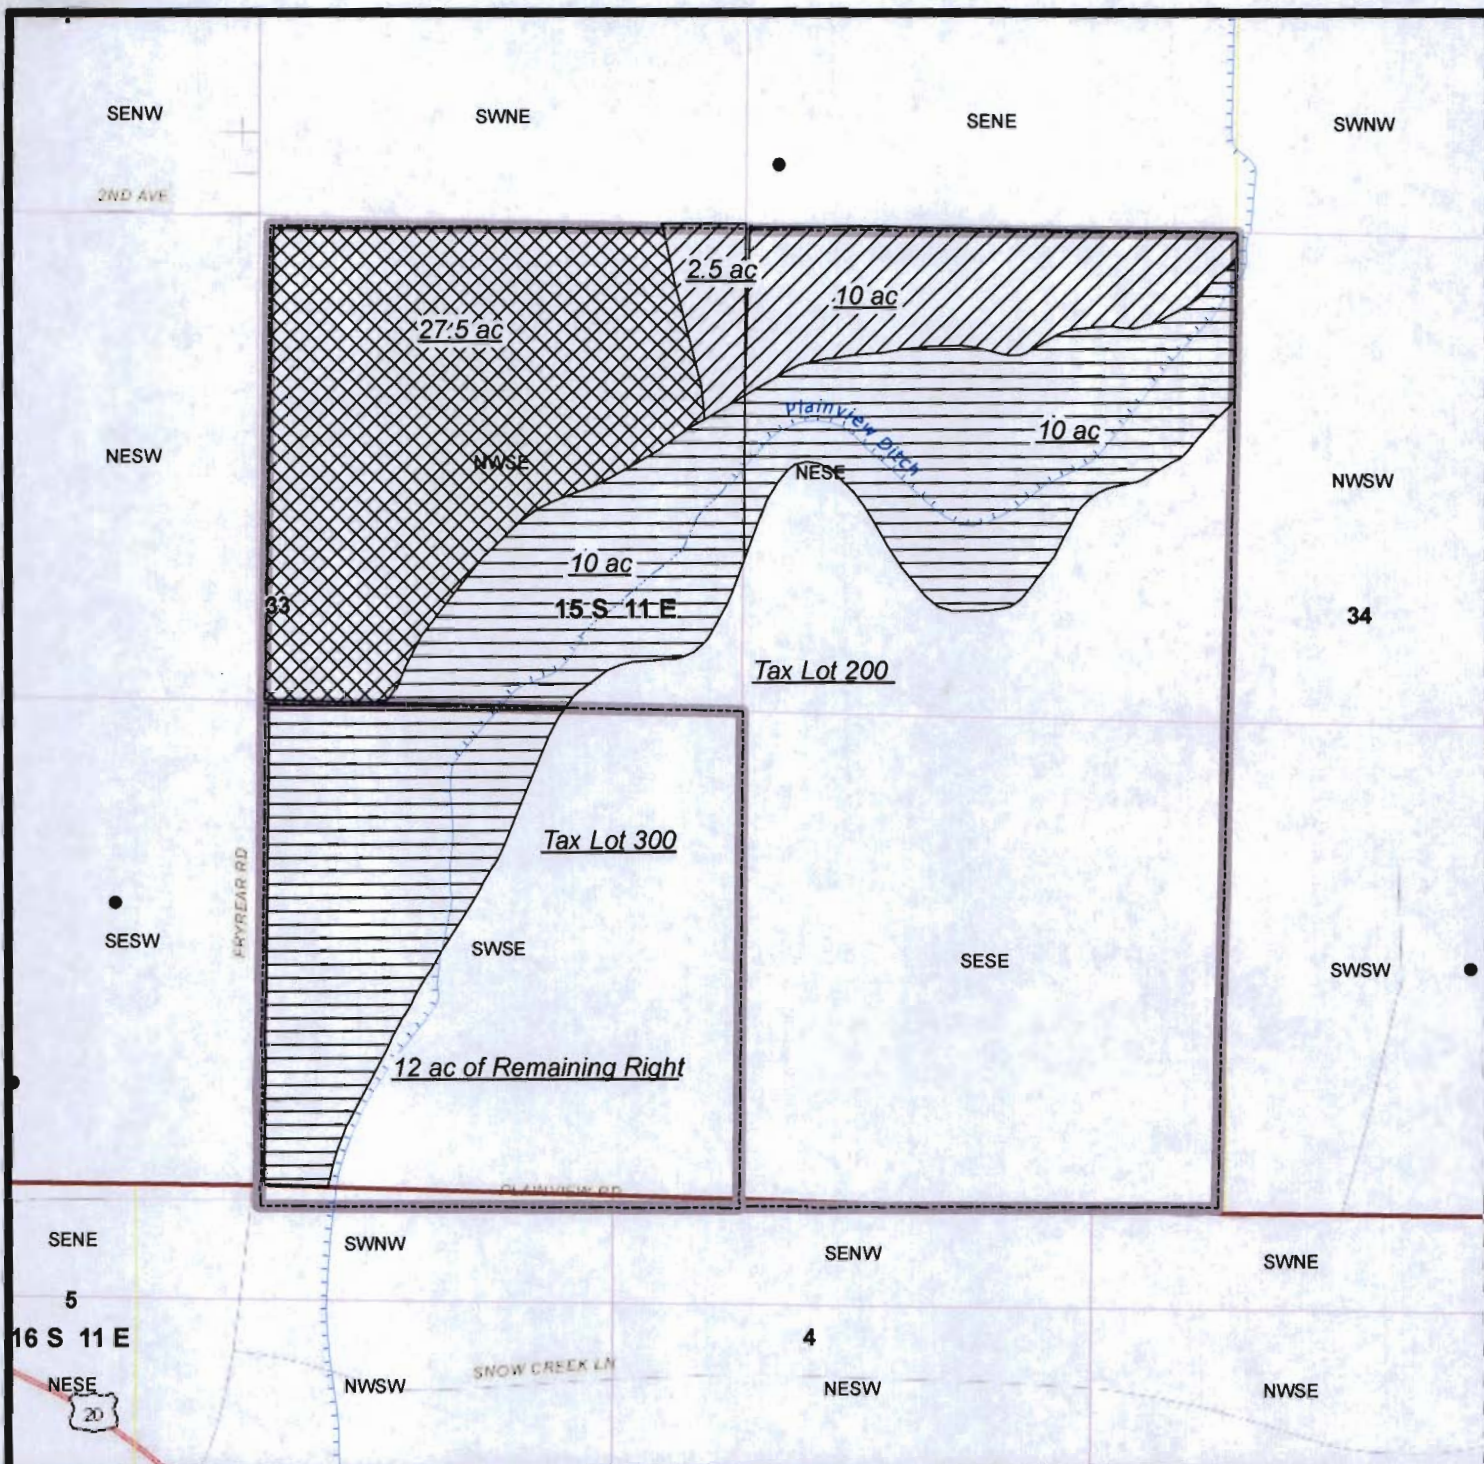

Voluntary Cancellation Map for 60 Acres
Prepared for Rob and Trisha Lindsay

-  Certificate 1377
-  Certificate 74151
-  Certificate 87100
-  TL1511005600
-  Quarter quarters
-  Townships
-  Sections

Map Disclaimer:
 This product is for informational purposes
 and may not have been prepared for, or be suitable
 for legal, engineering, or surveying purposes. Users of
 this information should review or consult the
 primary data and information sources to ascertain
 the usability of the information.
 This map is not intended to display property lines

Disclaimer: This listing is the result of a manual search of the records of the Watermaster's Plat Cards and the
 WRIS database. The listing has not been field checked. That a right is of record is no guarantee that it has not
 been abandoned under the conditions of ORS 540.510. The plat card records of listed by the 40.0 acre quarter-
 quarter within a section. If the water right listed within a quarter-quarter is on more than one tax lot, this office has
 not itemized that water rights for each tax lot - only a survey could accurately depict how much of the water rights
 are on each tax lot.


Application No. 3186
Permit No. 1840

Accompanying application for permit to appropriate water for irrigation from Squaw Cr. through the Plainview Ir. Co. proposed later.

By Geo. H. Whitaker,
Laidlaw, Ore

OFFICE OF STATE ENGINEER

OFFICE OF STATE
RECEIVED
OCT 10 1918
SALEM, - OREGON,

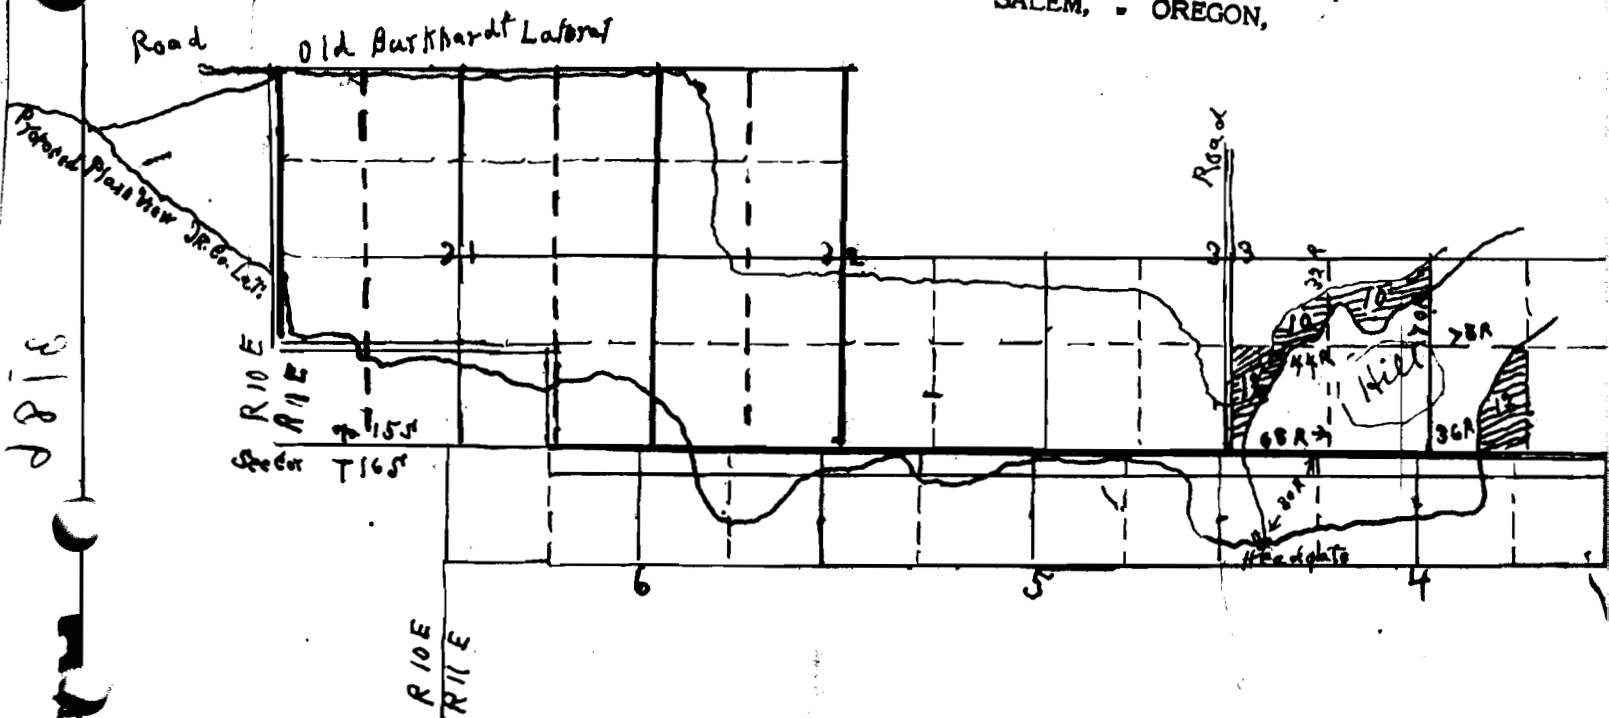

Scale 1" = 2 mi.

Wien

377

1840